

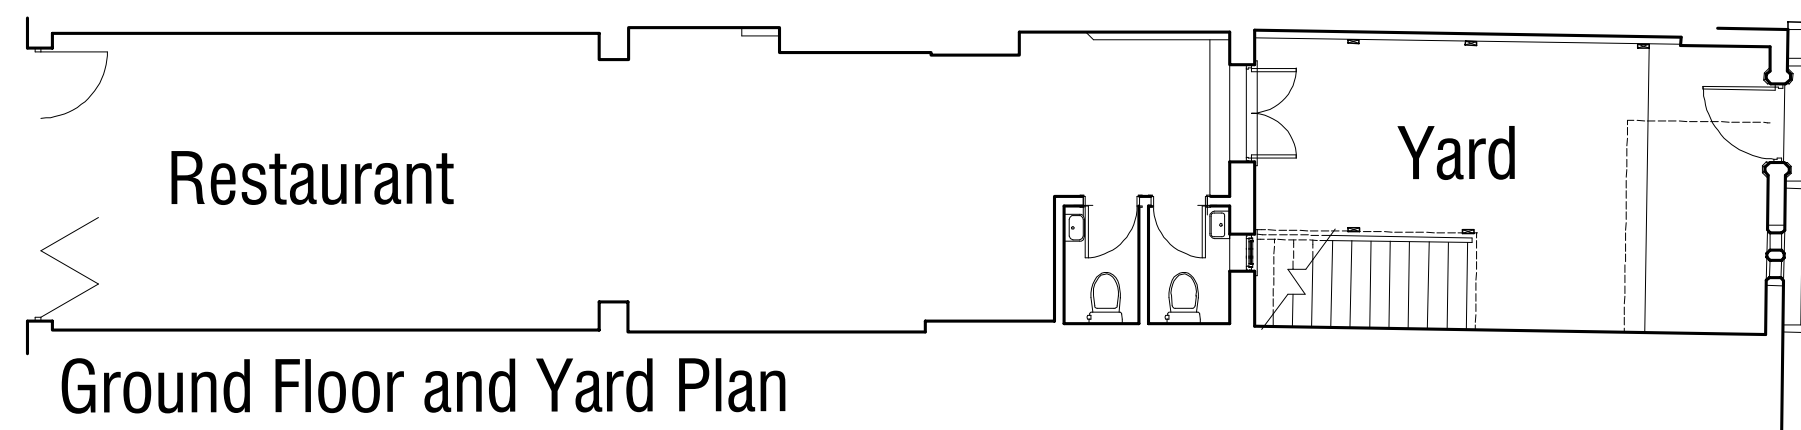


1/100 scale

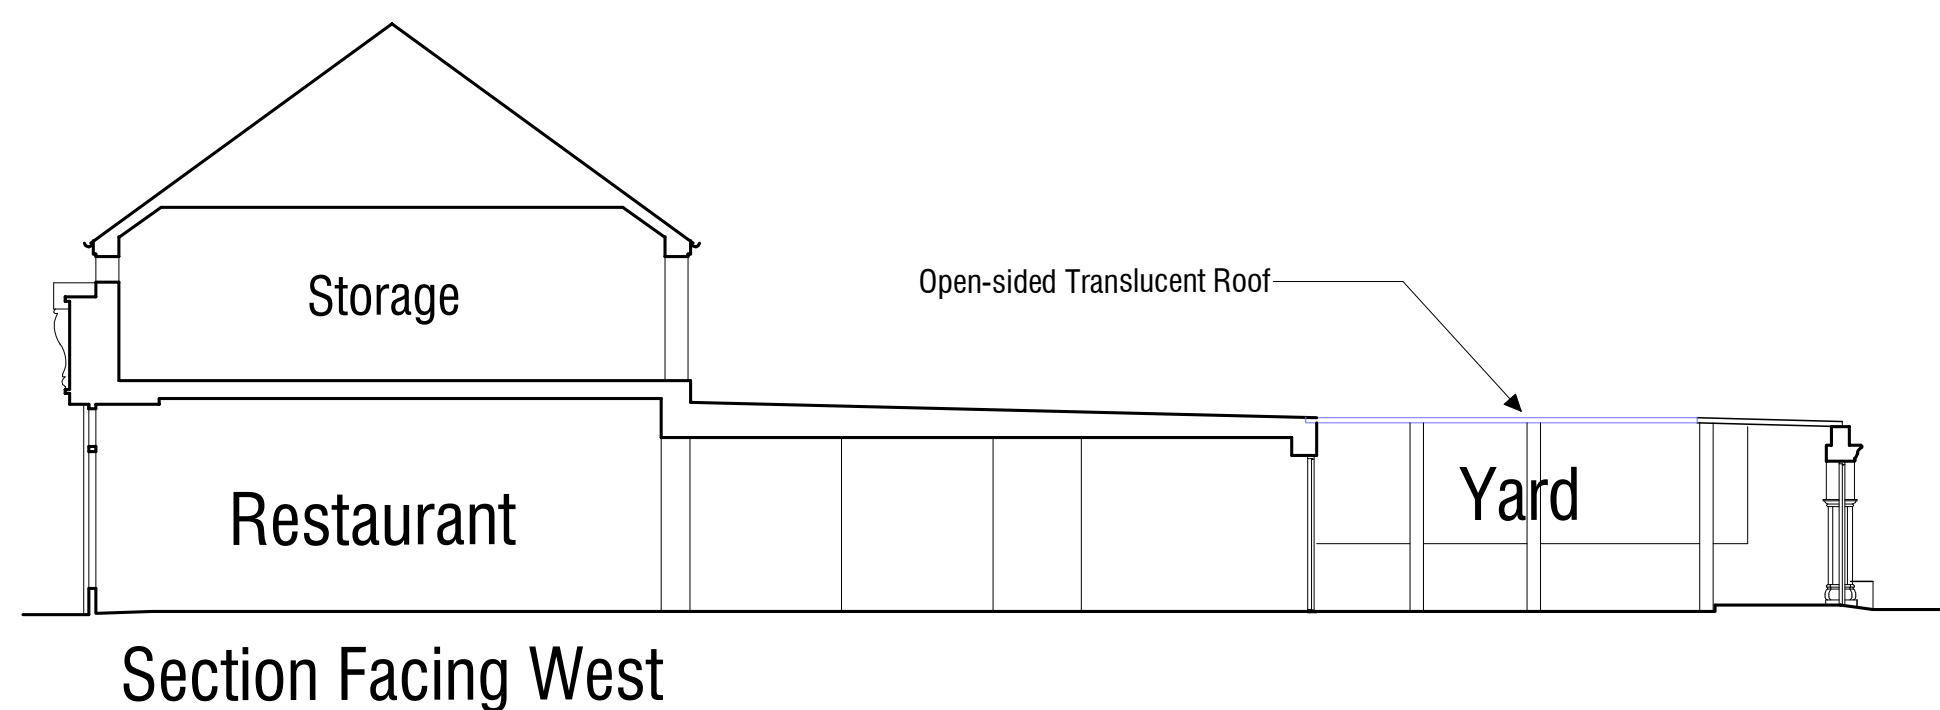

33 High Street Littlehampton:
 Application for permission to retain translucent roof
 over part of rear yard adjoining St Martin's Lane
 For The Portuguese Grill

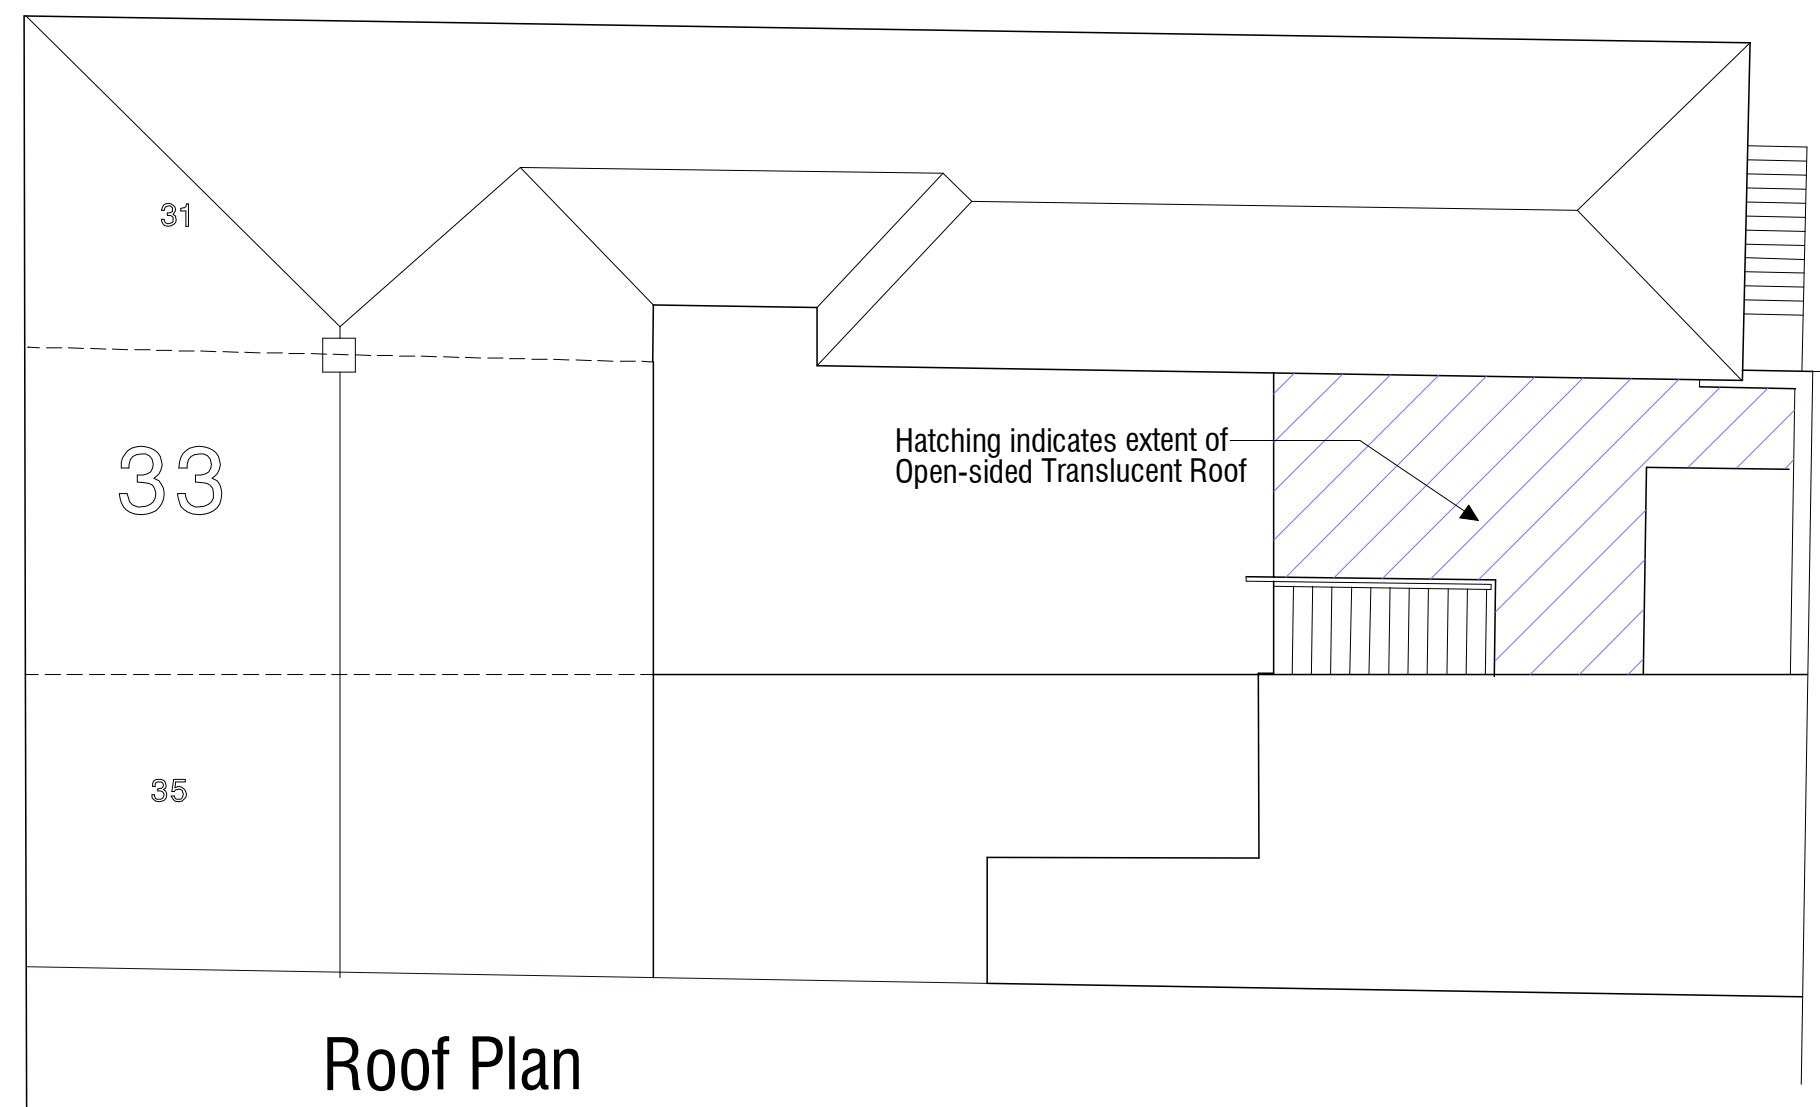


Note that the building is in a terrace
 and so has no side elevations




Rear Elevation As Altered 2018


St Martin's Lane

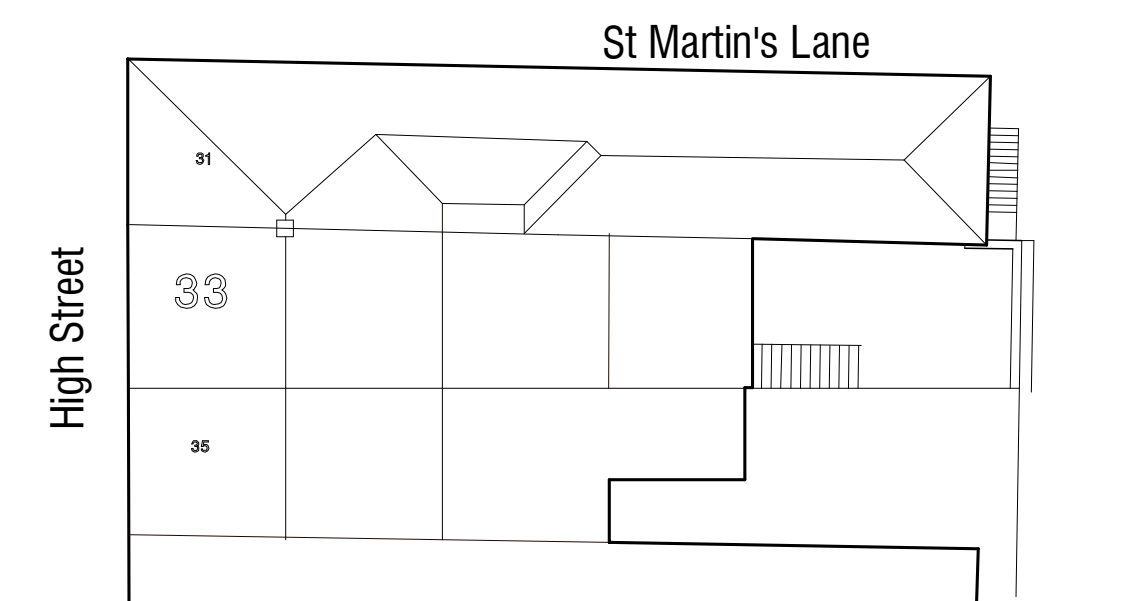

1/200 scale ROOF PLAN as Existing 2017

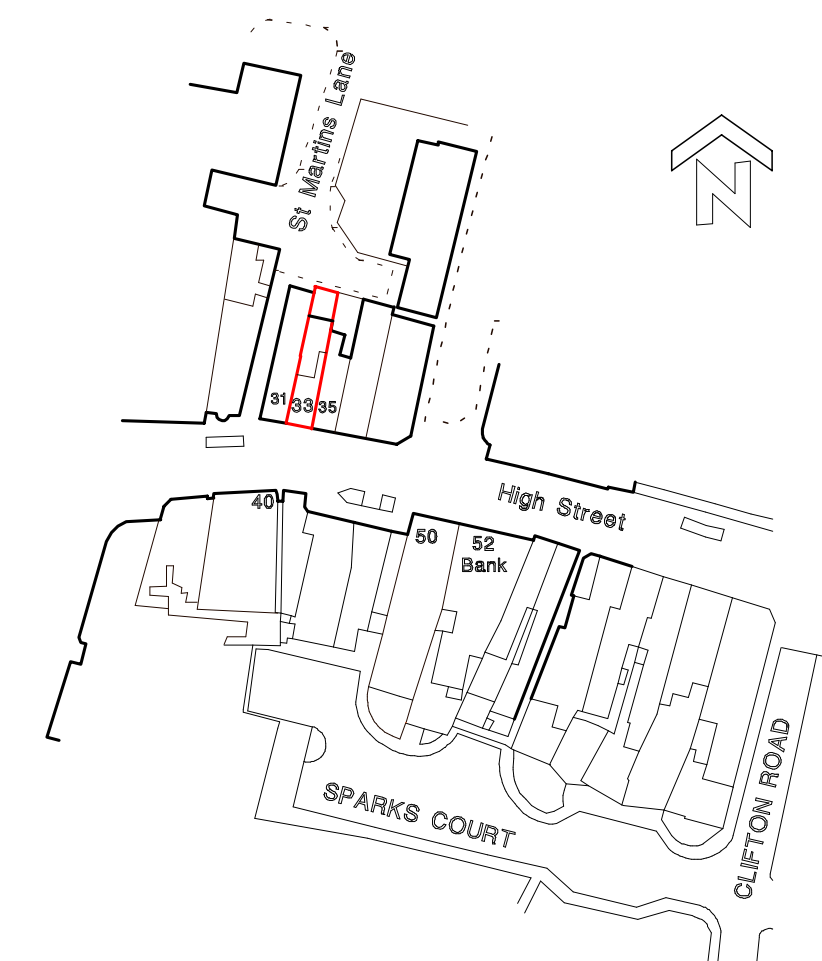

1/1250 scale PLAN

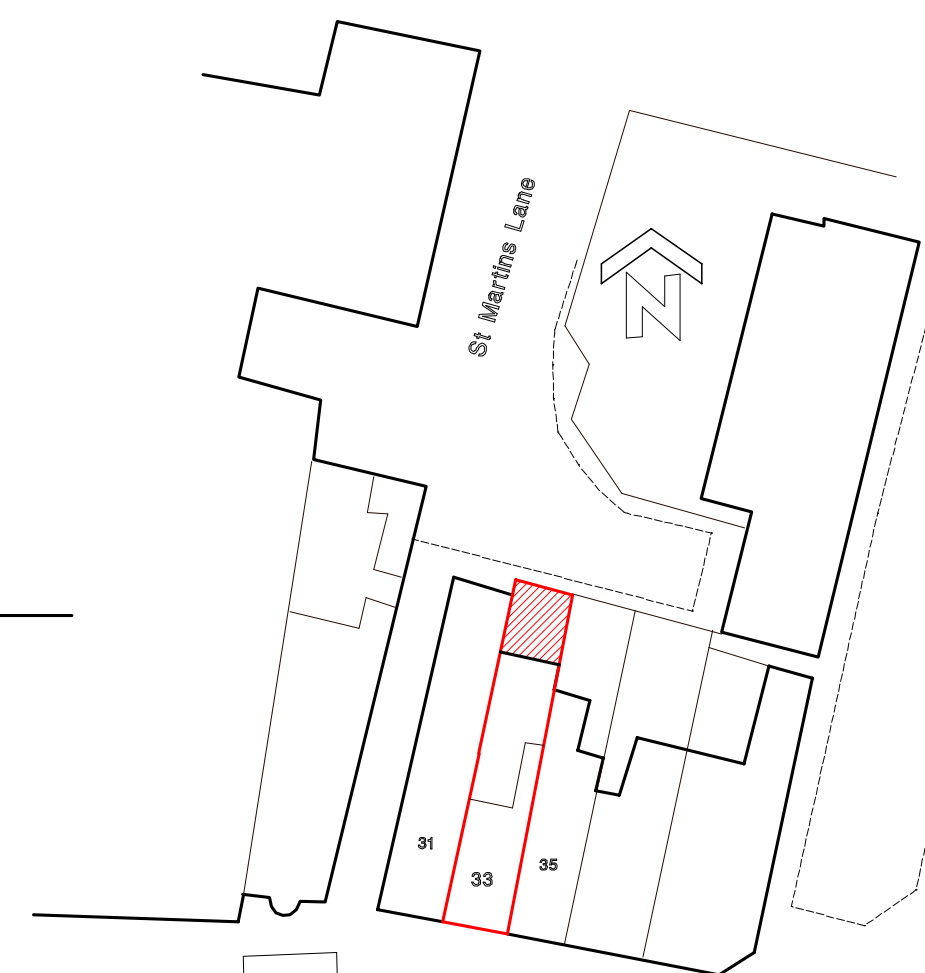

1/500 scale PLAN