


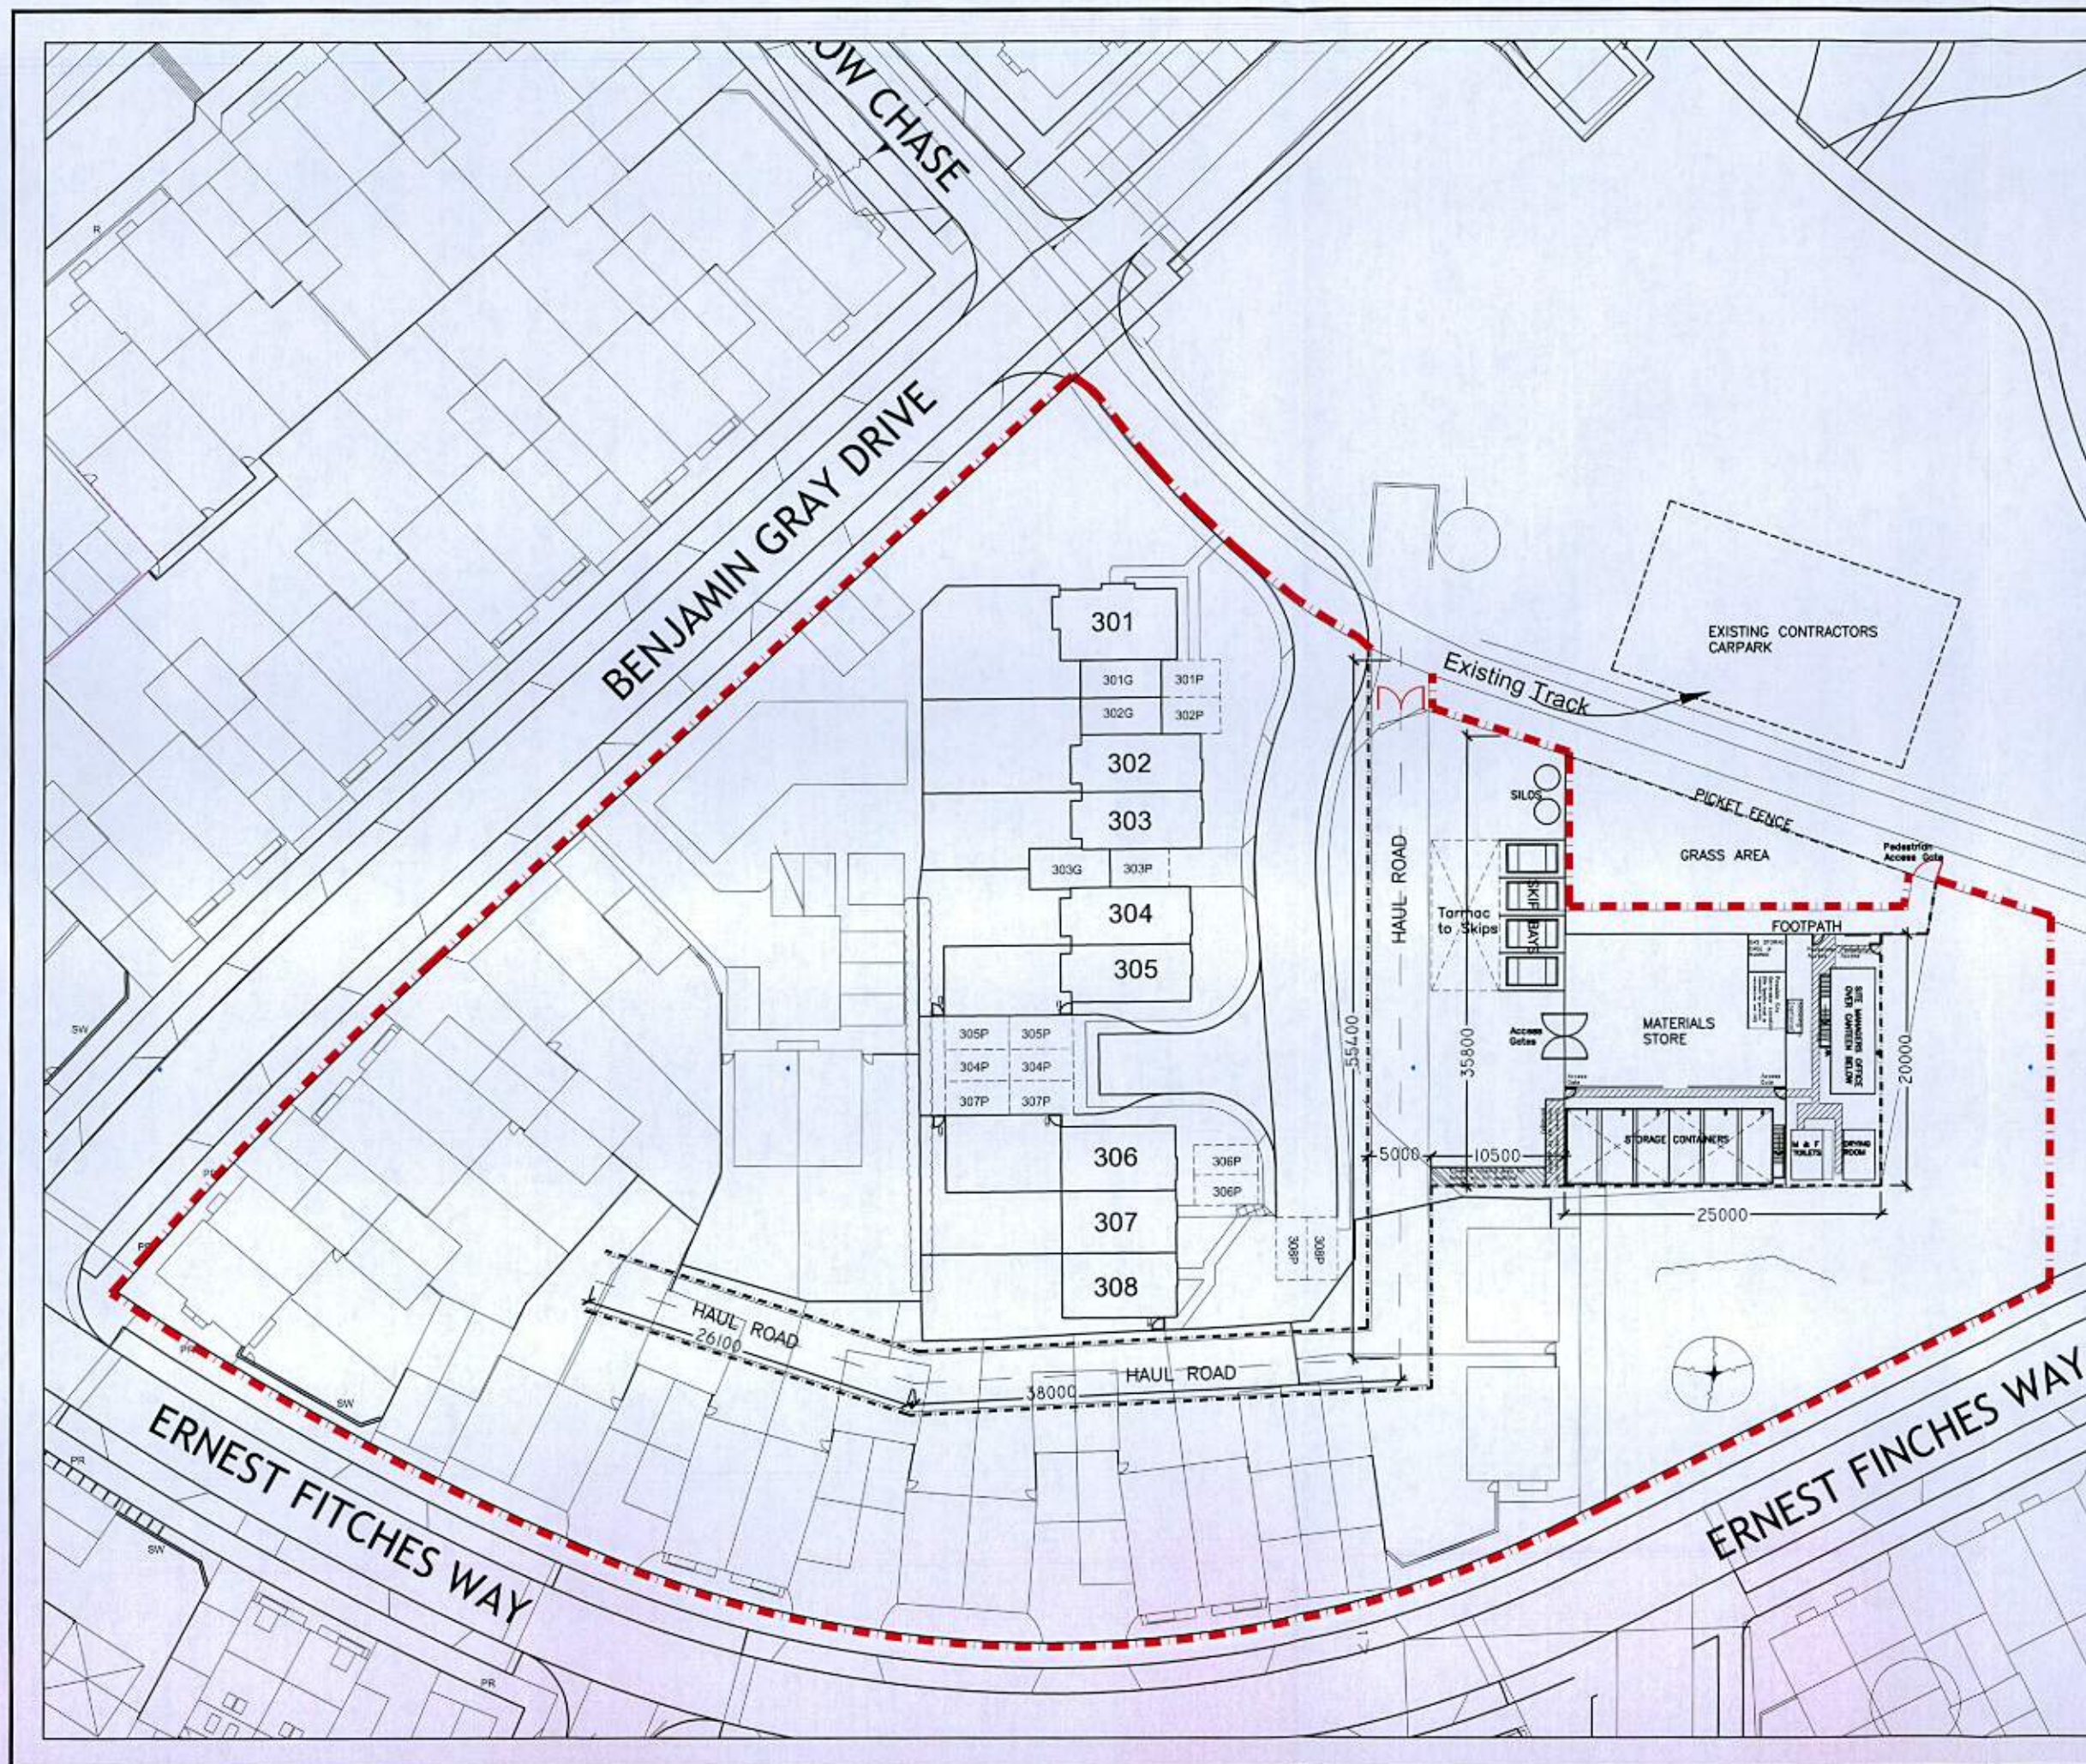

Rev	Date	Detail	Drawn	Chk'd
BARRATT Barratt Southern Counties Barratt House, Walnut Tree Close Guildford, Surrey GU1 4SW				
Project Name: Courtwick Park Cottages Littlehampton				
Drawing Title: Proposed Site Compound Layout				
Drawn by:	Checked By:	Barratt Southern Counties Org No		
KS	BH	7440	09c	SIT 01
Date Created:	Orig. size	Scale		
03.07.17	A3	1:500		