

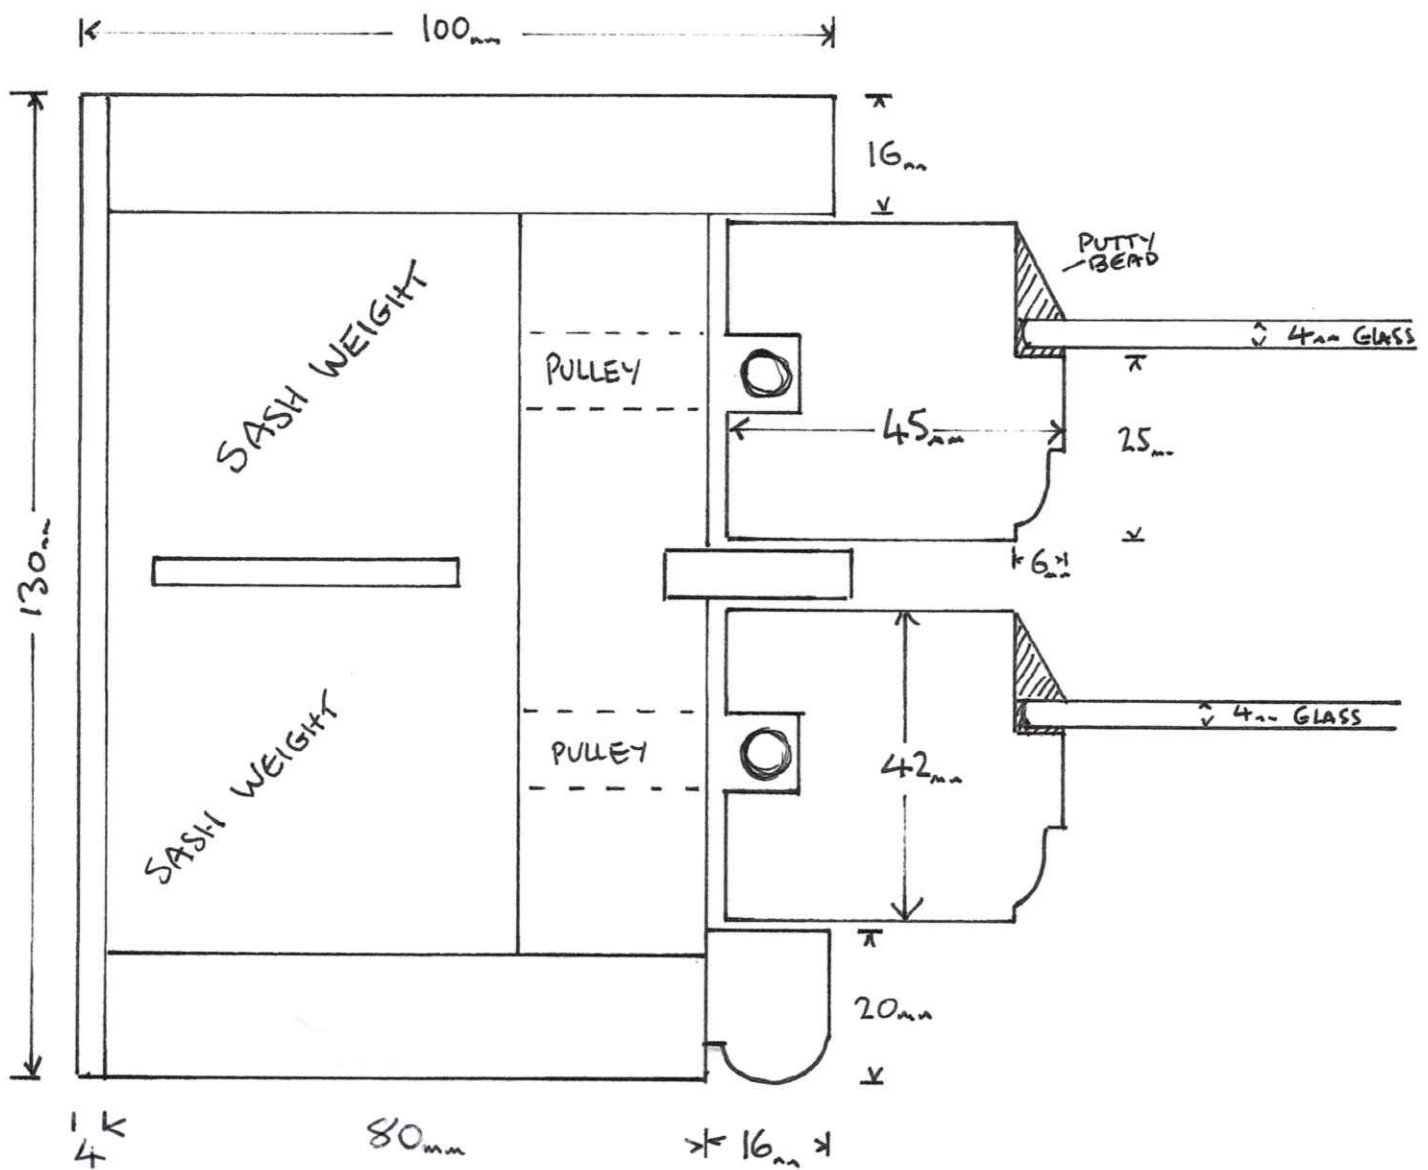


1 OF 3

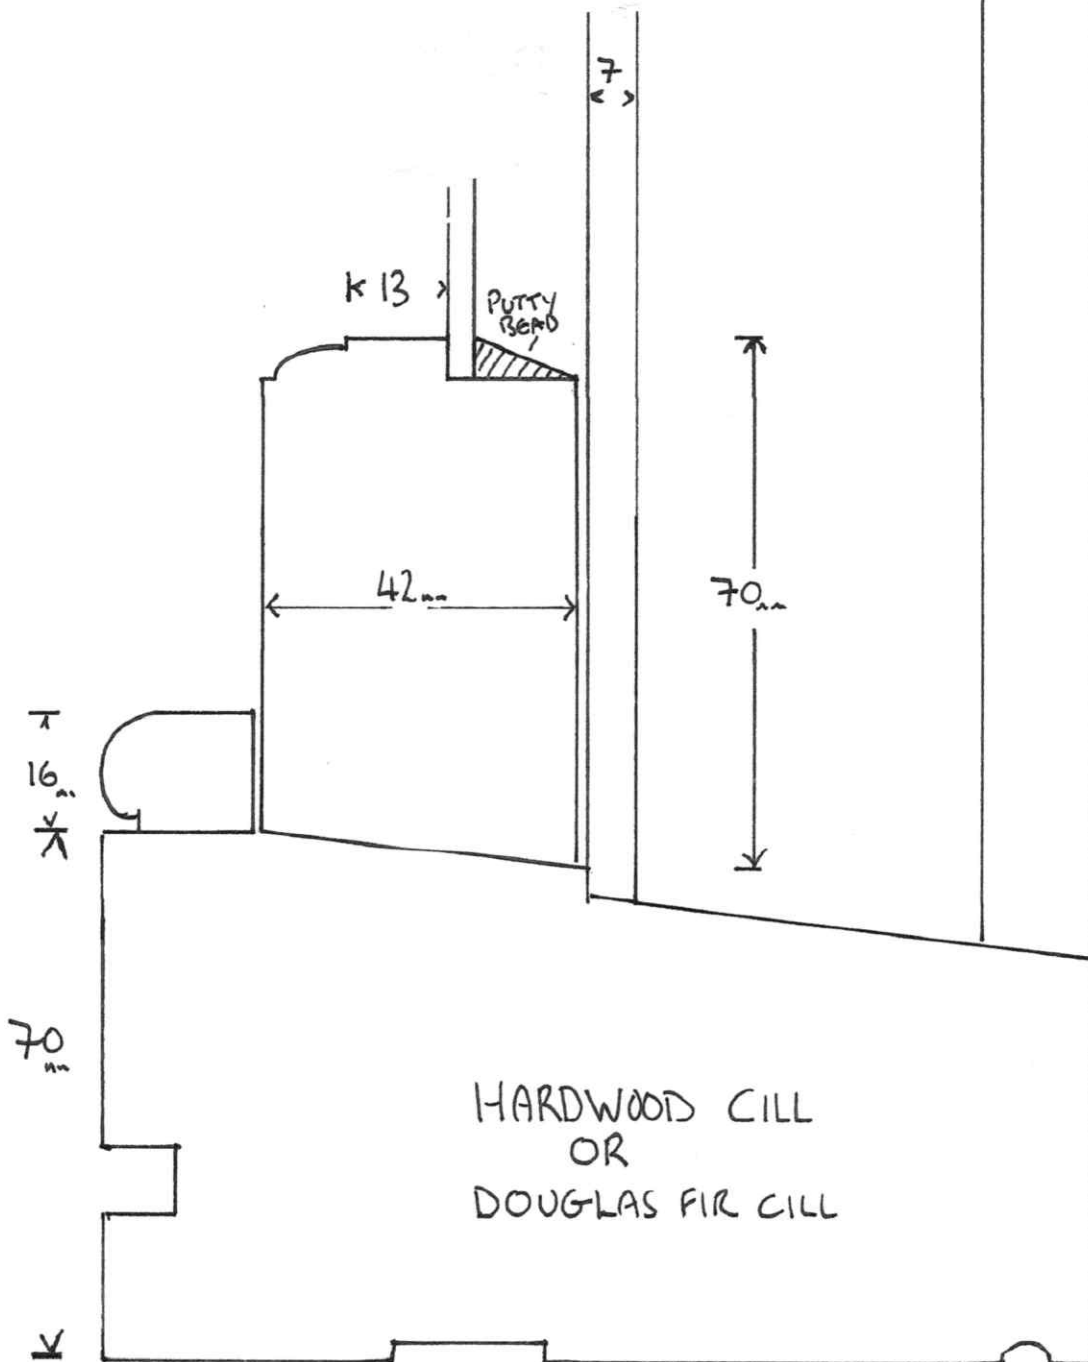

REF. QUAKERS MEETING
HOUSE

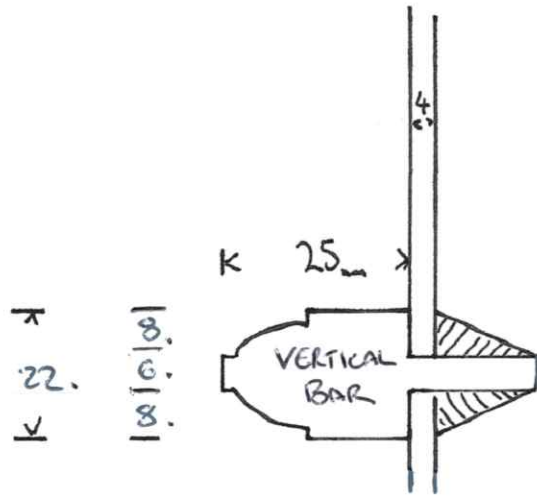

REF. QUAKERS MEETING
HOUSE

SCALE 1 : 10

