



The property owner is required to serve a party structure notice on the adjoining owner as required by The Party Wall etc Act 1996.


PLANNING APPLICATION FOR REAR EXTENSION

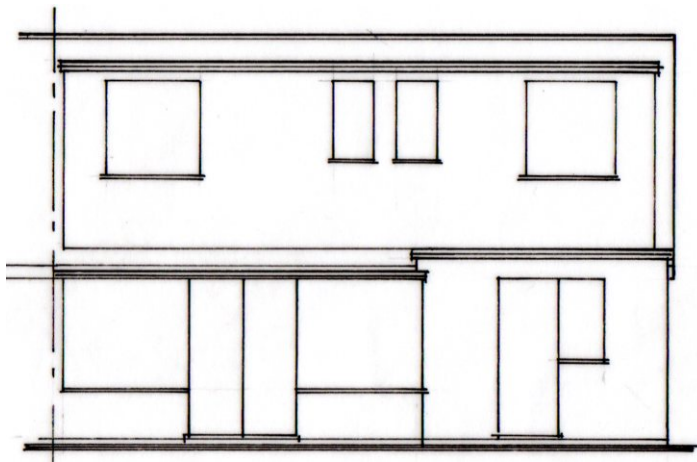


EXISTING REAR ELEVATION 1:100

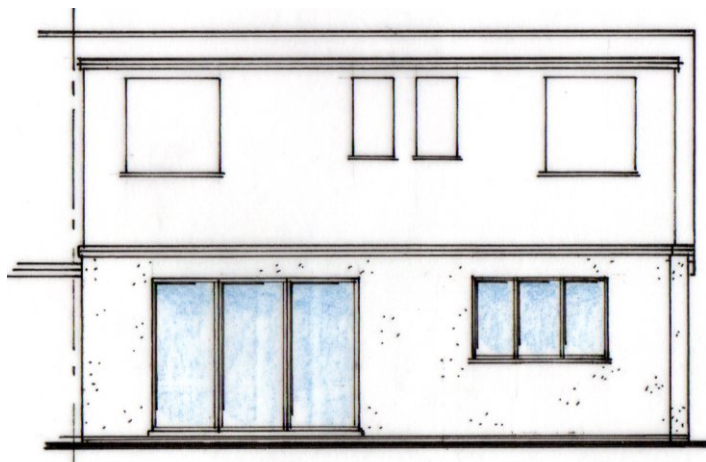


PROPOSED REAR ELEVATION 1:100

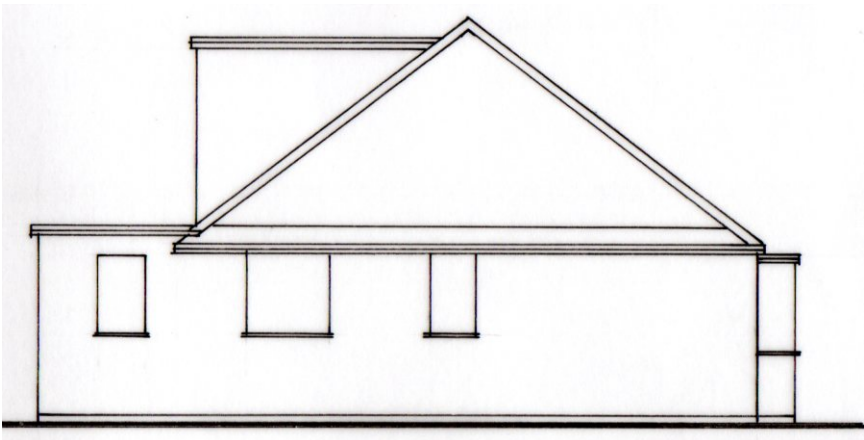


EXISTING SIDE ELEVATION 1:100

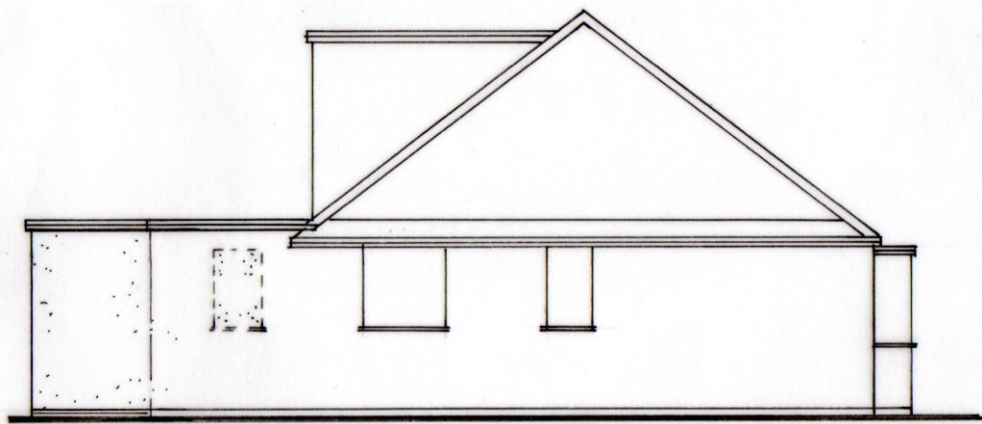


PROPOSED SIDE ELEVATION 1:100

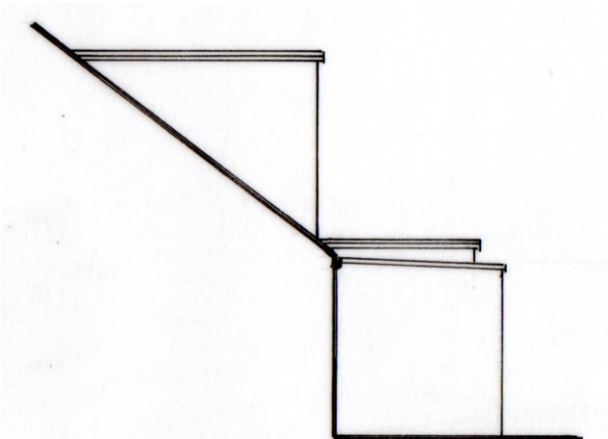

EXISTING SIDE ELEVATION (NEIGHBOURS SIDE) 1:100

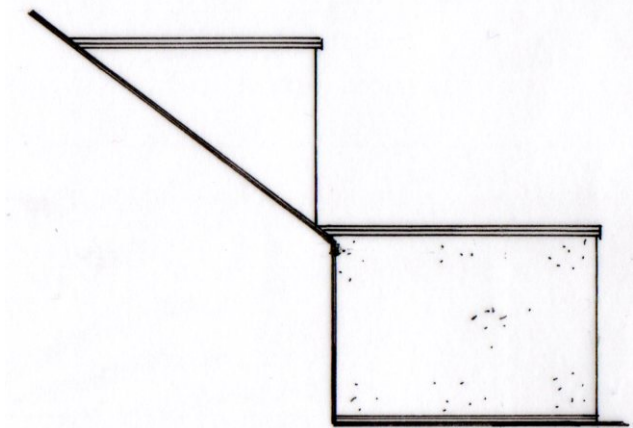

PROPOSED SIDE ELEVATION (NEIGHBOURS SIDE) 1:100

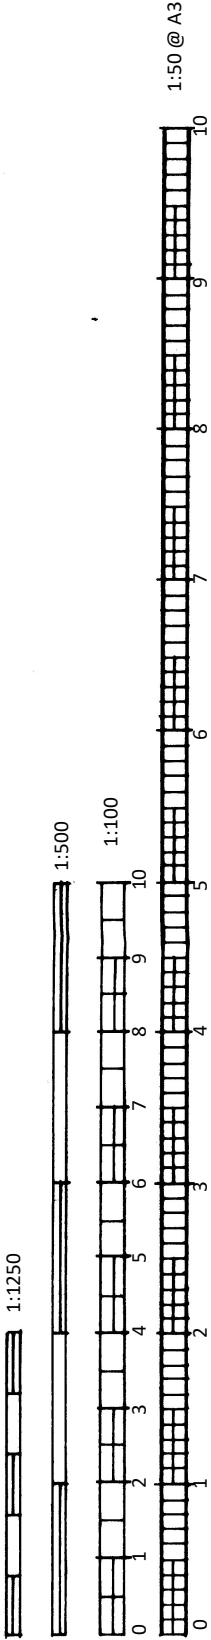

S.Barrett cabe c.Build E, CABE Architectural, Structural & Party Wall Services. bsbpartywalls@yahoo.co.uk 07974 715009	34 COURTWICK ROAD, LITTLEHAMPTON	LOFT CONVERSION REAR EXTENSION	CLIENT: Mr Reynold DATE: 23.02.2021 DRWG No: BSB/21/840/3	A3
--	---	---	--	-----------