



PLANNING APPLICATION FOR REAR EXTENSION

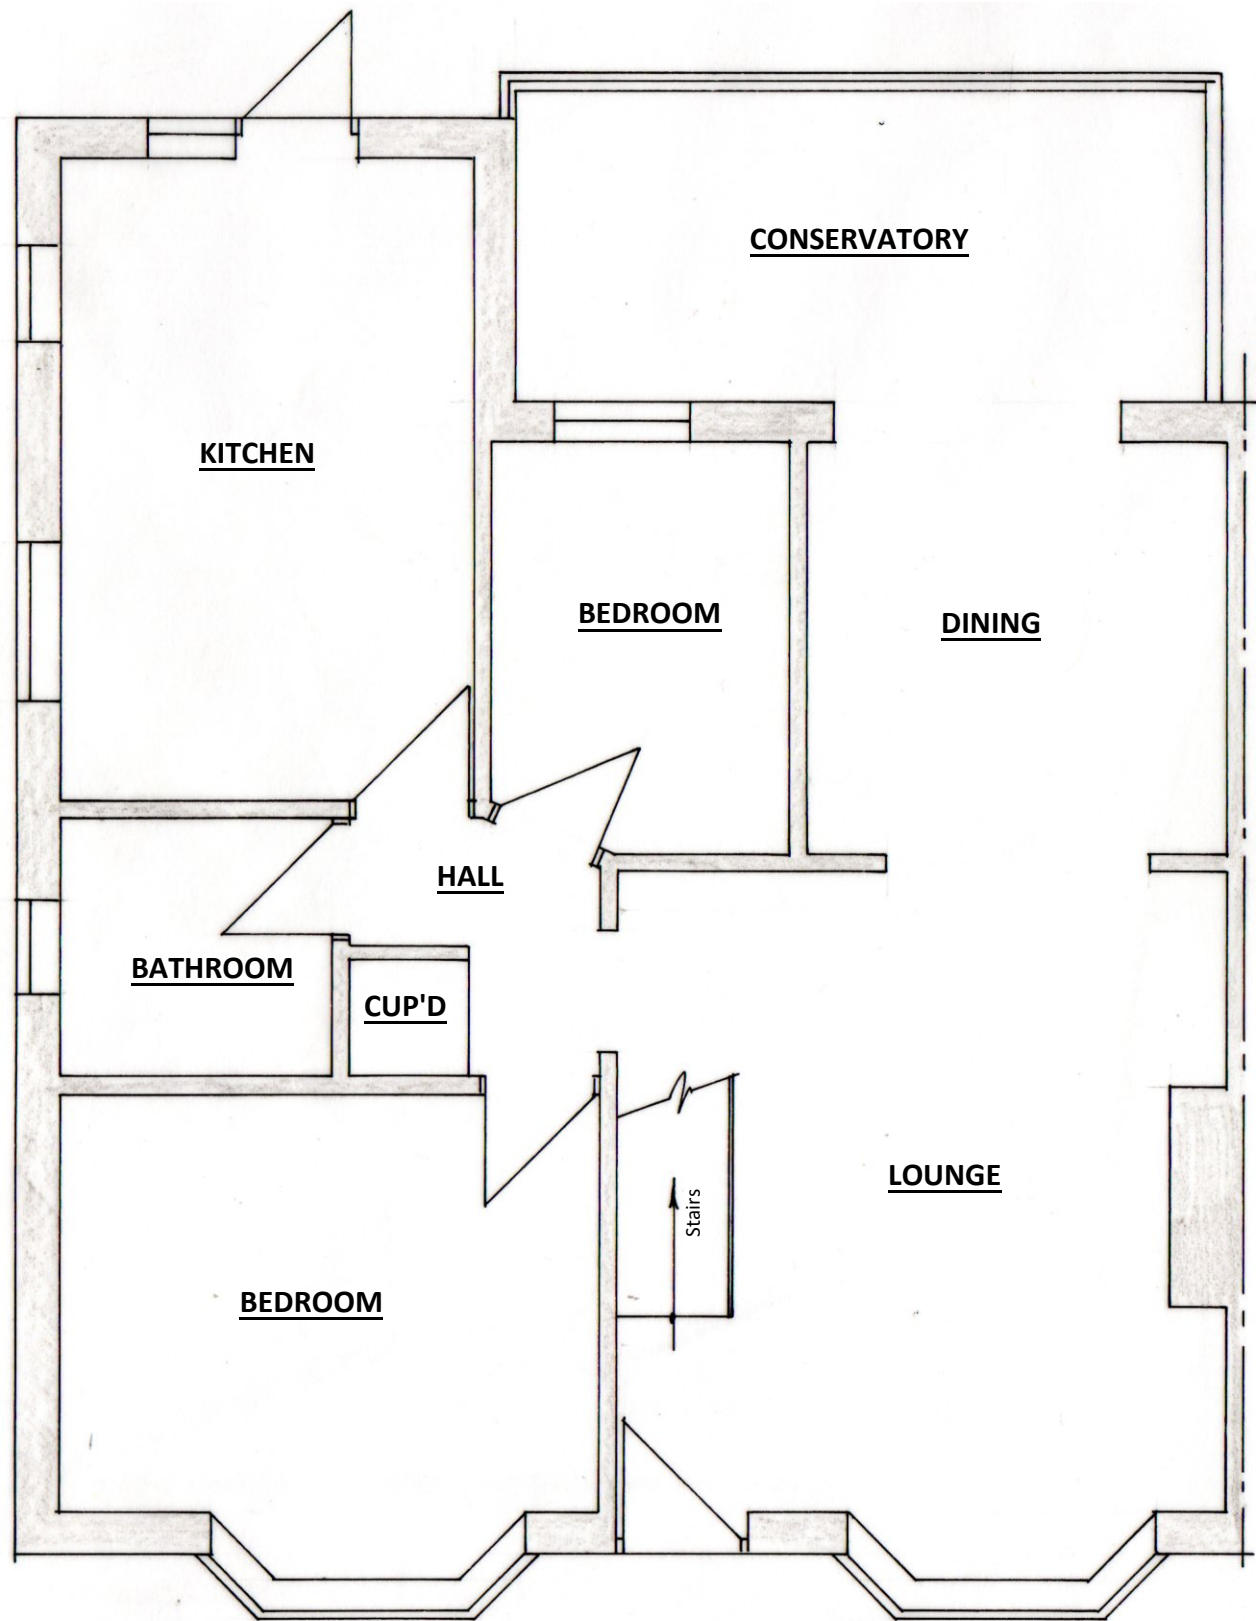

EXISTING GROUND FLOOR PLAN 1:50

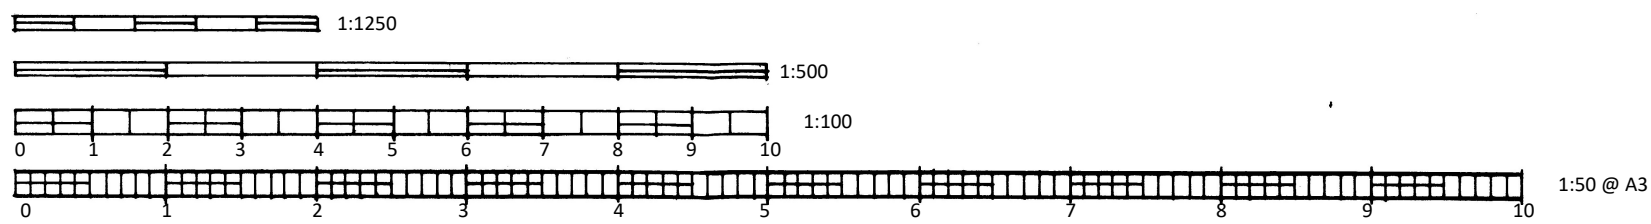

S.Barrett C.Build E, CABE  Architectural, Structural & Party Wall Services. bsbpartywalls@yahoo.co.uk 07974 715009	34 COURTWICK ROAD, LITTLEHAMPTON	LOFT CONVERSION REAR EXTENSION	CLIENT: Mr Reynold DATE: 23.02.2021 DRWG No: BSB/21/840/1	A3
--	--	--	--	---------------