



PLANNING APPLICATION FOR REAR EXTENSION

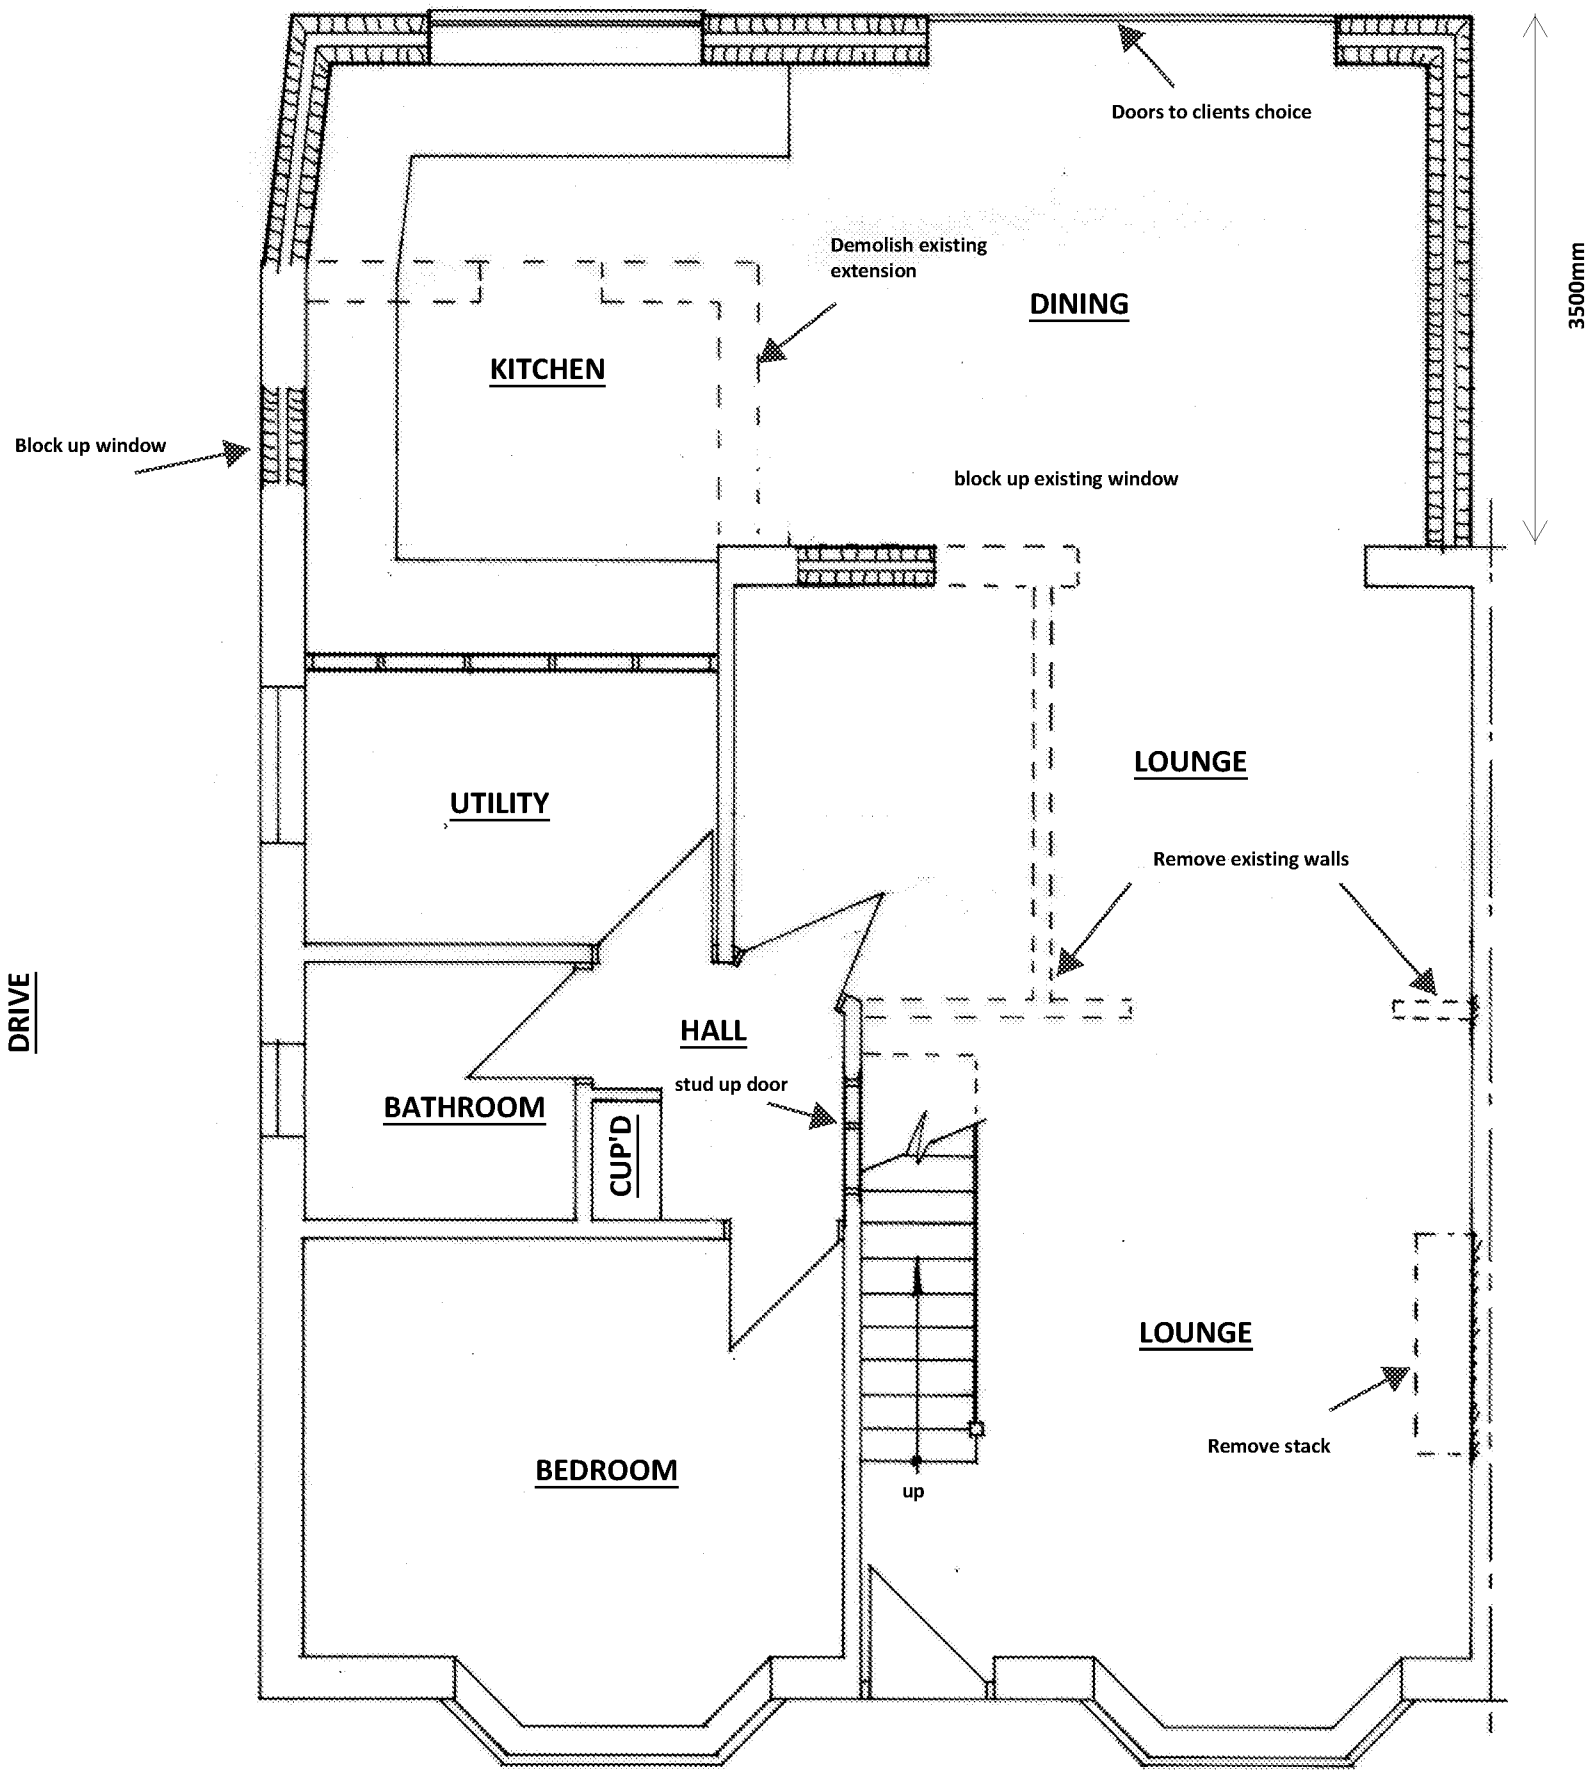

PROPOSED GROUND FLOOR PLAN 1:50

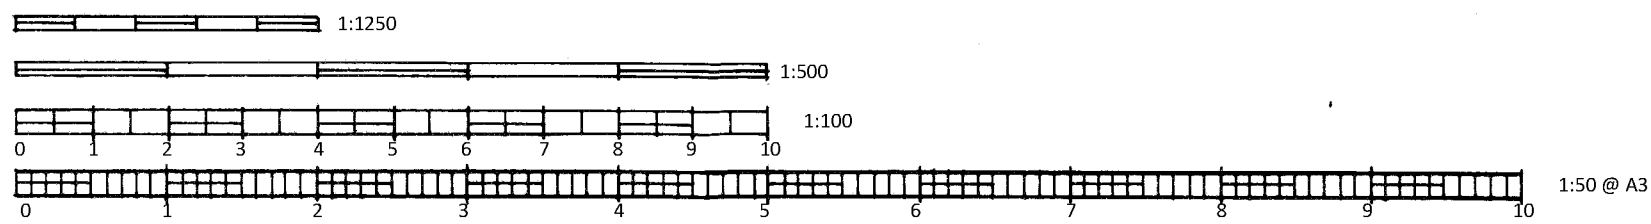

S.Barrett Architectural, Structural & Party Wall Services. bsbpartywalls@yahoo.co.uk 07974 715009  cabe chartered association of building engineers C.Build E, CABE 34 COURTWICK ROAD, LITTLEHAMPTON REAR EXTENSION <tr><td> CLIENT: Mr Reynold DATE: 23.02.2021 DRWG No: BSB/21/840/2 A3 </td></tr>	CLIENT: Mr Reynold DATE: 23.02.2021 DRWG No: BSB/21/840/2 A3
CLIENT: Mr Reynold DATE: 23.02.2021 DRWG No: BSB/21/840/2 A3	