


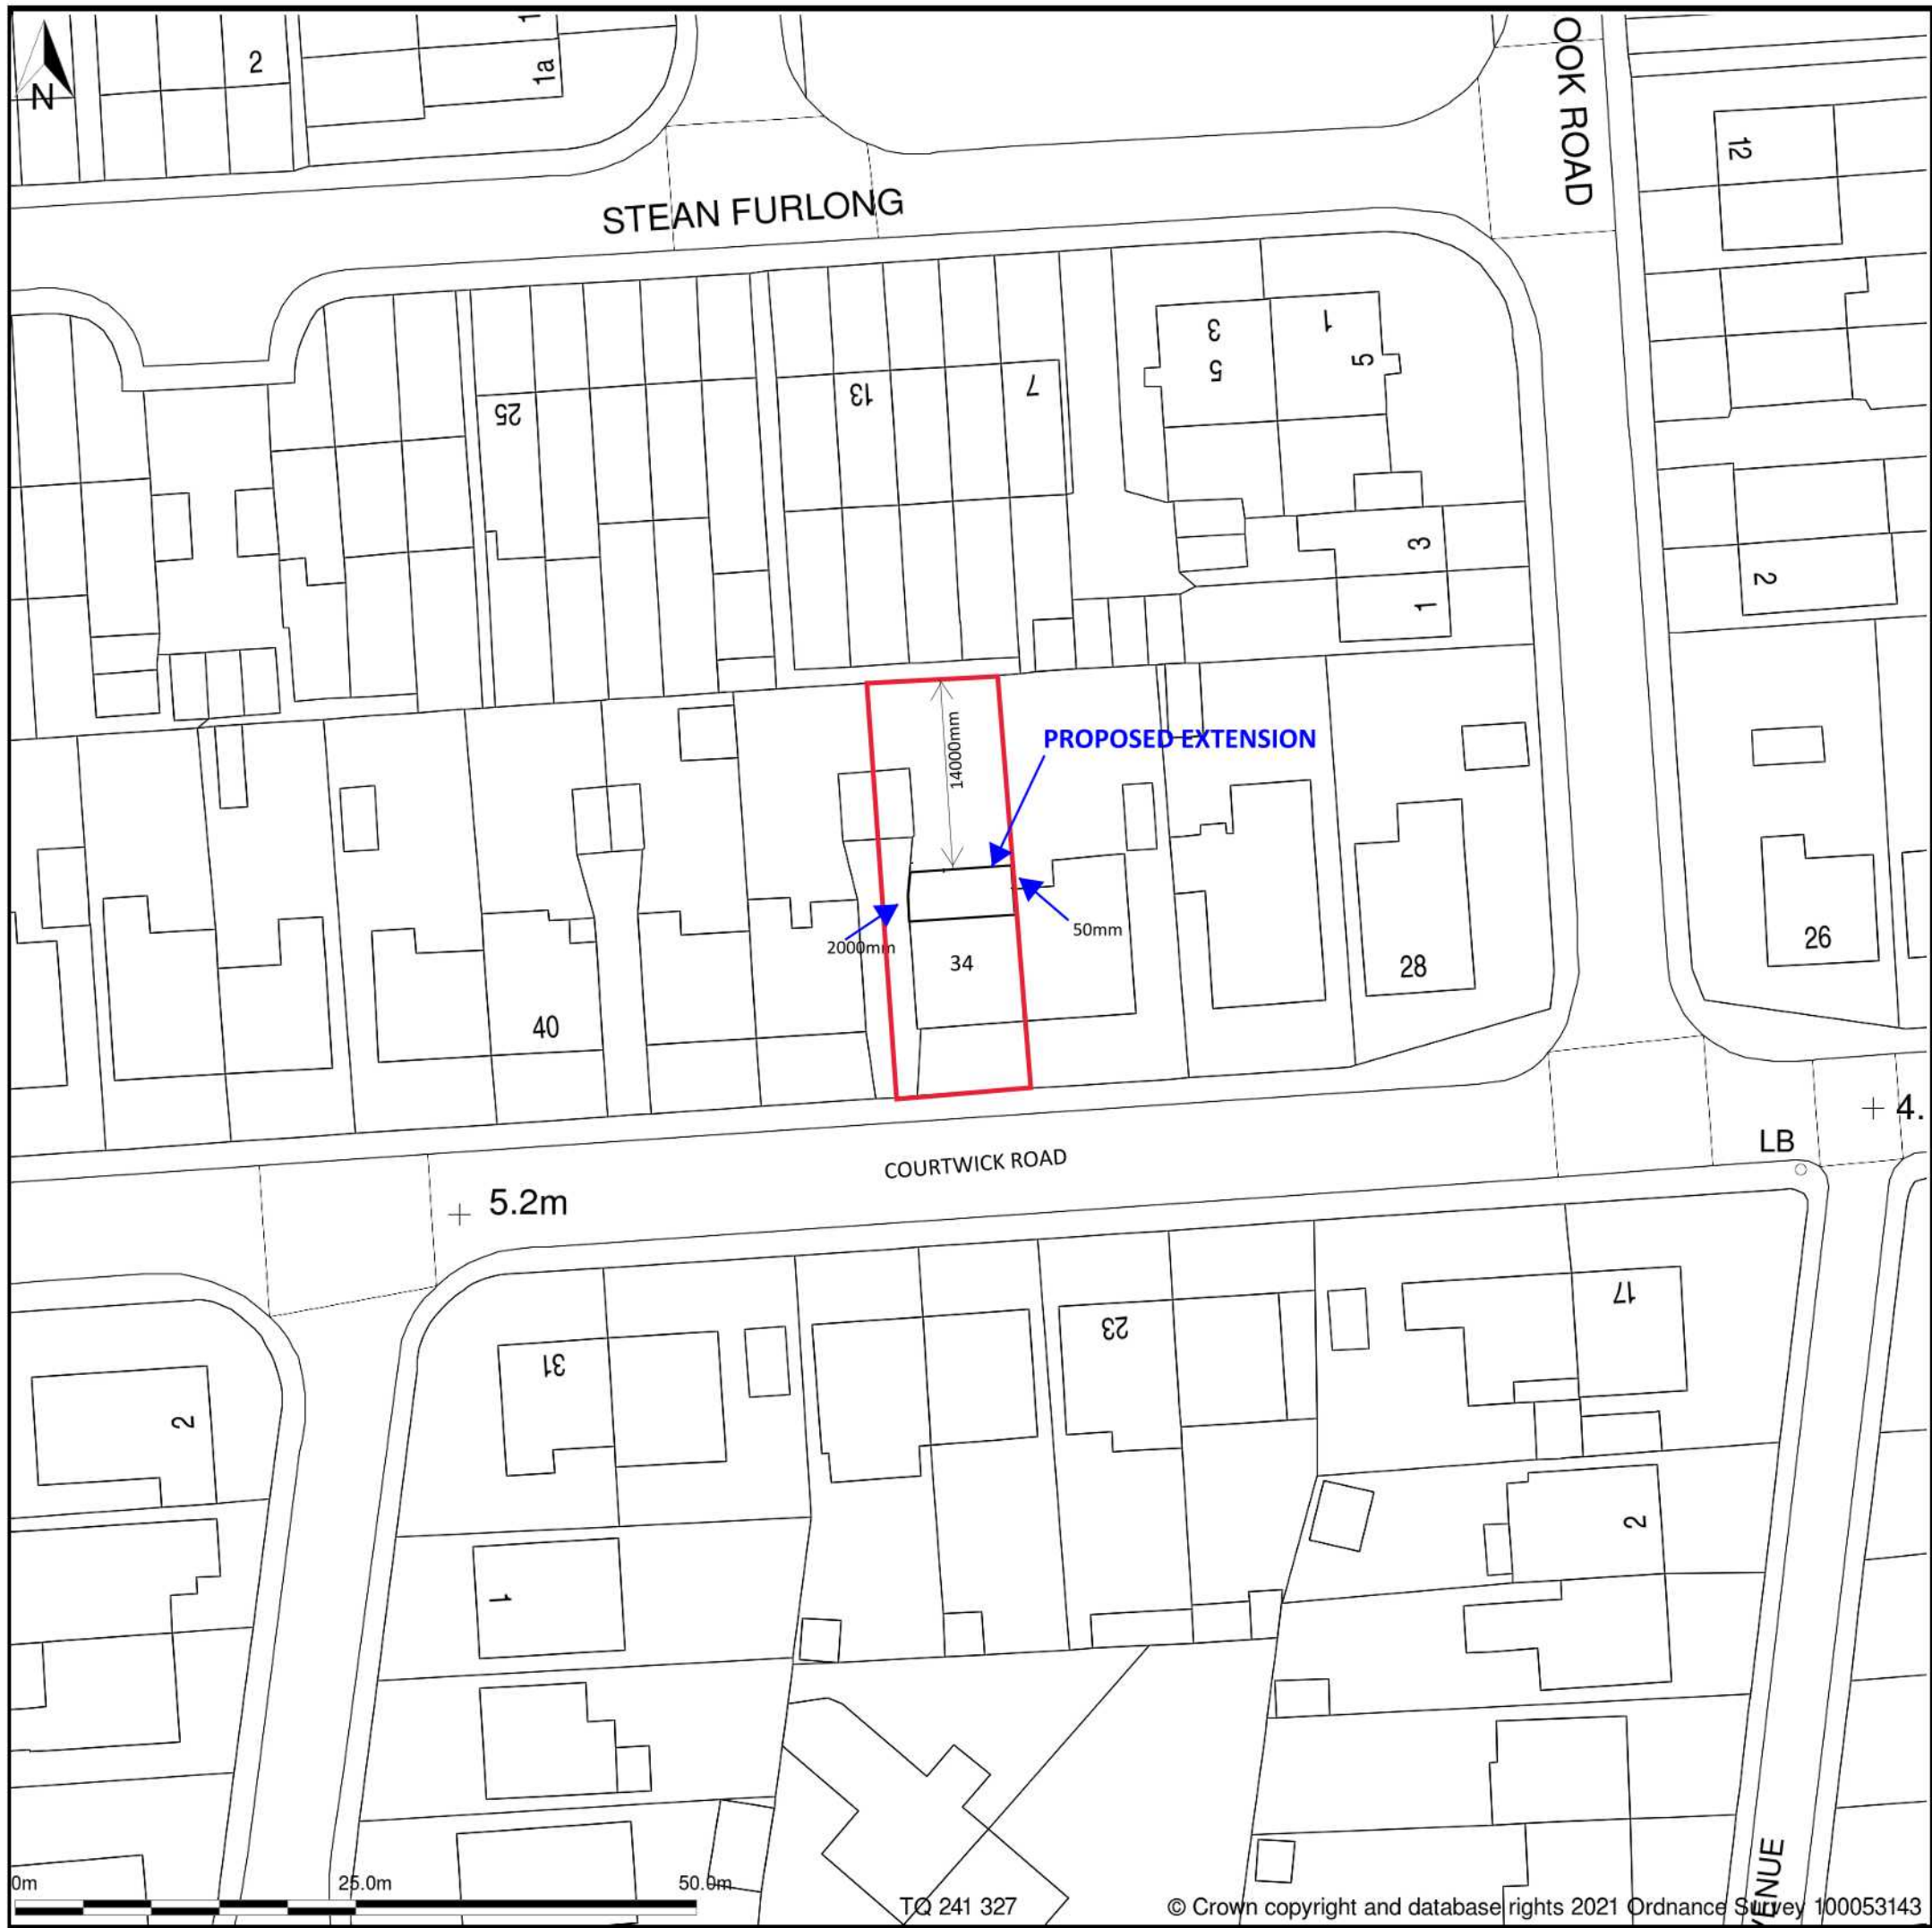

BLOCK PLAN 1:500

A3

Site Plan shows area bounded by: 502340.34, 103202.15 502481.76, 103343.57 (at a scale of 1:1250), OSGridRef: TQ 241 327. The representation of a road, track or path is no evidence of a right of way. The representation of features as lines is no evidence of a property boundary. Produced on 3rd Mar 2021 from the Ordnance Survey National Geographic Database and incorporating surveyed revision available at this date. Reproduction in whole or part is prohibited without the prior permission of Ordnance Survey. © Crown copyright 2021. Supplied by www.buyaplan.co.uk a licensed Ordnance Survey partner (100053143). Unique plan reference: #00606534-0B89BF. Ordnance Survey and the OS Symbol are registered trademarks of Ordnance Survey, the national mapping agency of Great Britain. Buy A Plan logo, pdf design and the www.buyaplan.co.uk website are Copyright © Pass Inc Ltd 2021



Buy A Plan

UK's Fastest and Easiest Planning Site

SITE PLAN 1:1250



S.Barrett

C.Build E, C.ABE

Architectural & Party Wall Services

bsbpartywalls@yahoo.co.uk

07974 715009



cabe
chartered
association of
building
engineers

**34 COURTWICK ROAD
LITTLEHAMPTON**