

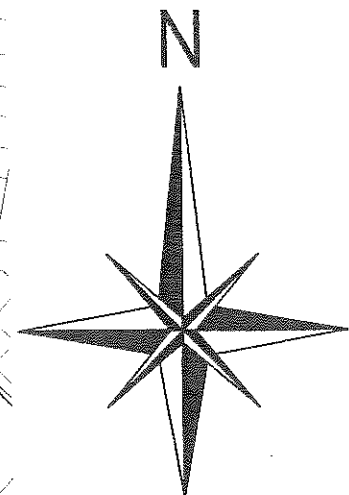


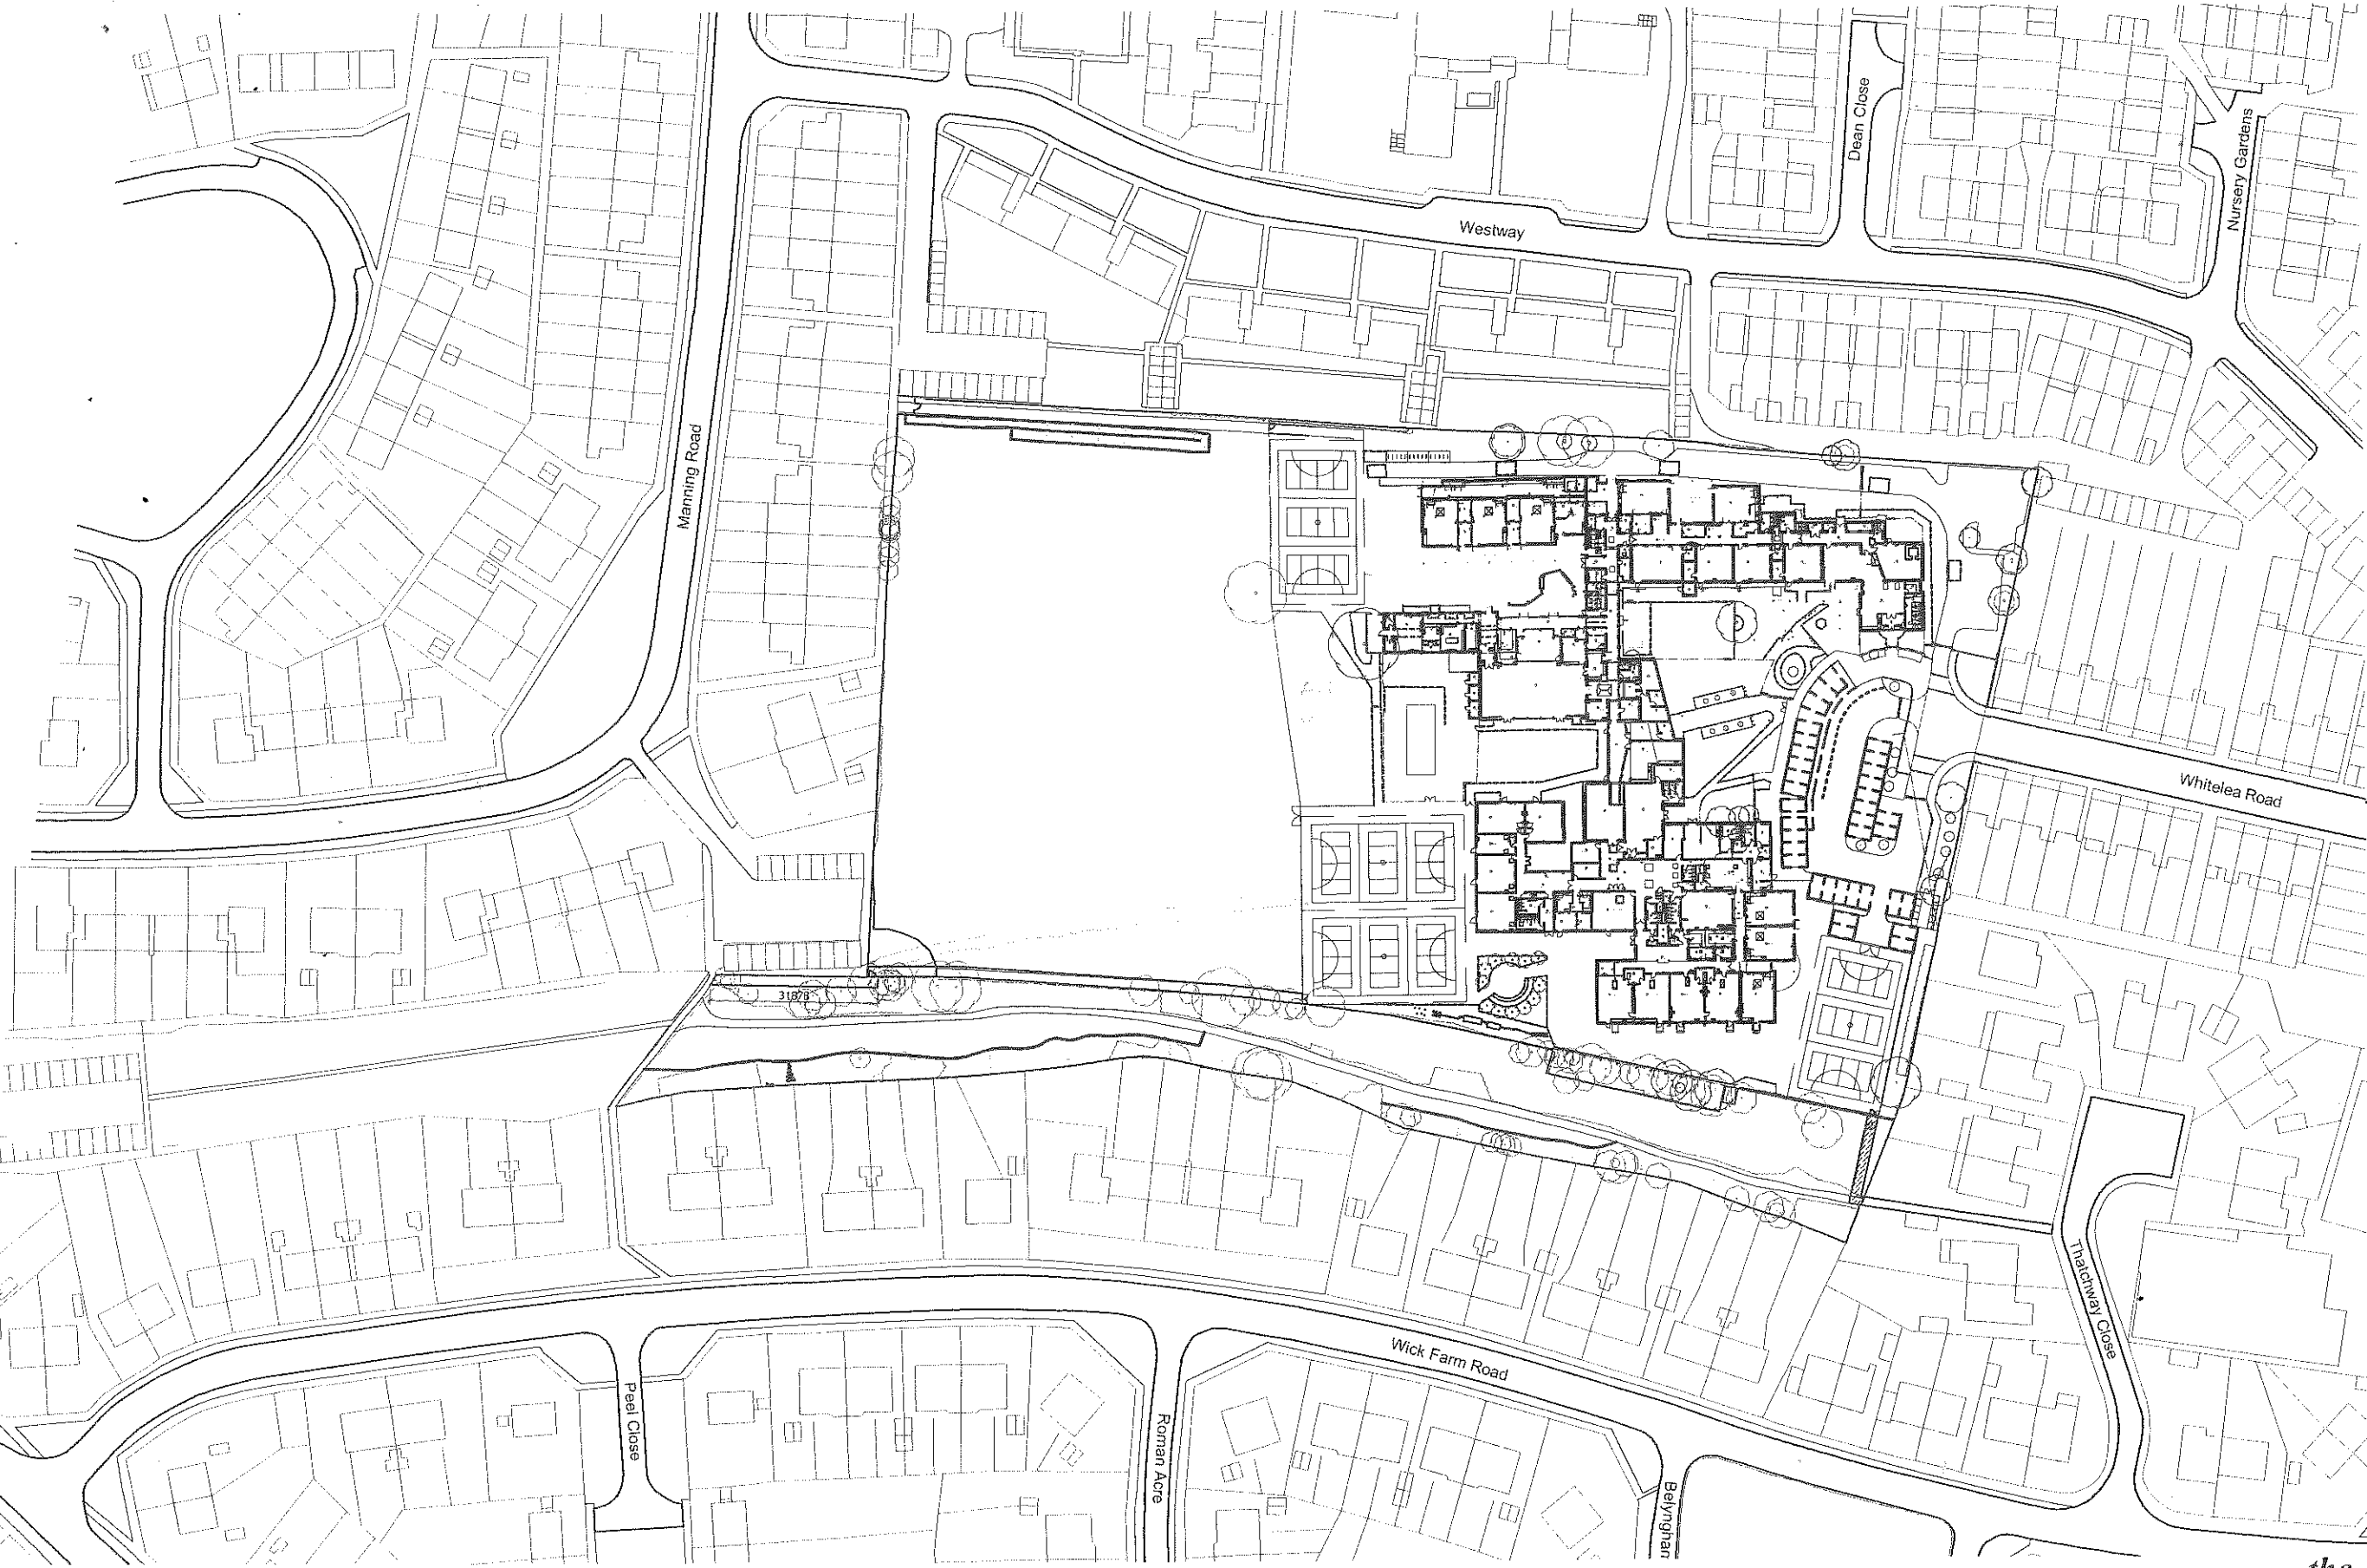

RIBA 
Chartered Practice

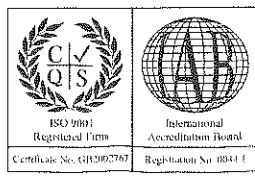

UNIT 2, MARTINS BARN, BIRDHAM ROAD
CHICHESTER, WEST SUSSEX. PO20 7BX
TEL: 01243 514131 FAX: 01243 511488
office@the-seaman-partnership.co.uk
w.w.w.the-seaman-partnership.co.uk

Project White Meadows Primary School
Littlehampton
Drawing Location Plan

Date	Nov 13	Drawn by	SCB
Scales	1:1250@A3	Status	CONSTRUCTION
Job No	TSP 466	Dwg No	A1-03
		Revision	C1

— the —
SEAMAN
PARTNERSHIP
— Ltd —