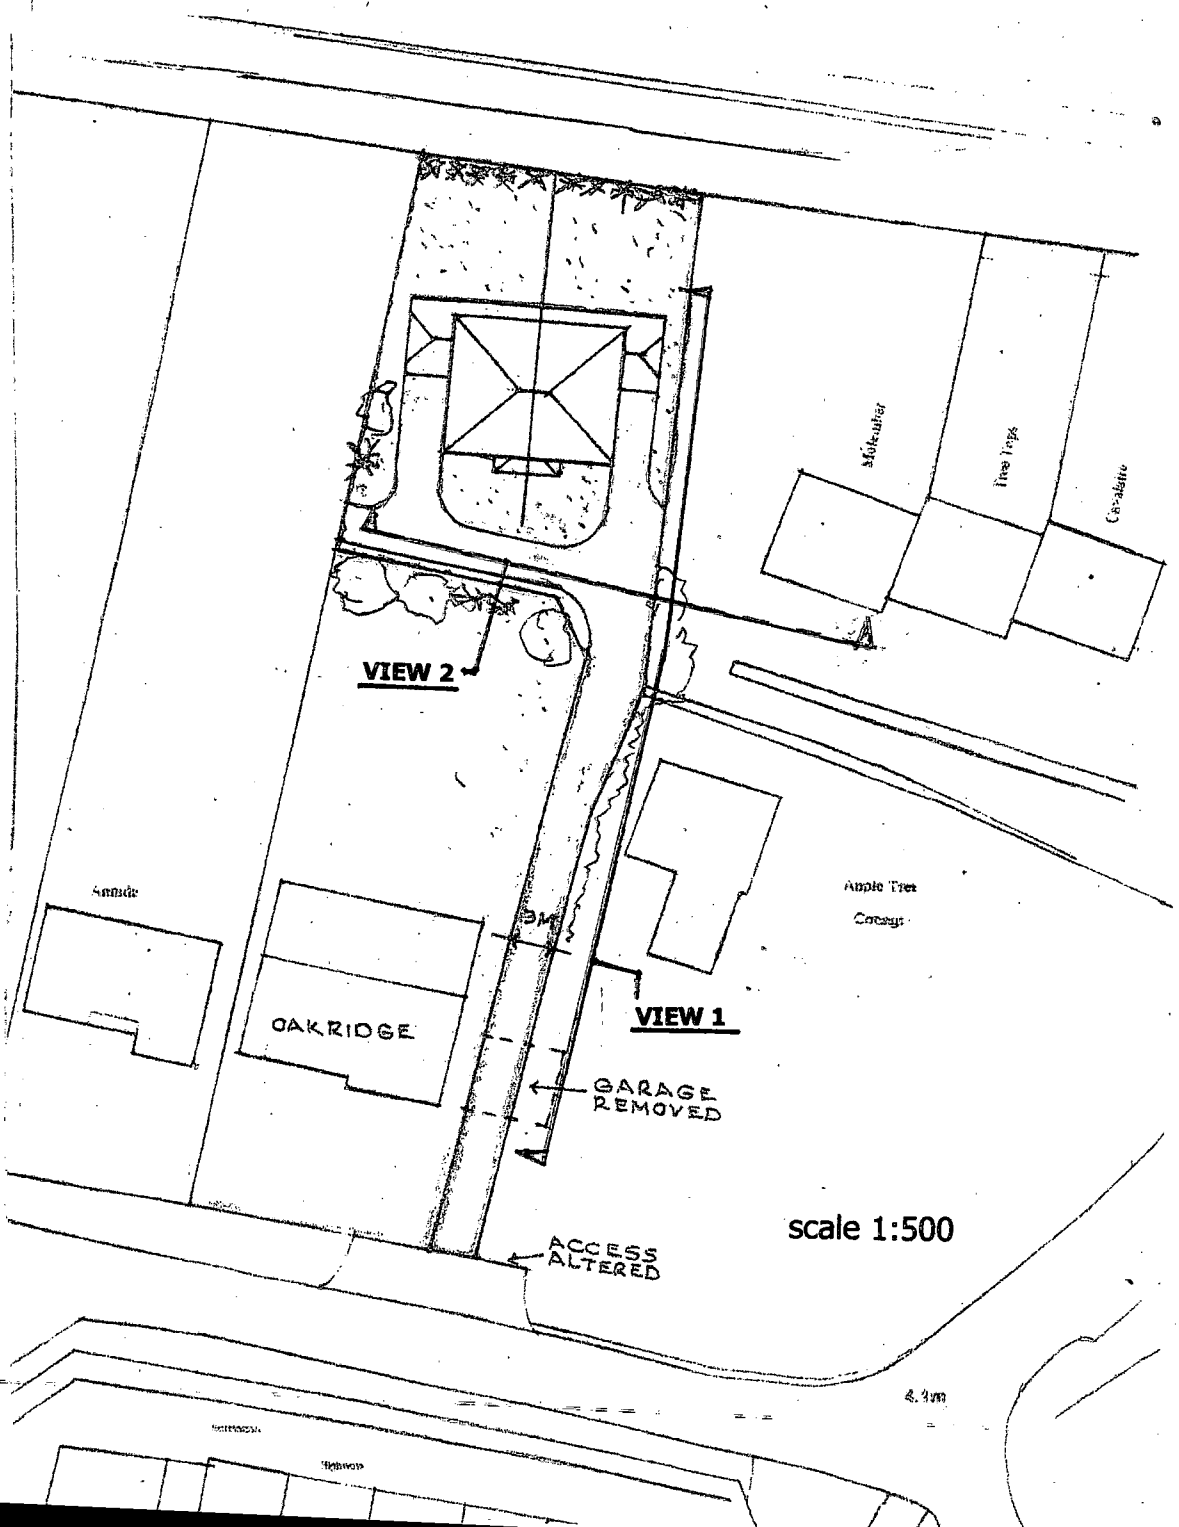

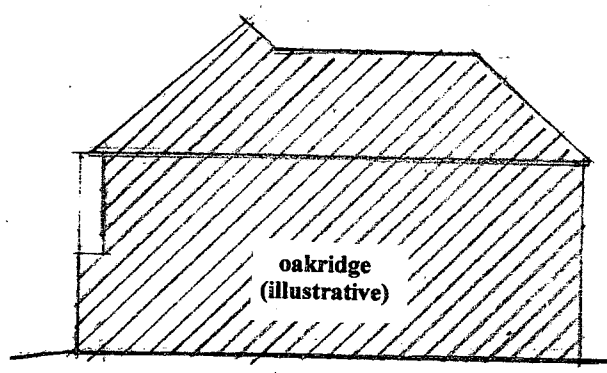

proposed houses (east elevation)

VIEW 1

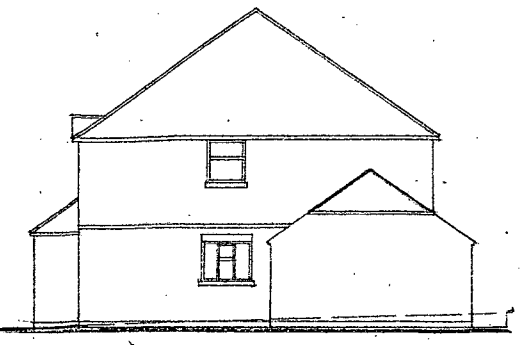

CONTEXT DRAWINGS



proposed houses (front elevation)

VIEW 2

Scale 1:200

PLAN PS 5

ARUN DISTRICT COUNCIL

No.	LU	246	08	
ADDITIONAL INFORMATION				
RECEIVED	8.10.08.			

ARUN DISTRICT COUNCIL:LU/246/08/ 27/08/2008