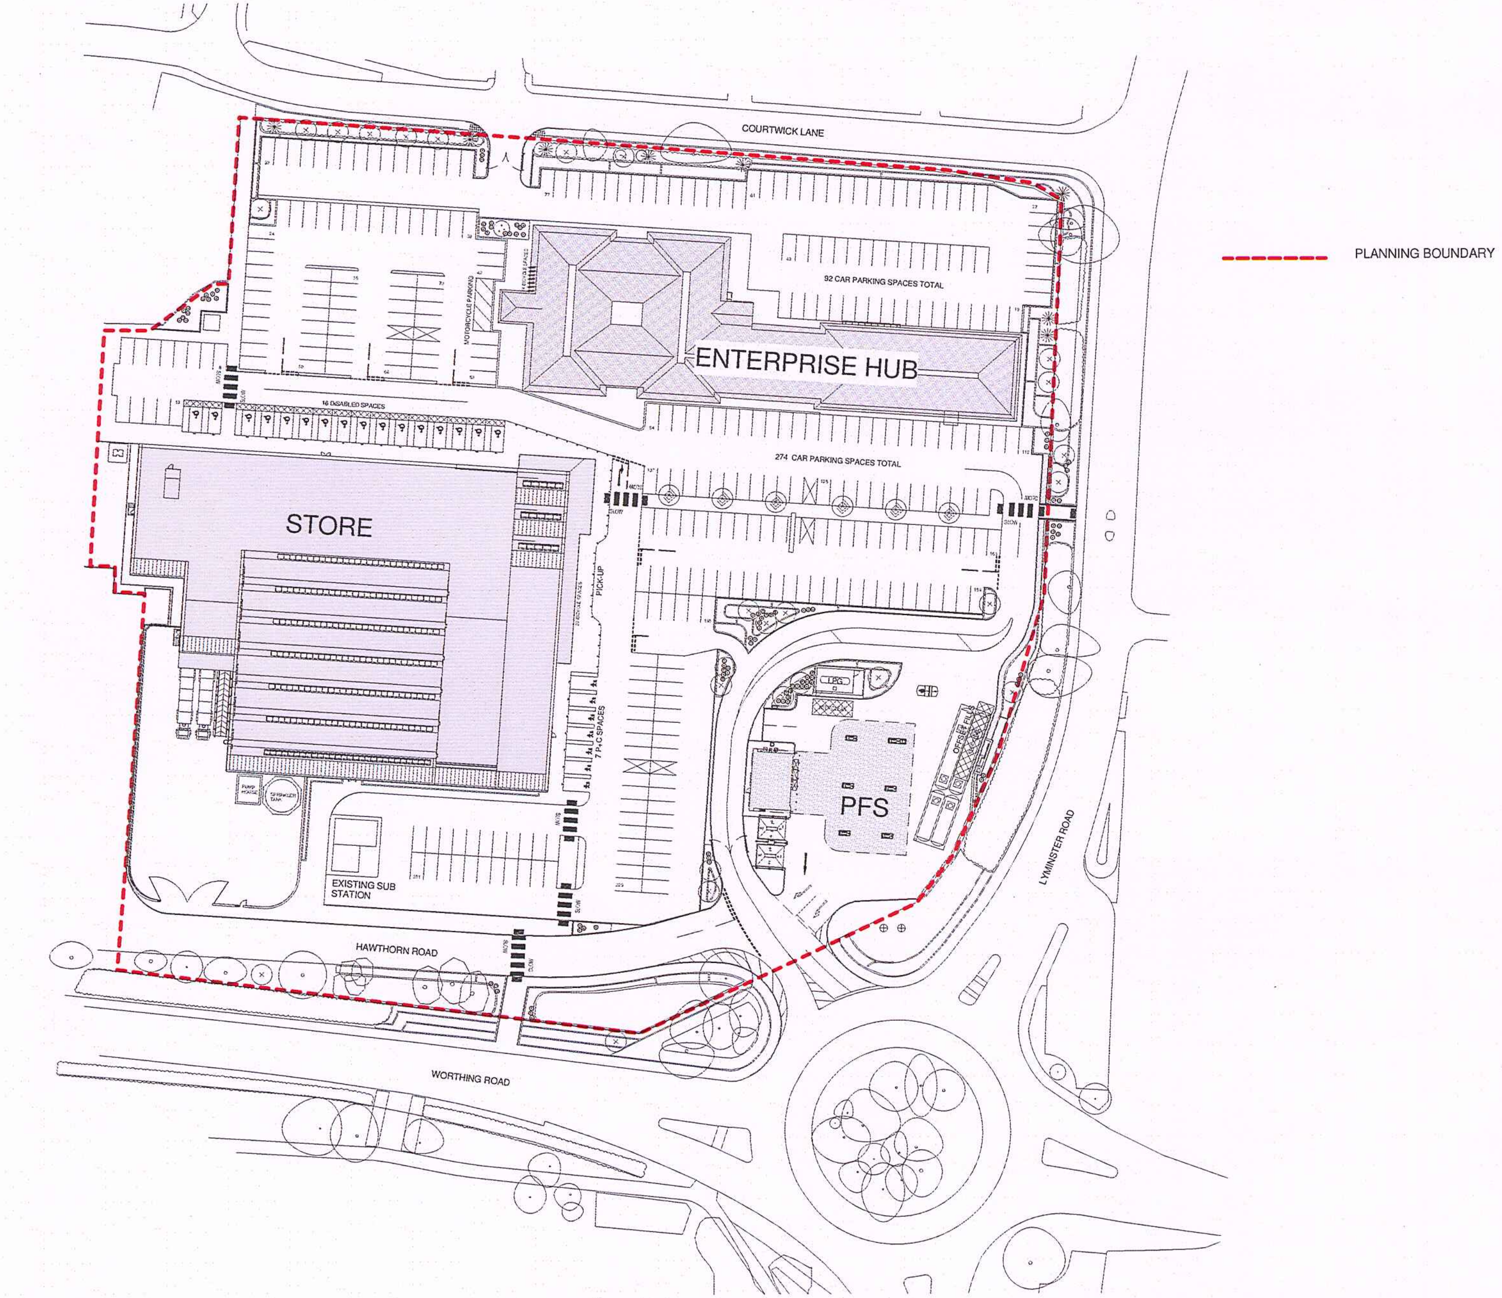

1 **Proposed Site Plan**
1 : 500

D	SPRINKLER TANK AND PUMP HOUSE SWITCHED ROUND	26.11.12	AP

PLANNING ISSUE

	revision	date	by	chk
C	NORTH DIRECTION INDICATED ON DRAWING	03.09.12	AP	
B	GENERAL PLAN UPDATE	10.08.12	AP	
A	PFS LAYOUT AMENDED FOLLOWING WmM COMMENTS. LANDSCAPING UPDATED TO SUIT PLANNERS COMMENTS FOR PRE COMMENCEMENT CONDITION	24.07.12	AP	

All dimensions to be verified on site, and the Architect informed of any discrepancy. All drawings and specifications should be read in conjunction with the Health and Safety Plan: all conflicts should be reported to the CDM Co-ordinator.

DO NOT SCALE THIS DRAWING

This drawing is the copyright © of Bowman Riley Architects Limited.

client
OPTIMISATION DEVELOPMENTS LTD

drawn by	checked by	date	scale
AJP	TP	04/07/12	1 : 500

project
PROPOSED NEW SUPERMARKET
THE WICK SITE
LITTLEHAMPTON

drawing title
PROPOSED SITE PLAN

project number | drawing number | revision D

bowmanrileyarchitects
IS | LONDON | SKIPTON · maddox house · 1 maddox street · london · W1S 2PZ · 01756 795 611 · bowmanriley.com

ARUN DISTRICT COUNCIL LU/246/15/PL