

this drawing is to be read in conjunction with *Folkes Architects* drawing package ref: 18043, *Dixon Hurst* drawing package ref: 54006, *Robert Clark Associates Ltd* ref: 1739 and *Ramsay & Co Landscape Architecture* drawing package ref: RCo256




Northern Elevation As Proposed to Flats 1, 8 & 9 - 1:50 @ A1




Southern Elevation As Proposed to Flats 6, 7, 8 & 9 - 1:50 @ A1



Western Elevation As Proposed to Flats 8 & 9 - 1:50 @ A1

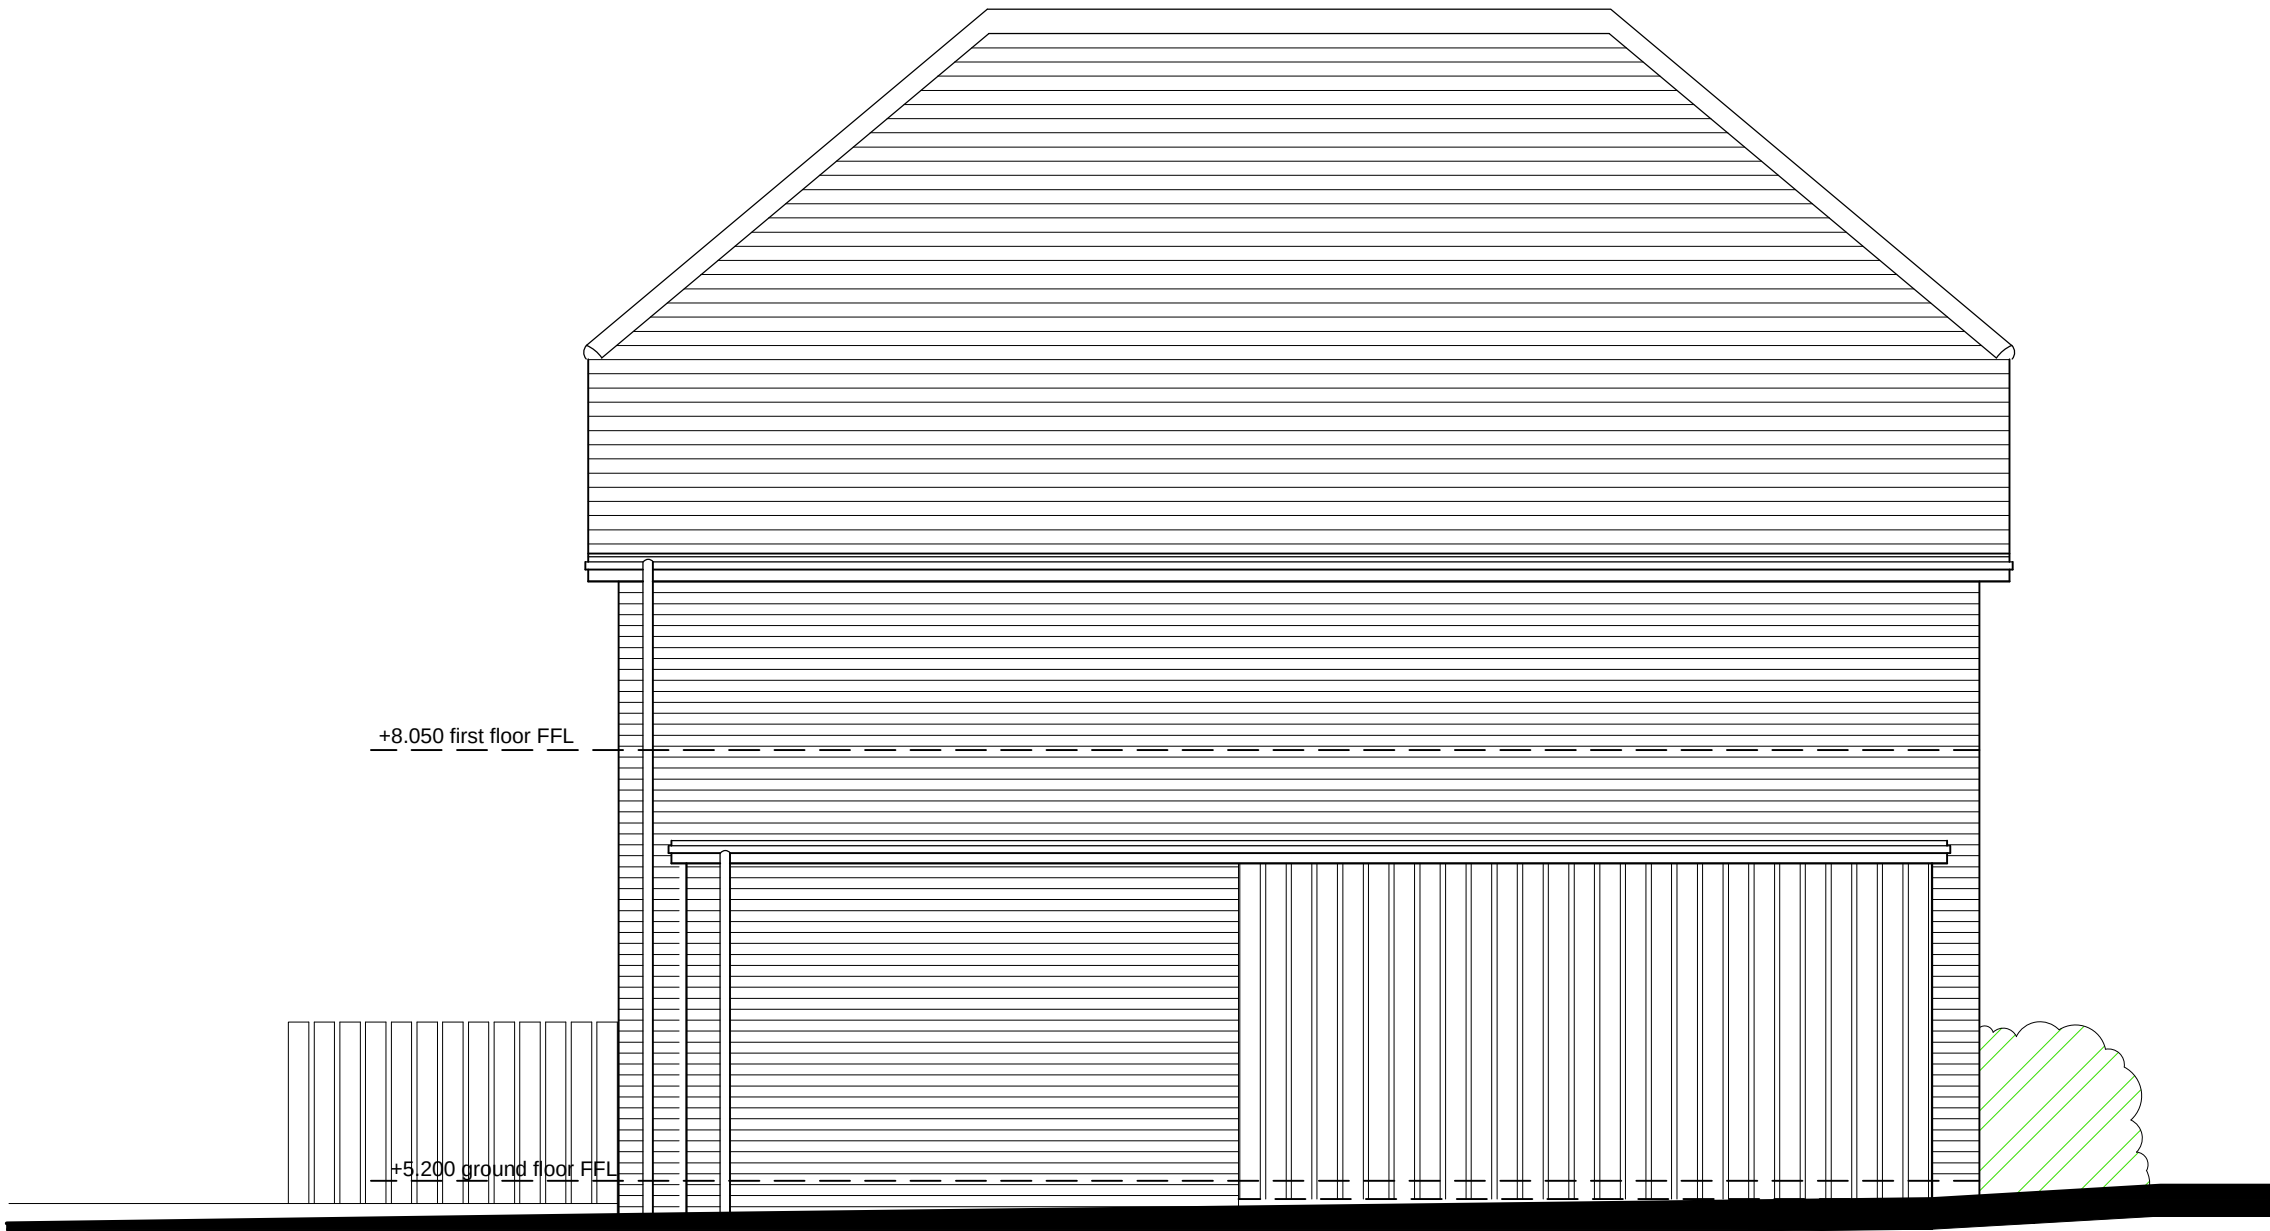

Eastern Elevation As Proposed to Flats 8 & 9 - 1:50 @ A1

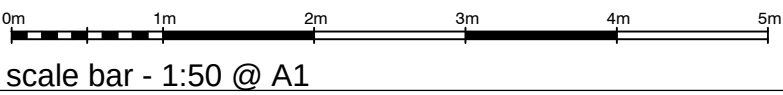

- NOTES**
- DO NOT SCALE OFF THIS DRAWING EXCEPT FOR PLANNING PURPOSES
 - CHECK ALL DIMENSIONS ON SITE BEFORE ANY WORK IS COMMENCED
 - ALL GOODS MATERIALS AND WORKMANSHIP MUST CONFORM WITH CURRENT BUILDING REGULATIONS, BRITISH STANDARDS AND CODES OF PRACTICE
 - COPYRIGHT OF THIS DRAWING IS RETAINED BY THE ARCHITECT AND IT MUST NOT BE REPRODUCED WITHOUT WRITTEN CONSENT

Material Schedule



new brickwork to comprise of
Amberley Red Multi Stock facing
brick, by *Wienerberger*



new flintwork to comprise of *coursed*
Pebble Blocks, by *South Downs Flint*
Ltd



external rendered areas to be finished
with *Pral M through coloured render*,
by *Weber* - colour: white



new fencing to patio areas and
timber cladding to bin store to
comprise of vertical hit and miss
timber panels



windows to comprise of uPVC
casement windows with double
glazing panel panels - colour:
RAL7016 - anthracite



new roofing finish to comprise of
Natural Spanish Slate



dormers to comprise of lead
affect GRP dormers by,
Banbury GRP

REV	DATE	BY	AMENDMENT
 folkes architects The Old Forge 6 Church Street Storrington West Sussex BN20 4LA T: 01903 886029 info@folkesarchitects.co.uk			
CLIENT Coughlan Construction Ltd			
JOB TITLE Development at 2 - 13 Duke Street Littlehampton West Sussex BN17 6EU			
DRAWING TITLE Proposed Elevations - sheet 2 PLANNING ISSUE			
DATE Aug '18	SCALE 1:50 @ A1	DRAWN BY ec	CHECKED BY mf
JOB NO. 18043	DRAWING NO. 2.05	REVISION	