




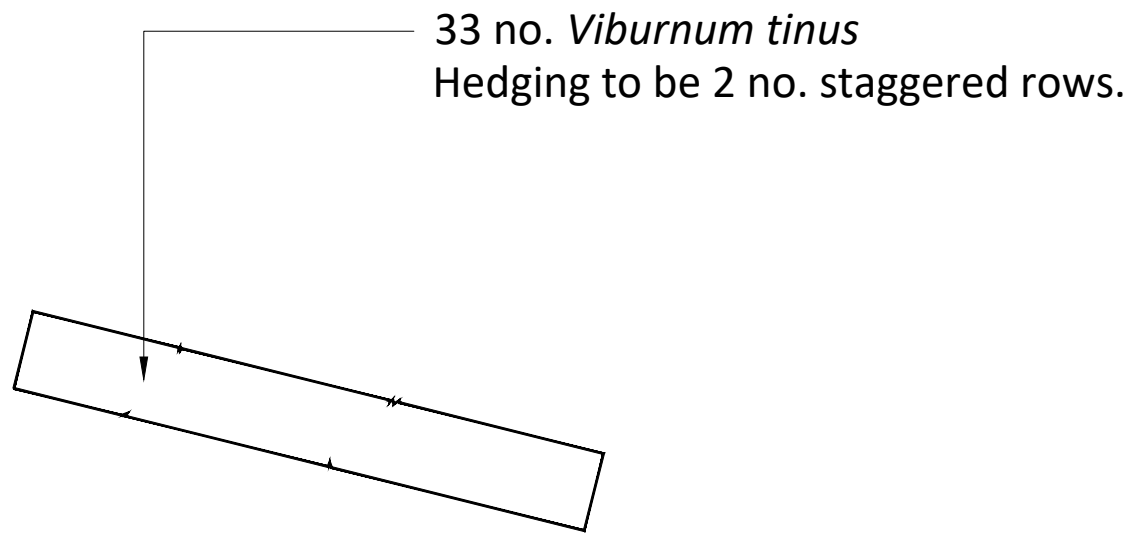


PLANTING AREA 01

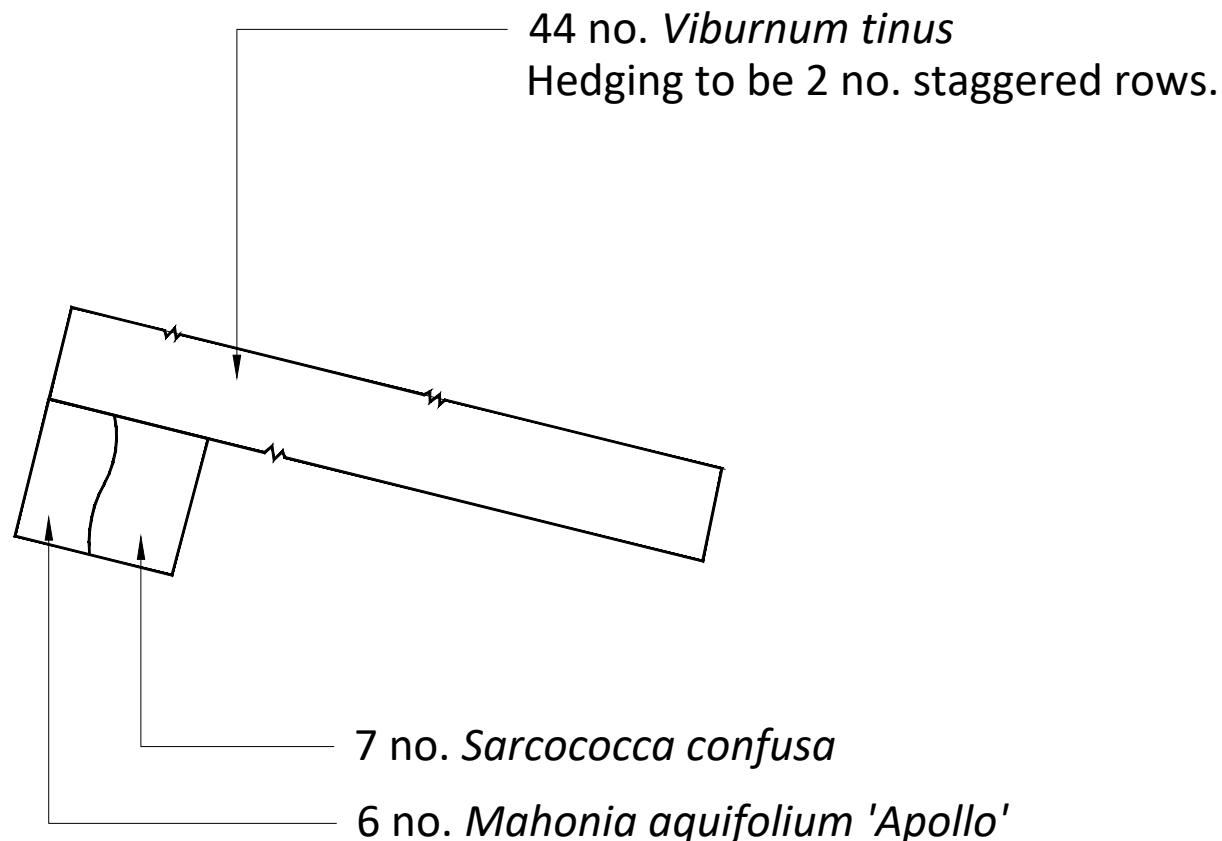


PLANTING AREA 02

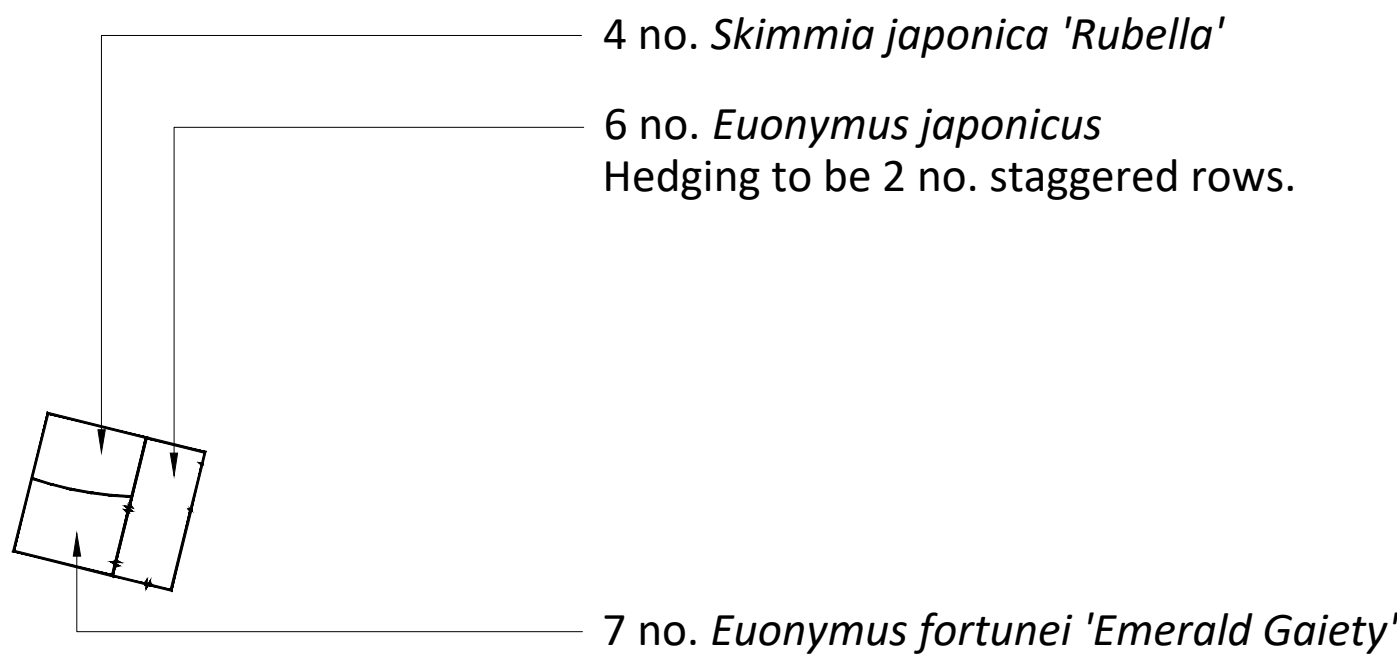


PLANTING AREA 03

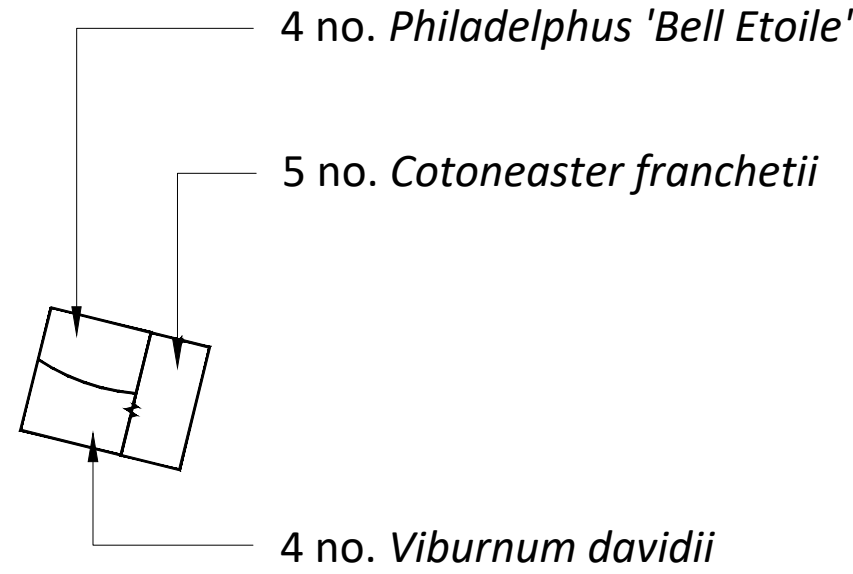


PLANTING AREA 04

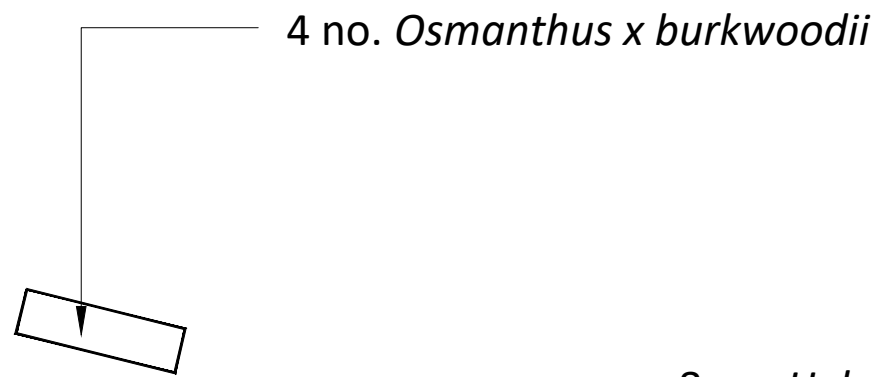


PLANTING AREA 05

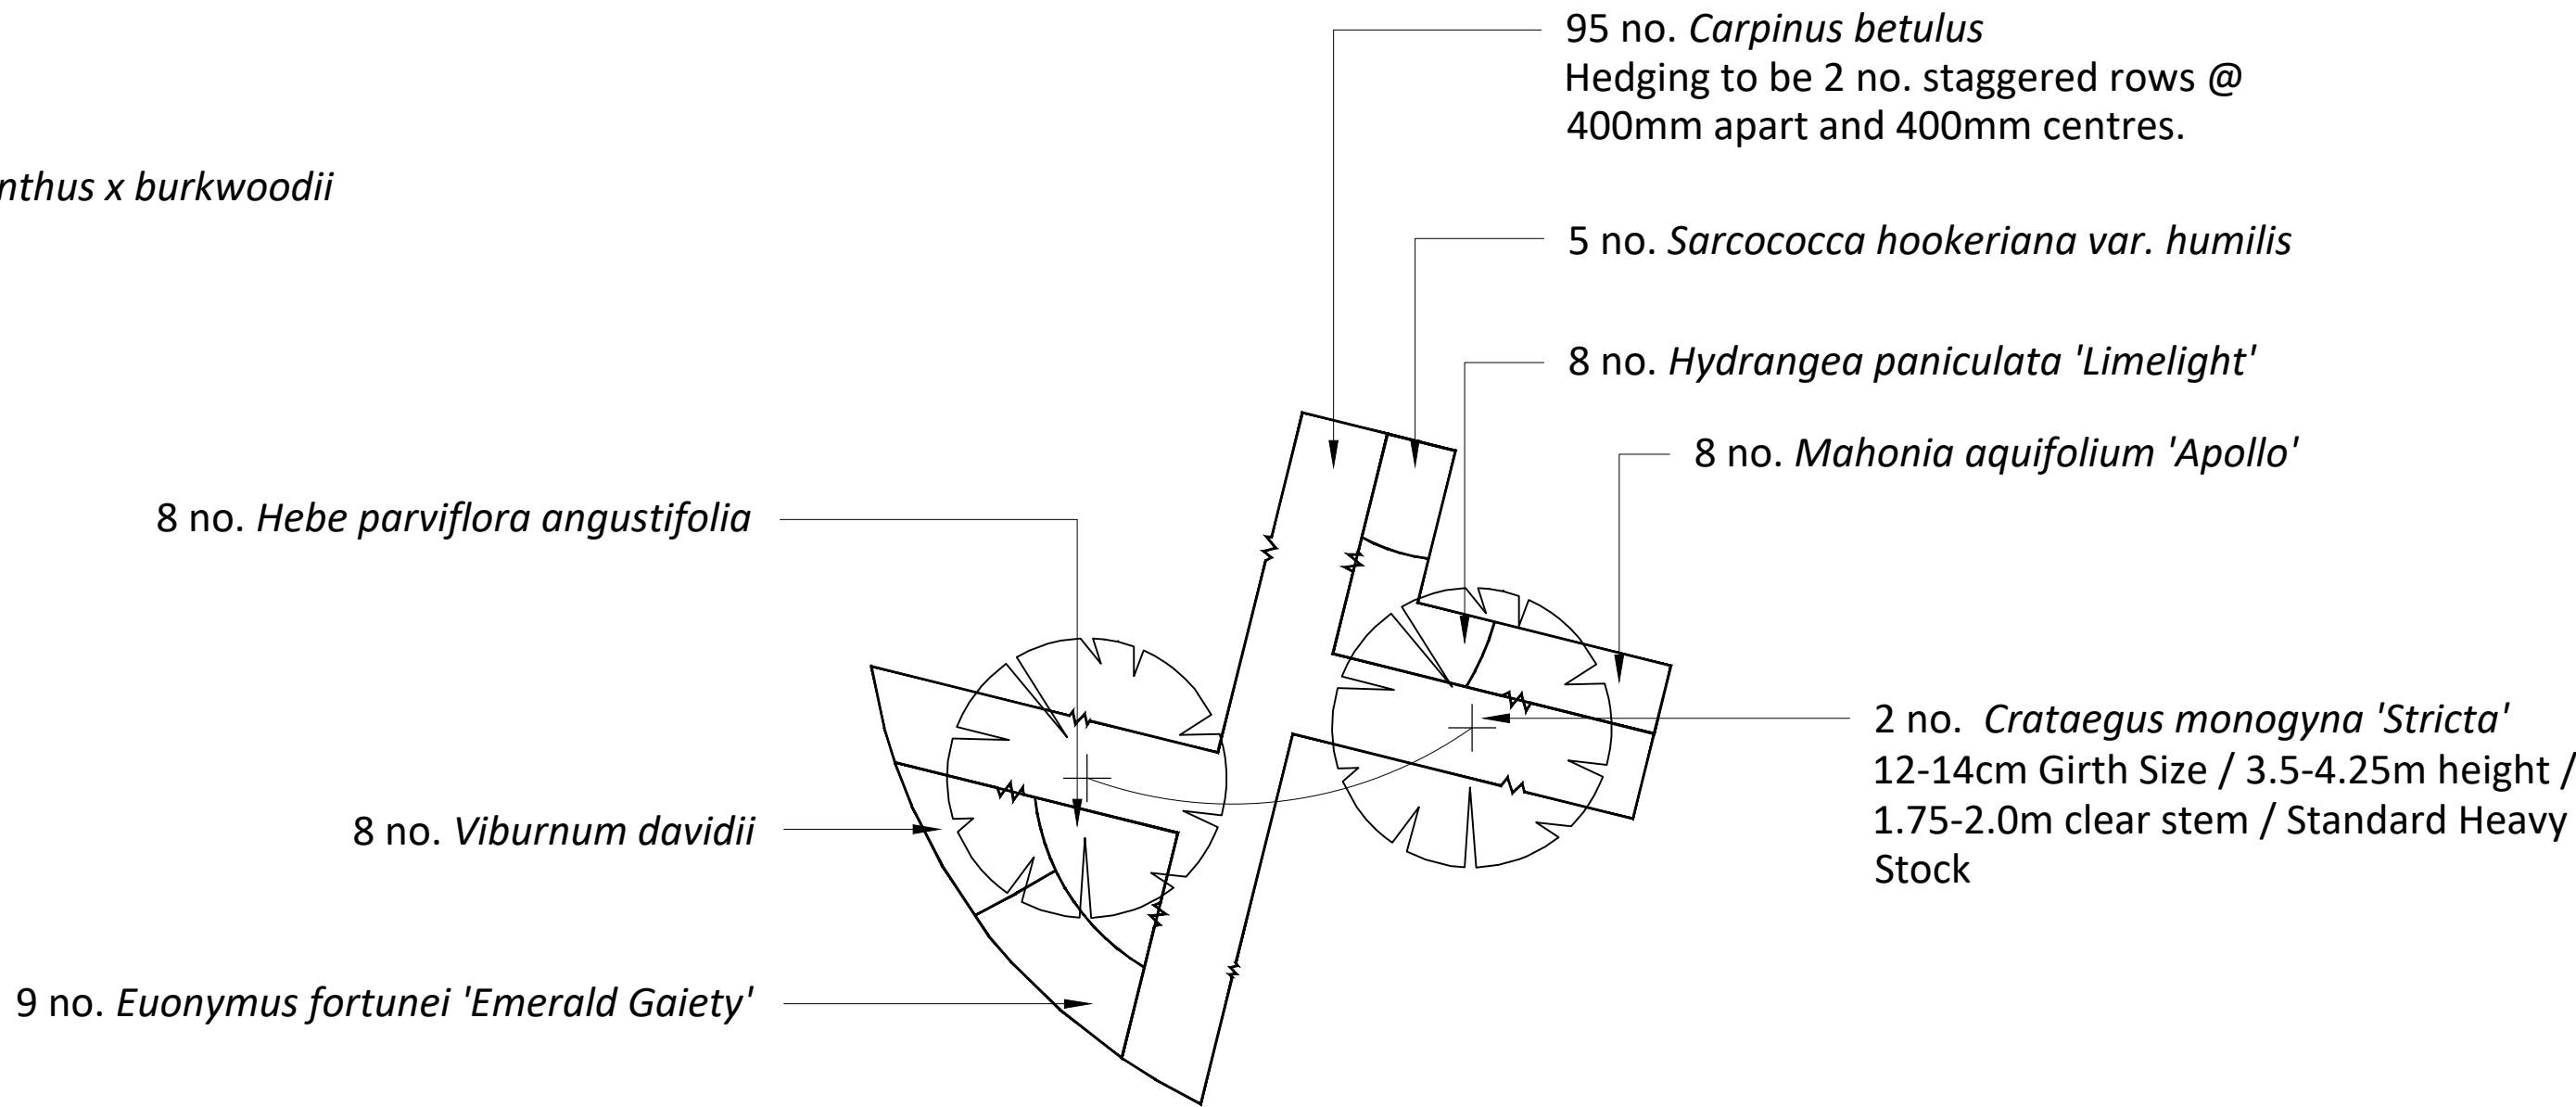

PLANTING AREA 06

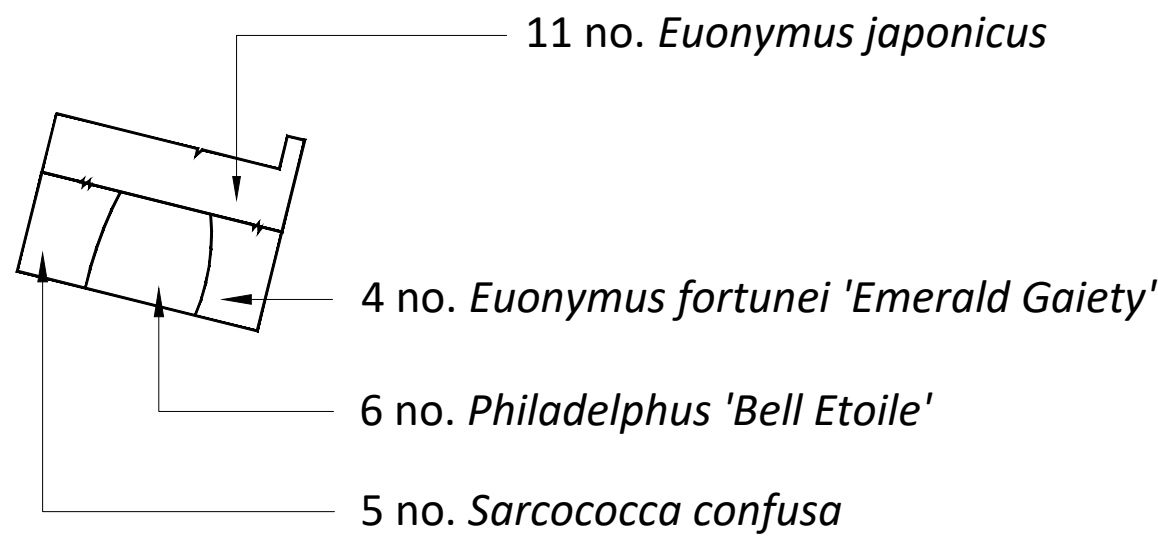

PLANTING AREA 07

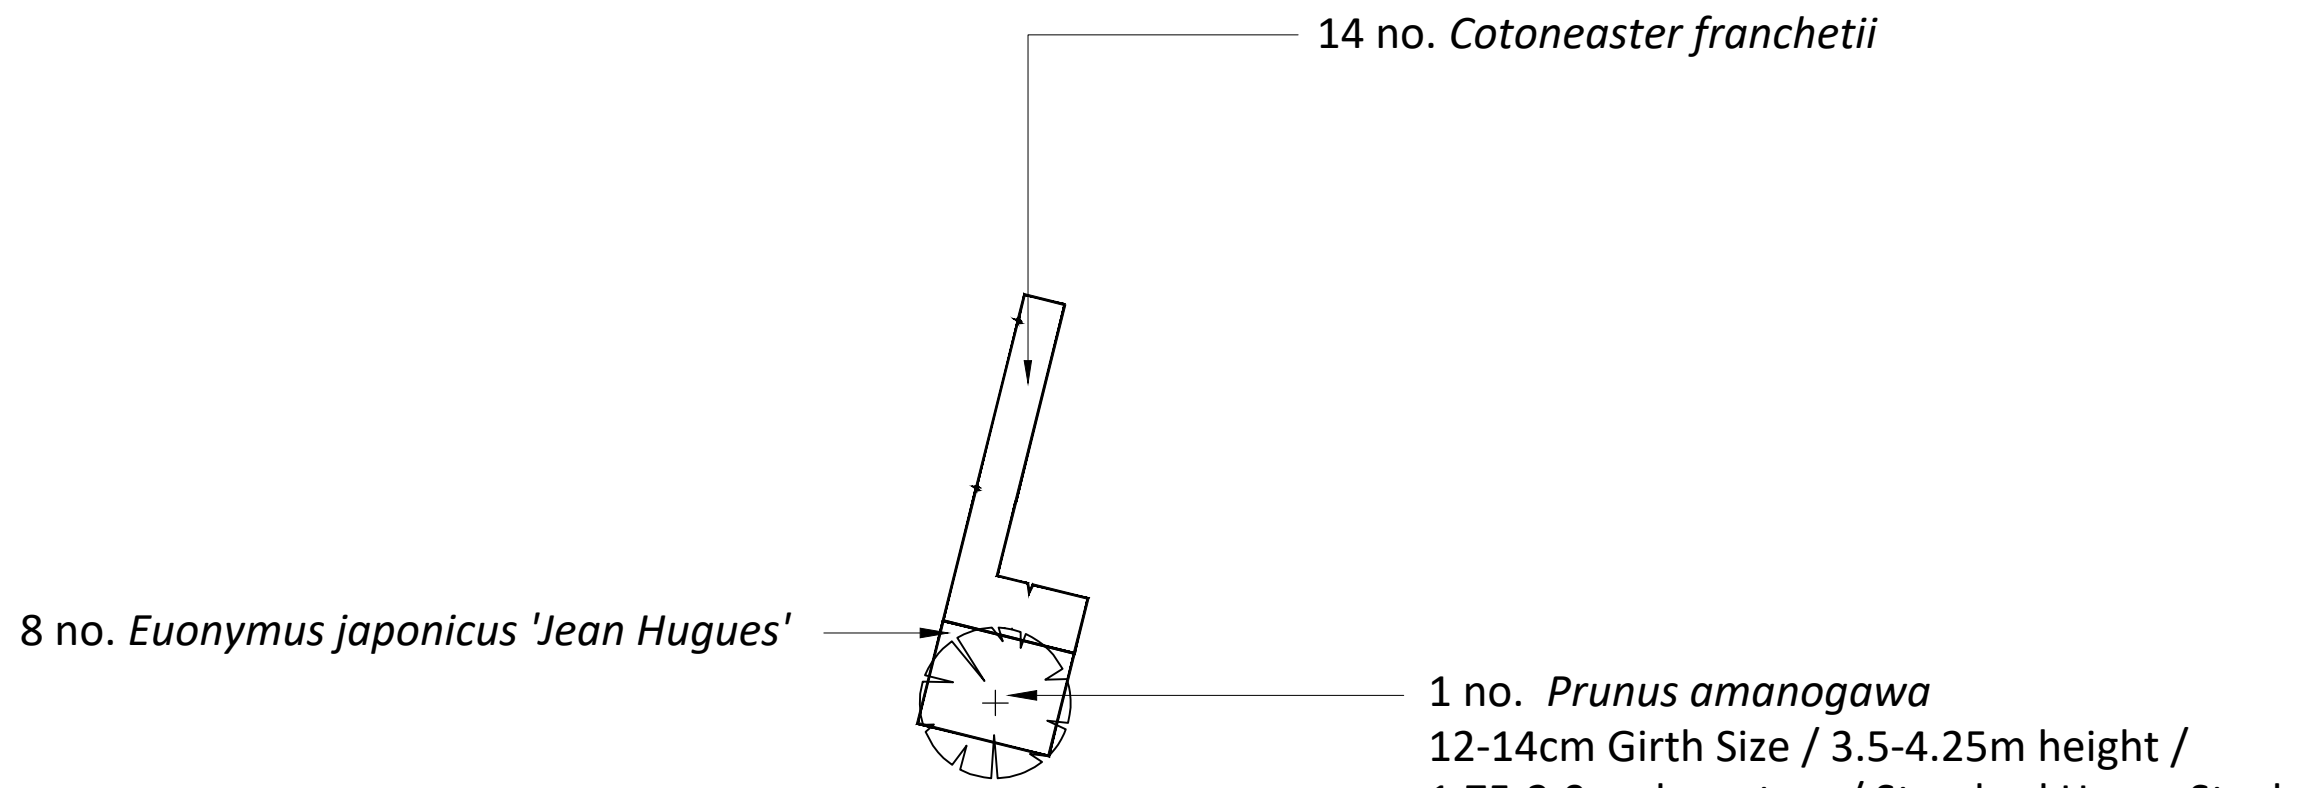

PLANTING AREA 08

KEY

Proposed Tree Planting
Proposed tree planting to be 12 - 14 cm Girth Size / 3.5 - 4.25m height / 1.75 - 2.0m Clear Stem / Standard Heavy Stock. Trees to be supplied and planted in accordance with BS 6842: 2014 Trees from nursery to independence in the landscape. Recommendations.

Proposed Hedgerow Planting
Proposed hedgerow planting areas to be 2 no. staggered rows and to have 75 mm depth of ornamental bark mulch.

Proposed Ornamental Shrub Planting
Proposed shrub planting areas to have 75 mm depth of ornamental bark mulch.

NOTES

Refer to RCa256 / 01 / Planting Layout and RCa256 / Detailed Plant Schedule and Specification.

All planting areas to have 300mm depth (minimum) subsoil overlain with 400mm (minimum) multi purpose topsoil to BS3882: 2015 'Specification for Topsoil' except grass seeded / turfed areas which are to have 300mm depth (minimum) subsoil overlain with 150mm (min) top soil. All shrub / tree planting areas to have 75 mm (min) depth of ornamental bark mulch.

All plant stock to be sourced from UK grown stock.

All compost, mulches and soil conditioners to be peat free.

All seeds, bulbs, corms and other plant propagules to be sourced from UK grown stock.

All compost, mulches and soil conditioners to be peat free.

Ramsay & Co
Landscape Architecture

The Studio, 68 Cuckfield Road, Hurstpierpoint, West Sussex, BN6 9SB
T: 01273 834 198 M: 07973 770047 E: landscape@ramsayandco.com

Project Title:
Duke Street, Littlehampton, West Sussex
Coughlan Construction Ltd

Drawing Title:
Detailed Planting Plan

Scale:
1:100@A1

Drawn:
AR

Date:
08-08-18

Drawing Number:
RCo 256 / 02

Revision:
00

APR 2019 12:00:00