




A single bar

 

Movement Type: A
A Straight Run at 45°

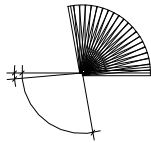

Movement Type: i
“Major Twist”


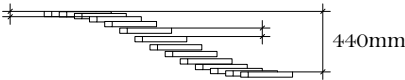


Movement Type: iii
Rise or Fall at 45°

Movement Type: A'
A Straight Run at -45°




Movement Type: ii
“Minor Twist”

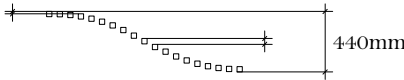 


Movement Type: iv
Rise or Fall at 90°



Movement Type: B
A Straight Run at 90°

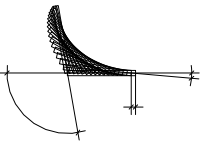

Movement Type: C''
Turn from -45° to 90° (Greenward)


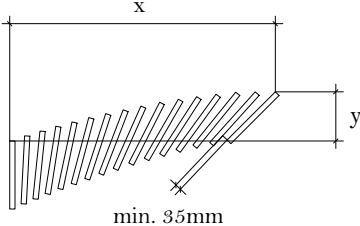


Movement Type: D
Turn from 45° to 90° (Seaward)

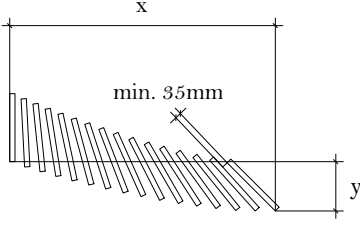 


Movement Type: D''
Turn from -45° to 90° (Greenward)

Movement Type: C'''
Turn from 90° to 45° (Seaward)

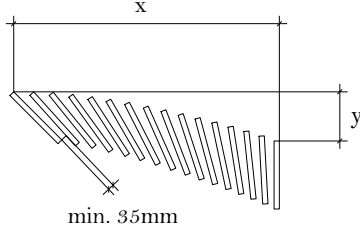
 


Movement Type: D'
Turn from 90° to -45° (Greenward)


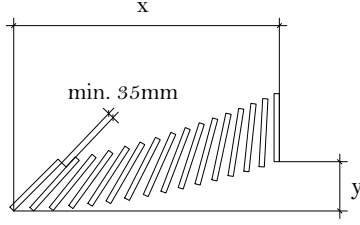


Movement Type: D'''
Turn from 90° to 45° (Seaward)

Movement Type: C
Turn from 45° to 90° (Seaward)

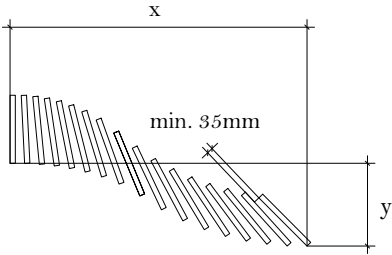 

Movement Type: C'
Turn from 90° to -45° (Greenward)

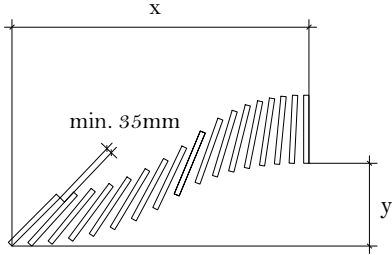
 


This page illustrates the basic Movement Types.

A, B, C, D and their variations are movements on a horizontal plane.

i, ii, iii, and iv are movements in a vertical plane.

Movement is always from East to West.

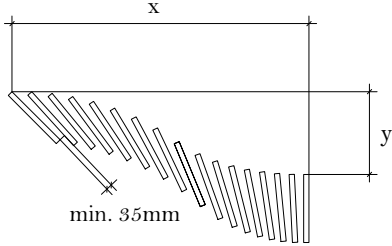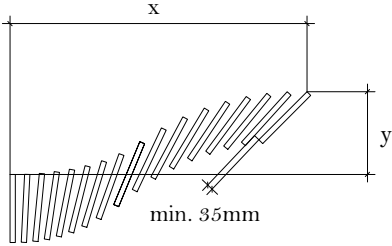

Notes:
Do not scale off drawing.

Drawing is issued for information purposes only.

Full Site Survey and Site Investigation required to confirm dimensions etc.

Revisions:

05/08/09: Draft Issue
07/09/09: Issued for Planning

The Longest Bench
Littlehampton


Bench, Basic Movement Types

no. 113_01_110


1:50 at A3

drawn: 07/09/09


Studio Weave Ltd
07903 031 976 / 07940 325 080
hello@studioweave.com

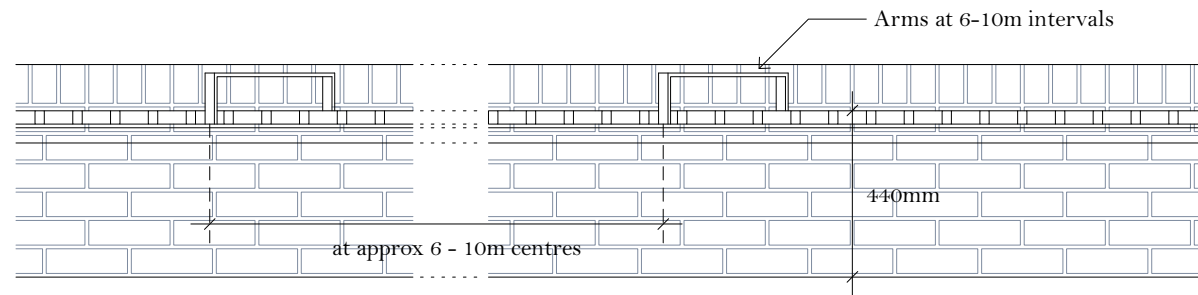


Elevation of A: Straight Run at 45°

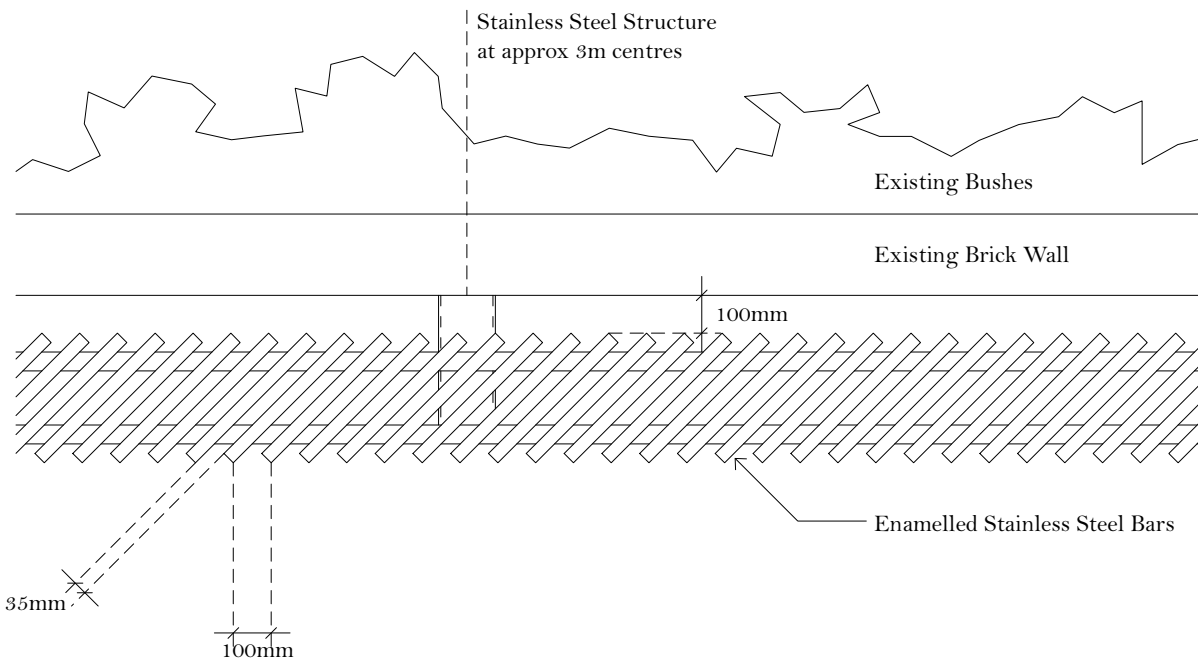


Plan of A: Straight Run at 45° - East Type Wall

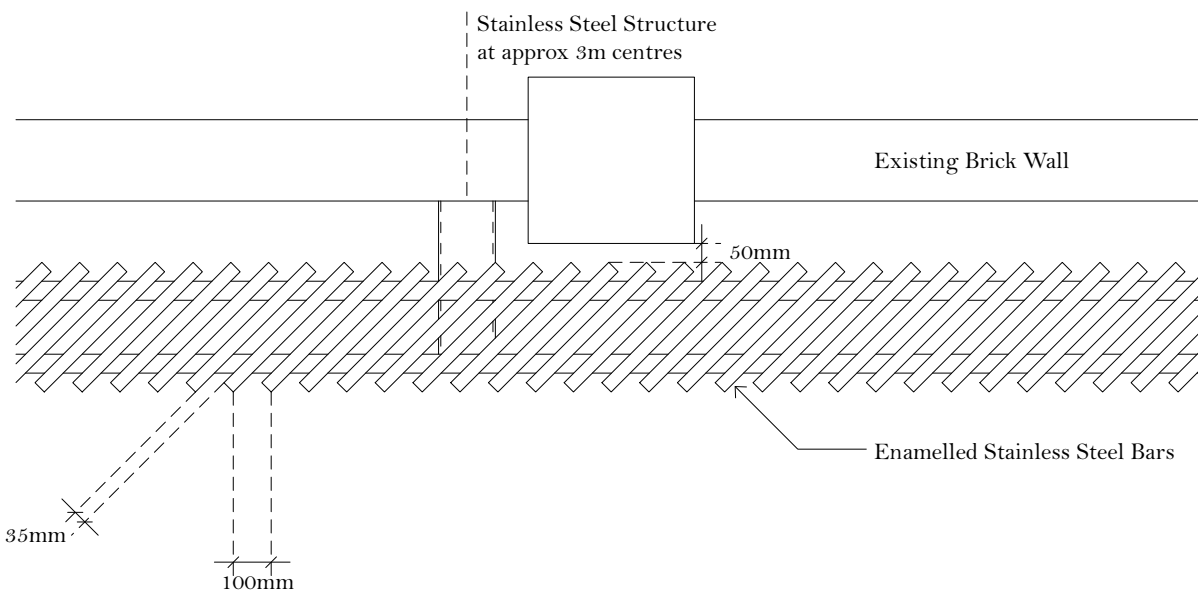

Plan of A: Straight Run at 45° - West Type Wall

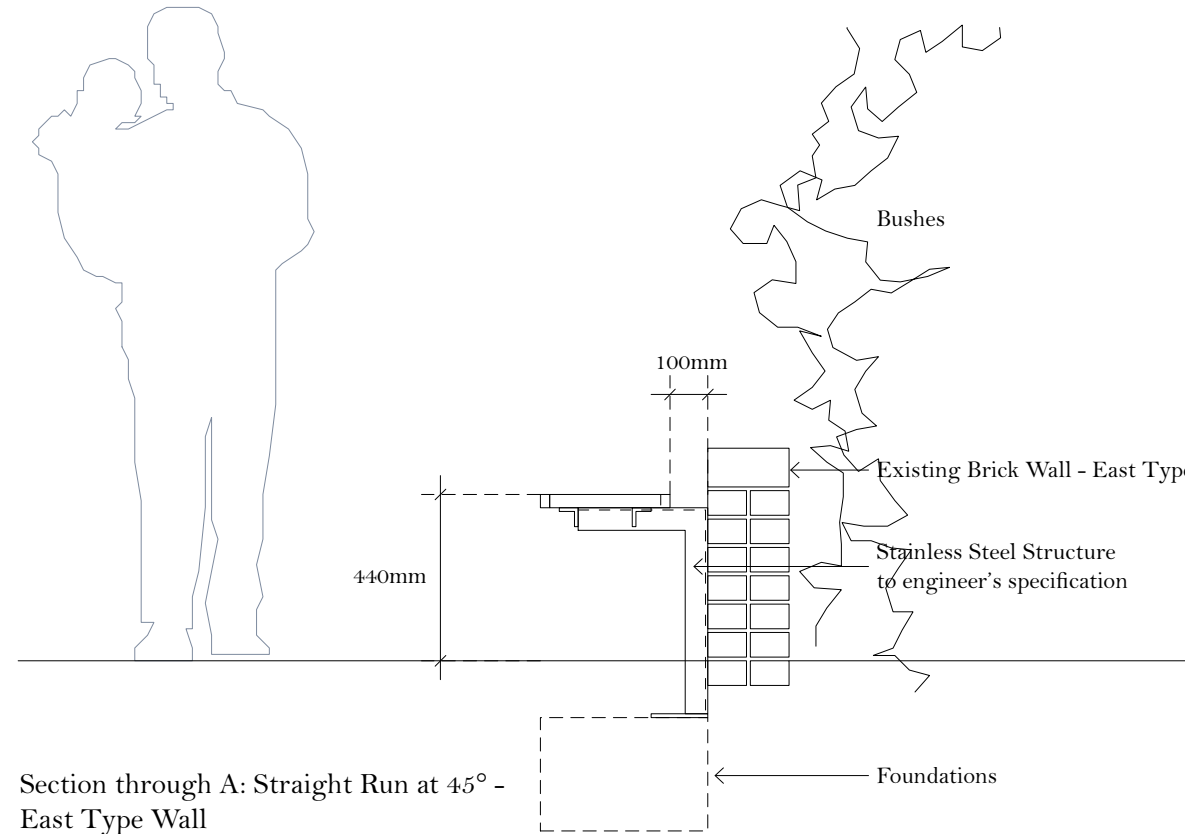

Section through A: Straight Run at 45° - East Type Wall

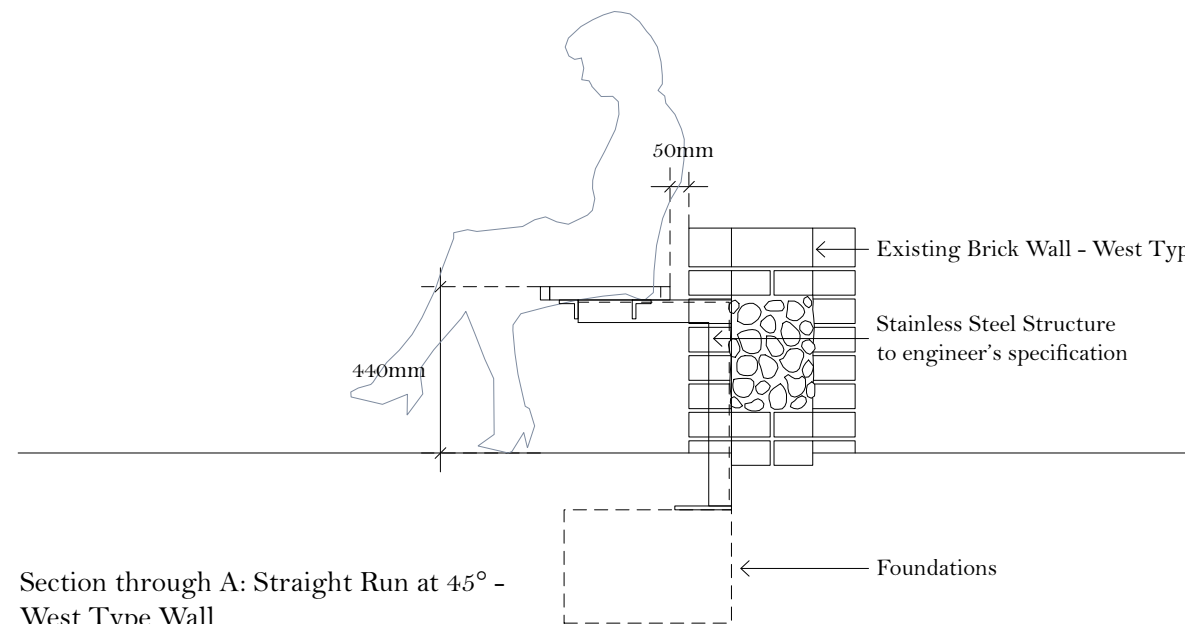

Section through A: Straight Run at 45° - West Type Wall

Notes:
Do not scale off drawing.

Drawing is issued for information purposes only.

Full Site Survey and Site Investigation required to confirm dimensions etc.

Revisions:

05/08/09: Draft Issue

07/09/09: Issued for Planning

The Longest Bench
Littlehampton


Bench, Straight Lengths

no. 113_01_111


1:20 at A3

drawn: 07/09/09


Studio Weave Ltd
07903 031 976 / 07940 325 080
hello@studioweave.com

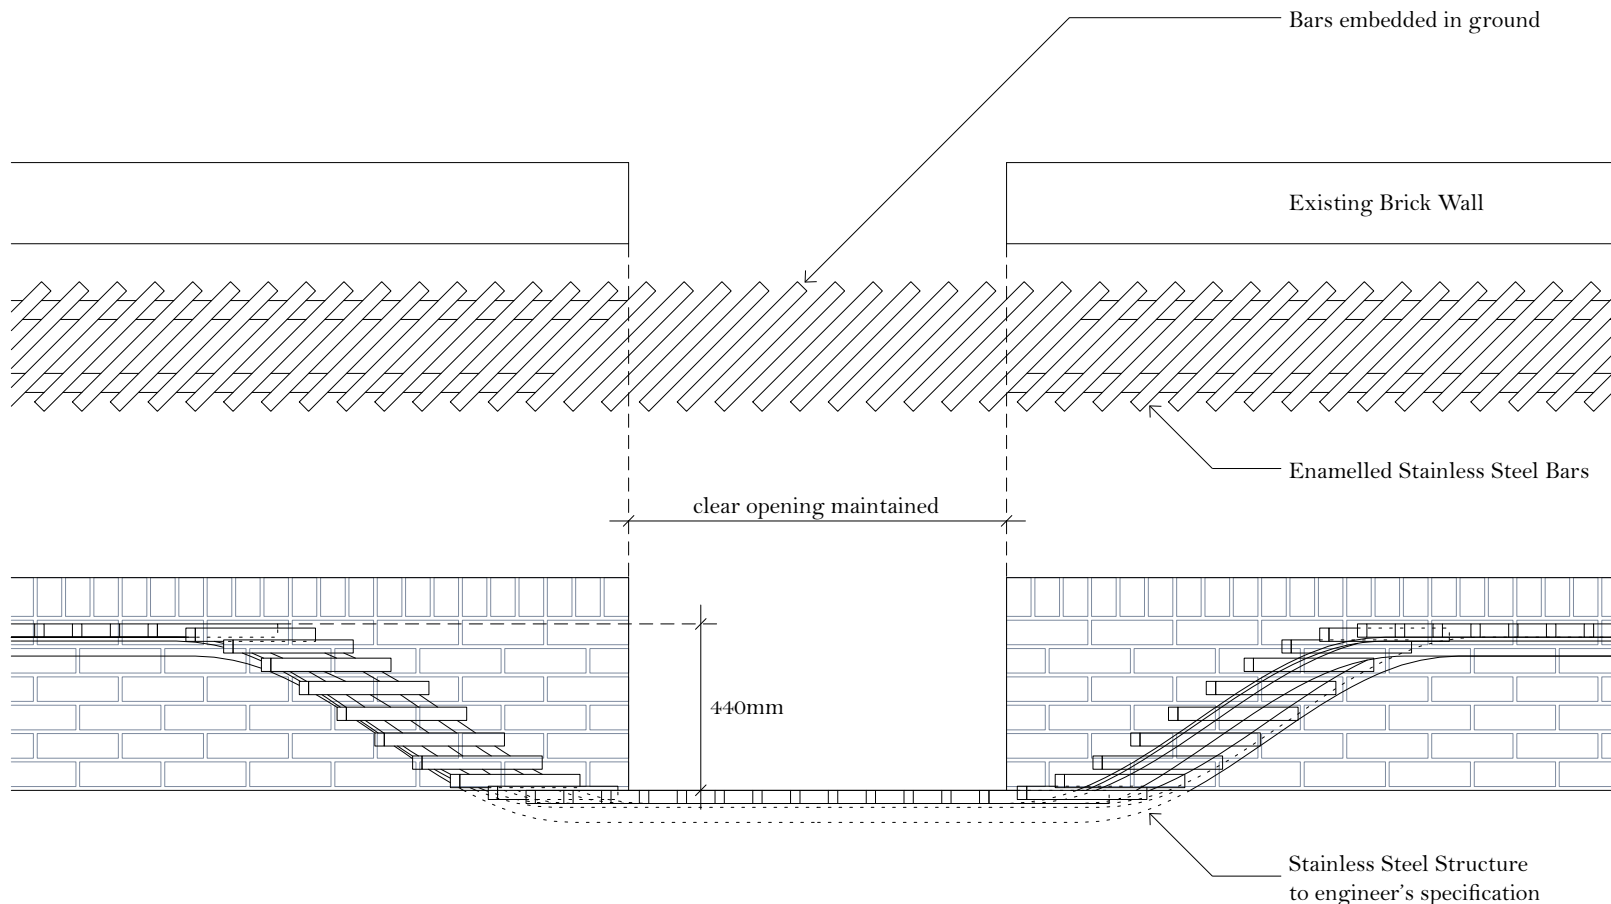


Plan and Elevation of A iii: Opening in Straight Run at 45° - East Type Wall

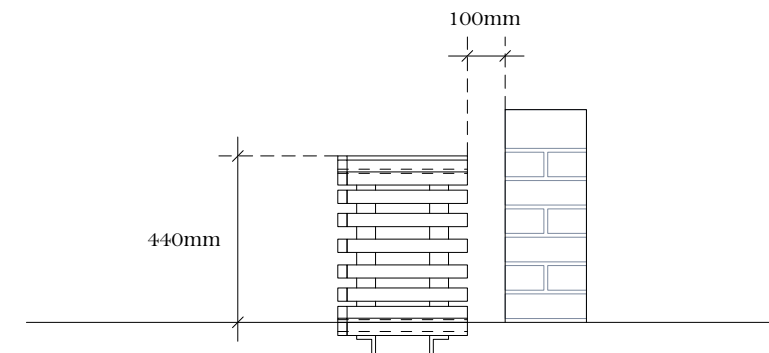

Section through A iii: Opening in Straight Run at 45° - East Type Wall

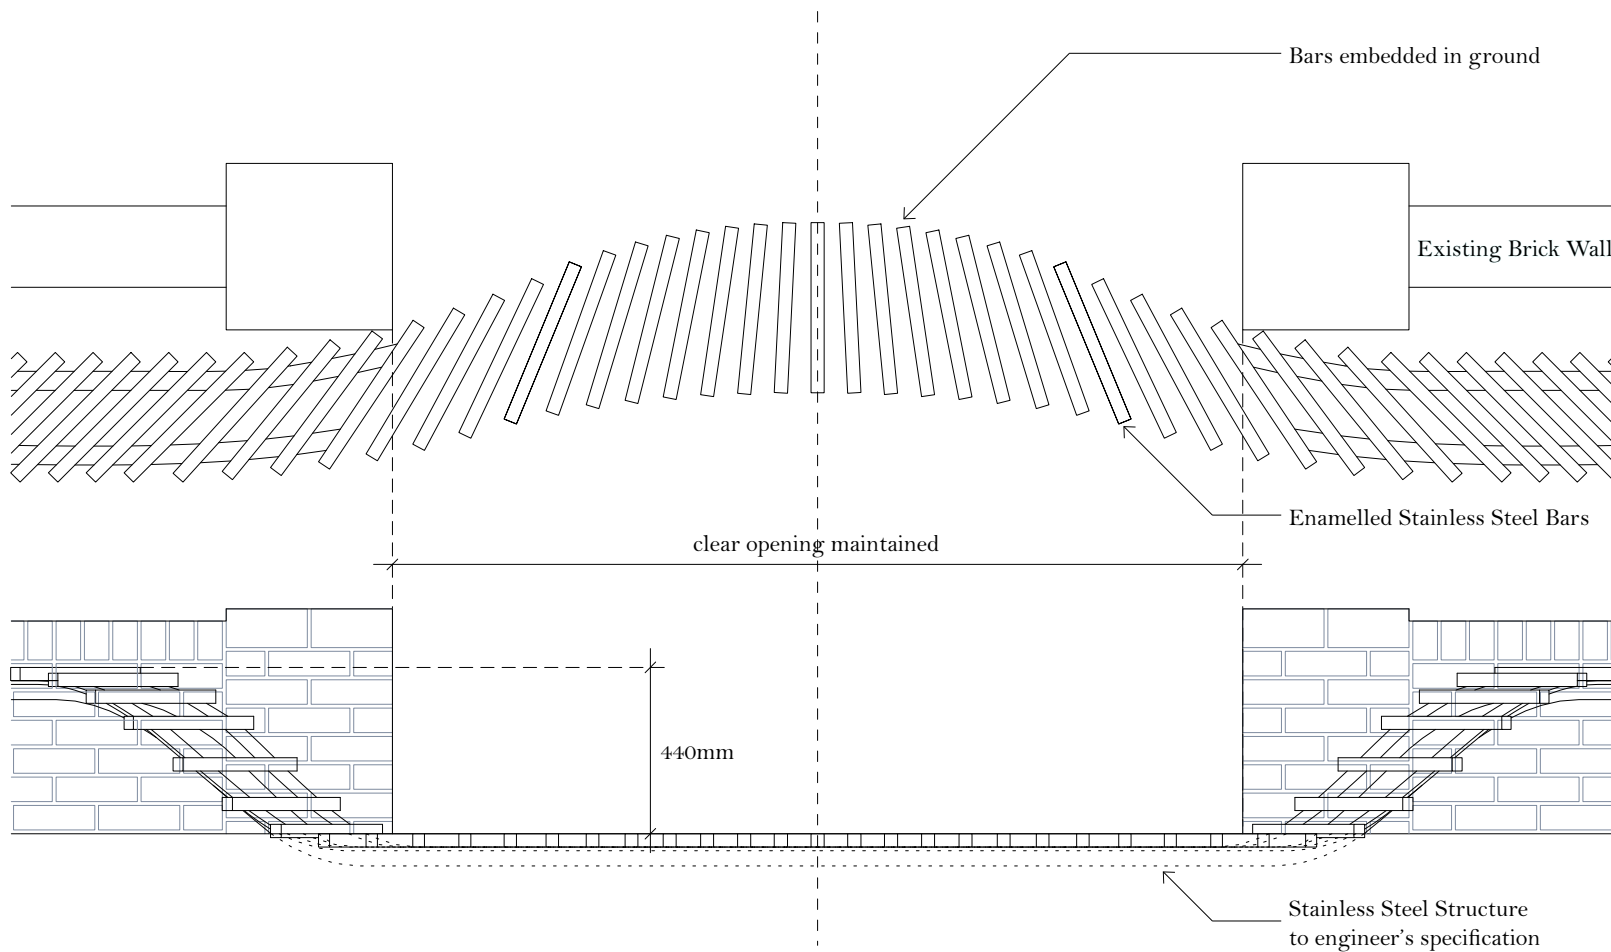

Plan and Elevation of C''C''' iii: Opening with change in direction - West Type Wall

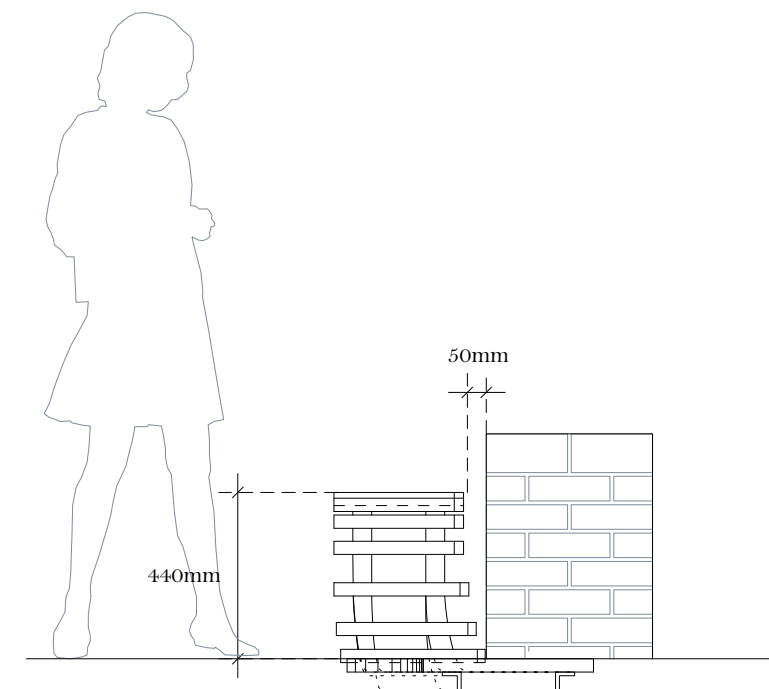

Section through C''C''' iii: Opening with change in direction - West Type Wall

Notes:
Do not scale off drawing.

Drawing is issued for information purposes only.

Full Site Survey and Site Investigation required to confirm dimensions etc.

Revisions:

05/08/09: Draft Issue

07/09/09: Issued for Planning

The Longest Bench
Littlehampton

Bench, Opening Types

no. 113_01_112


1:20 at A3

drawn: 07/09/09


Studio Weave Ltd

07903 031 976 / 07940 325 080


hello@studioweave.com

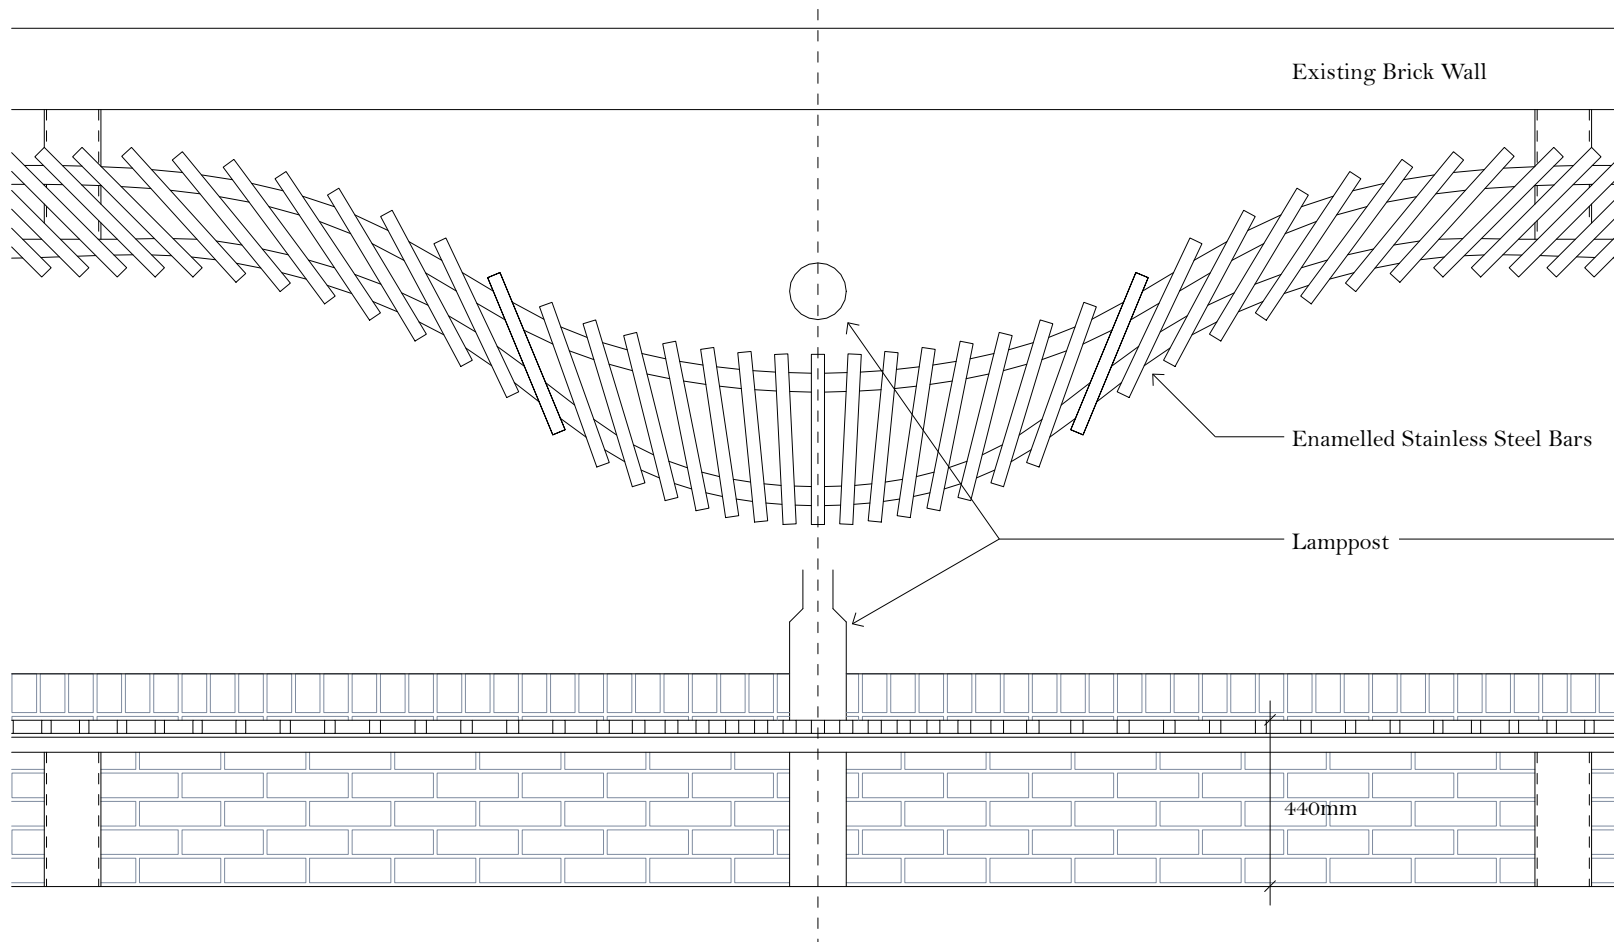


Plan and Elevation of CC: Movement around a lamppost

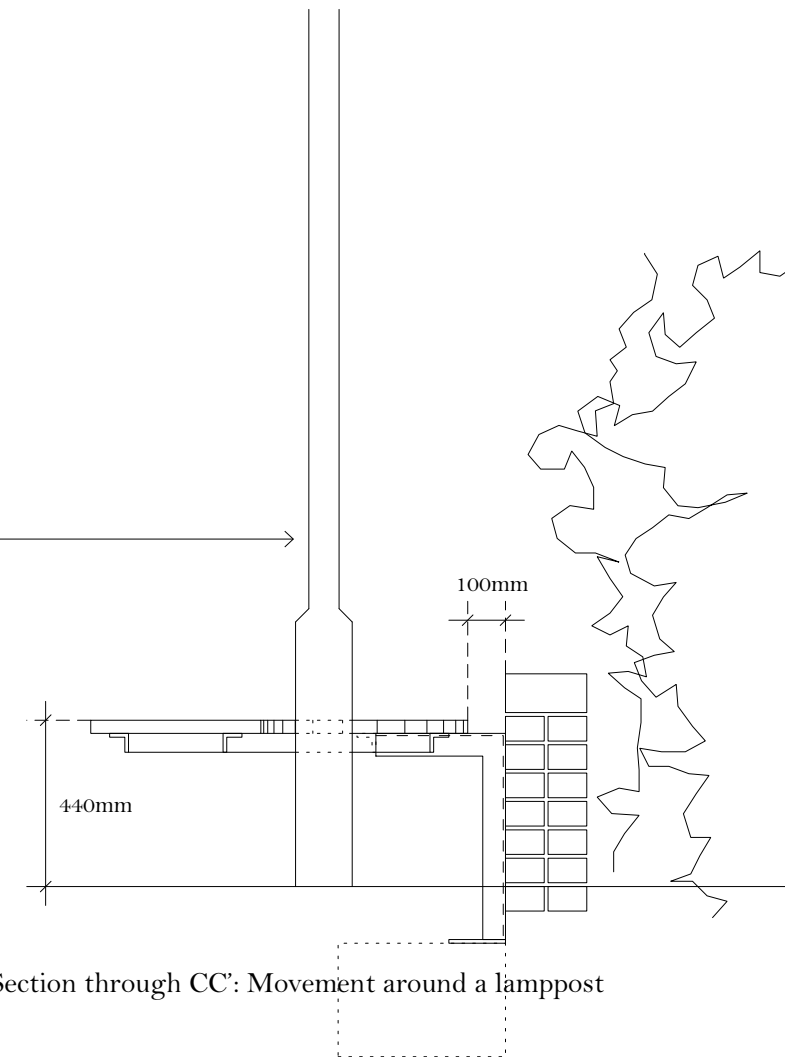

Section through CC: Movement around a lamppost

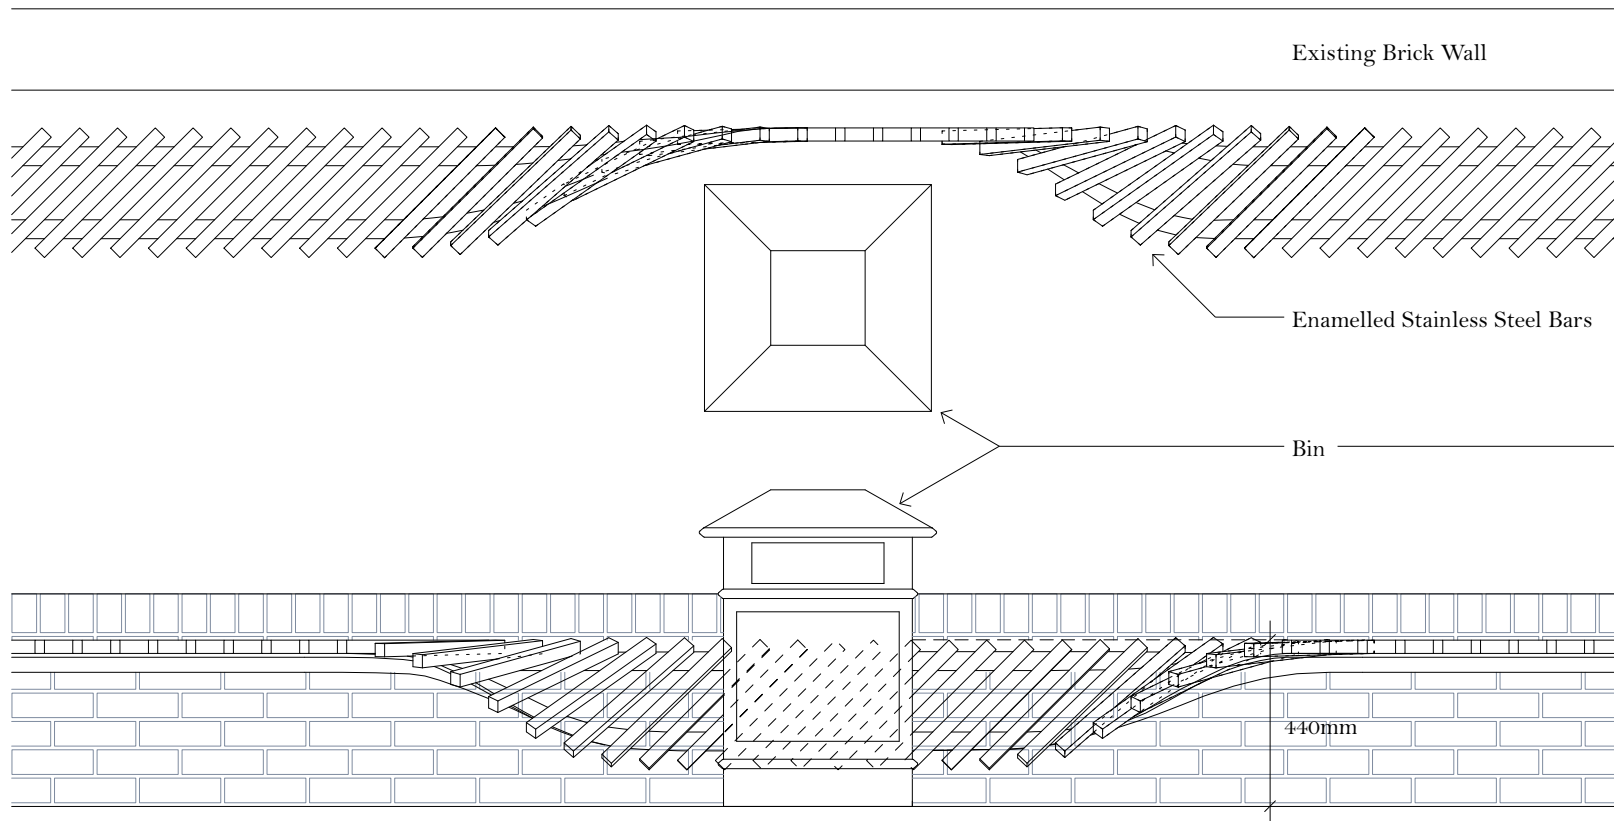

Plan and Elevation of A ii: Dipping behind a Bin or to create spot for wheel chair

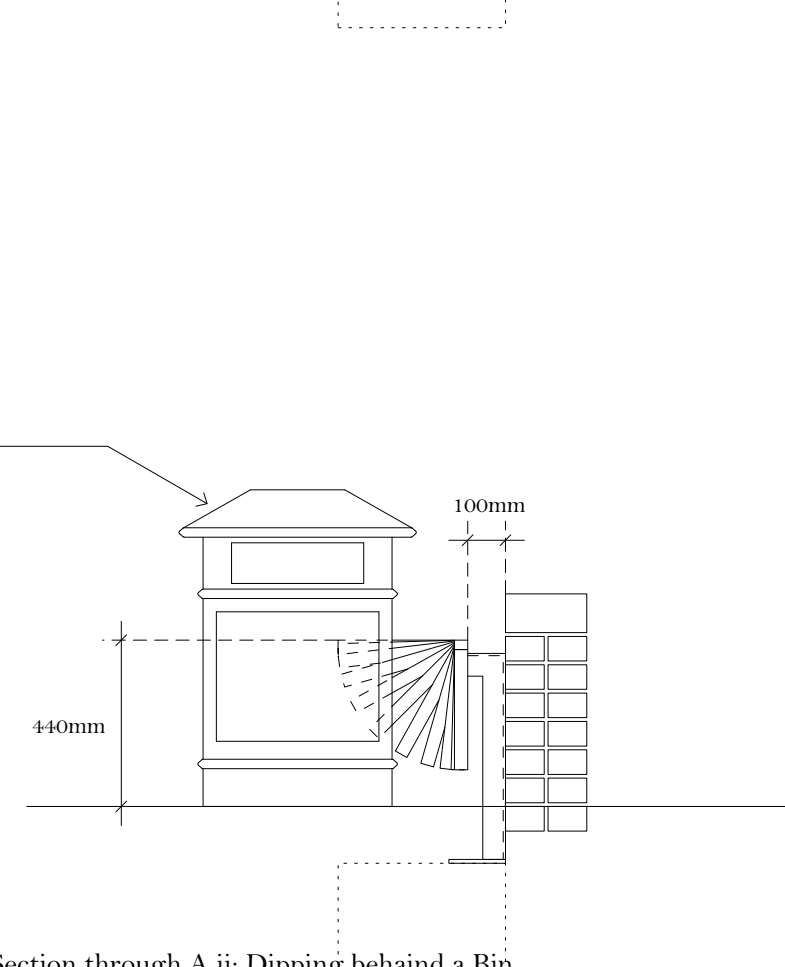

Section through A ii: Dipping behind a Bin

Notes:
Do not scale off drawing.

Drawing is issued for information
purposes only.

Full Site Survey and Site Investigation
required to confirm dimensions etc.

Revisions:

05/08/09: Draft Issue

07/09/09: Issued for Planning

The Longest Bench
Littlehampton


Bench, Movement around
Lampposts and Bins

no. 113_01_113


1:20 at A3

drawn: 07/09/09


Studio Weave Ltd
07903 031 976 / 07940 325 080
hello@studioweave.com

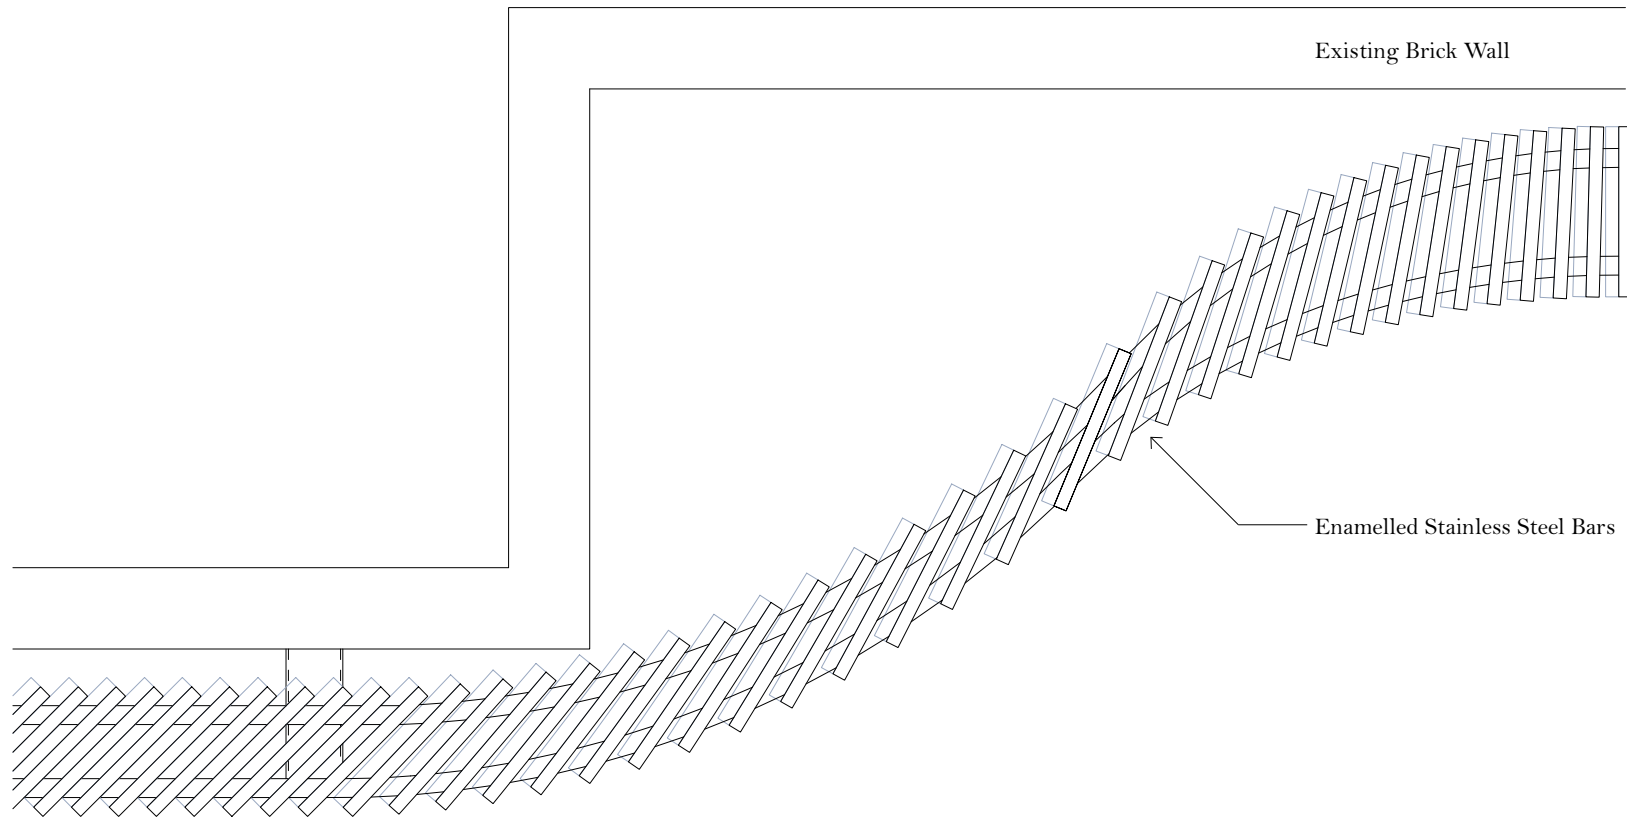


Plan of C''': Movement into a Setback

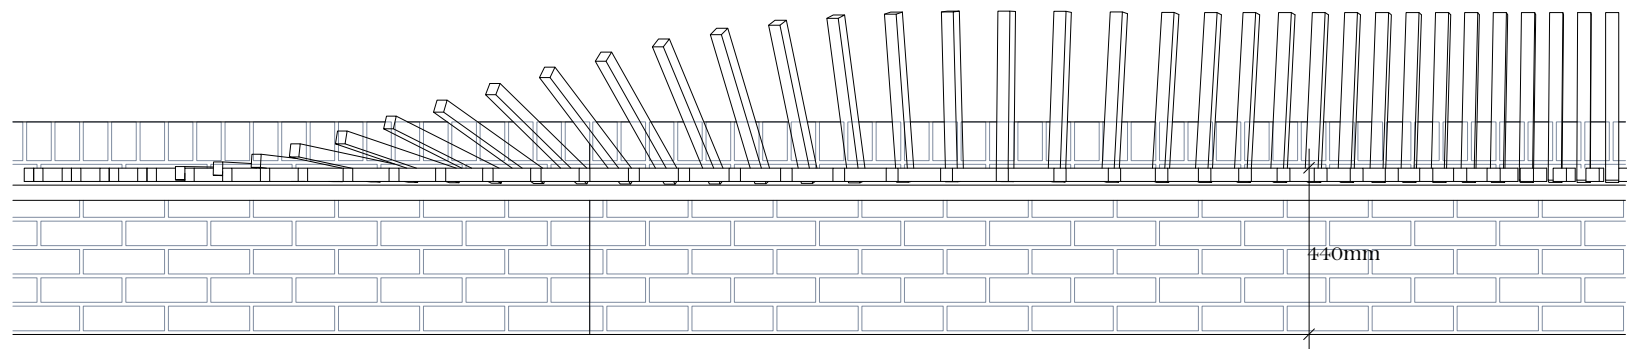


Elevation of C''' i : Movement into a Setback - Major Twist

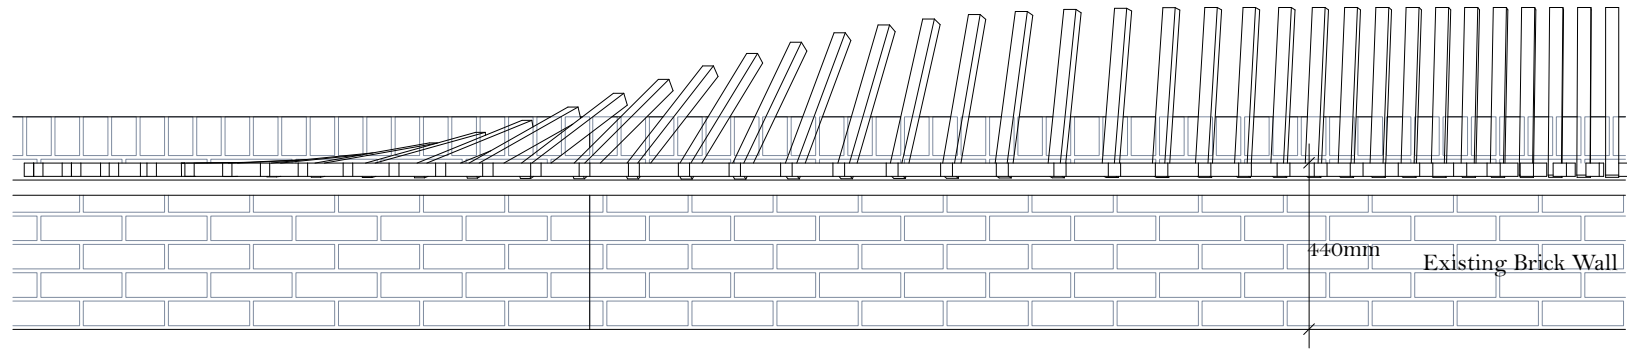


Elevation of C''' ii : Movement into a Setback - Minor Twist

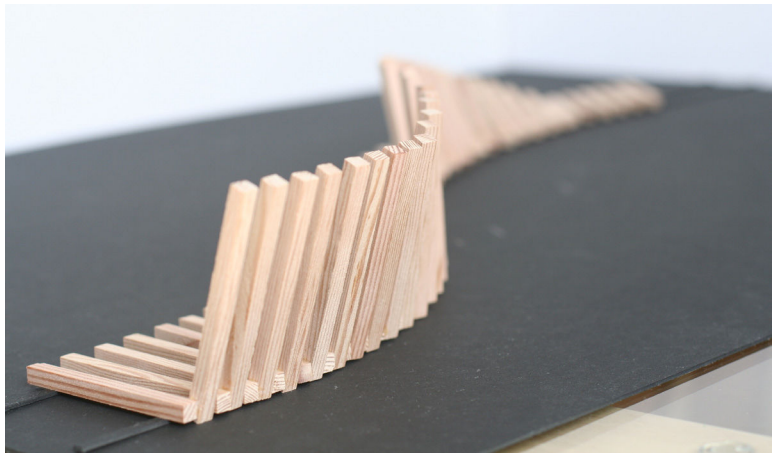


Model Photo of C''' i : Movement into a Setback - Major Twist

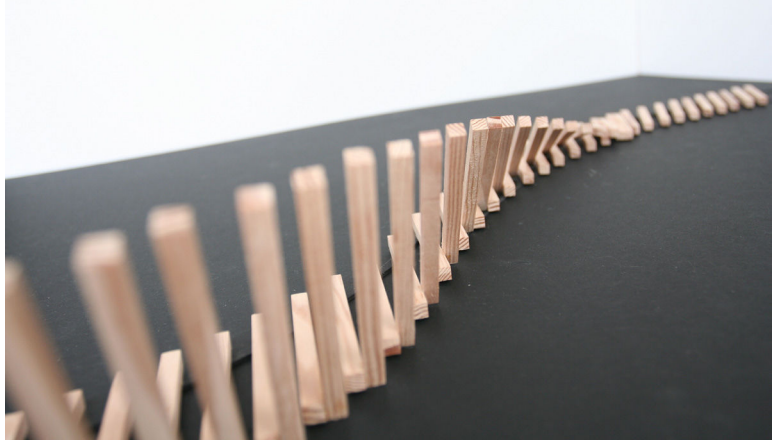

Model Photo of C''' ii : Movement into a Setback - Minor Twist

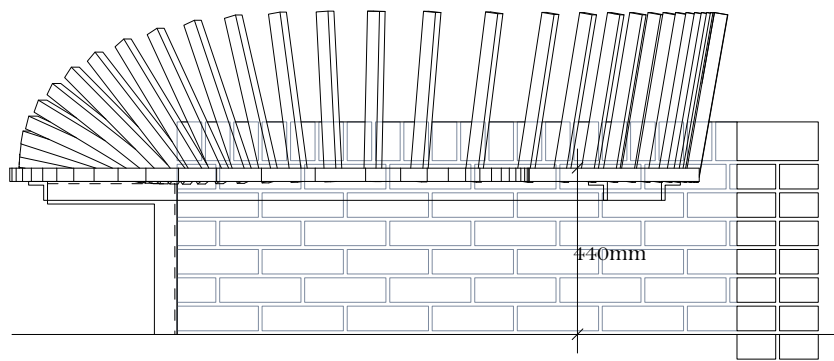

Section through C''' i : Movement into a Setback - Major Twist

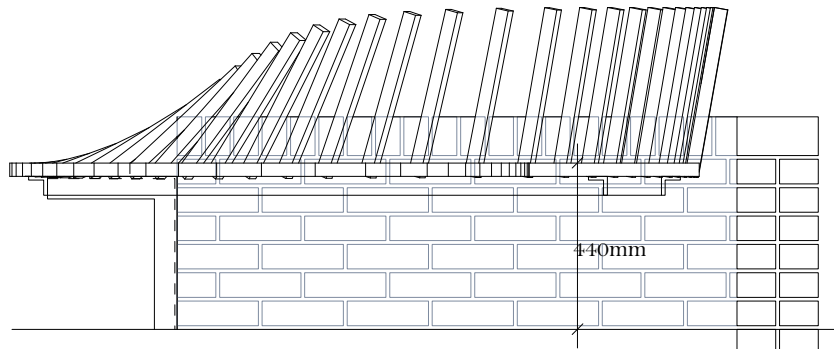

Section through C''' ii : Movement into a Setback - Minor Twist

Notes:
Do not scale off drawing.

Drawing is issued for information purposes only.

Full Site Survey and Site Investigation required to confirm dimensions etc.

Revisions:

05/08/09: Draft Issue
07/09/09: Issued for Planning

The Longest Bench
Littlehampton


Bench, Movement into Setbacks - Portions with Seat Backs

no. 113_01_114


1:20 at A3

drawn: 07/09/09


Studio Weave Ltd
07903 031 976 / 07940 325 080
hello@studioweave.com

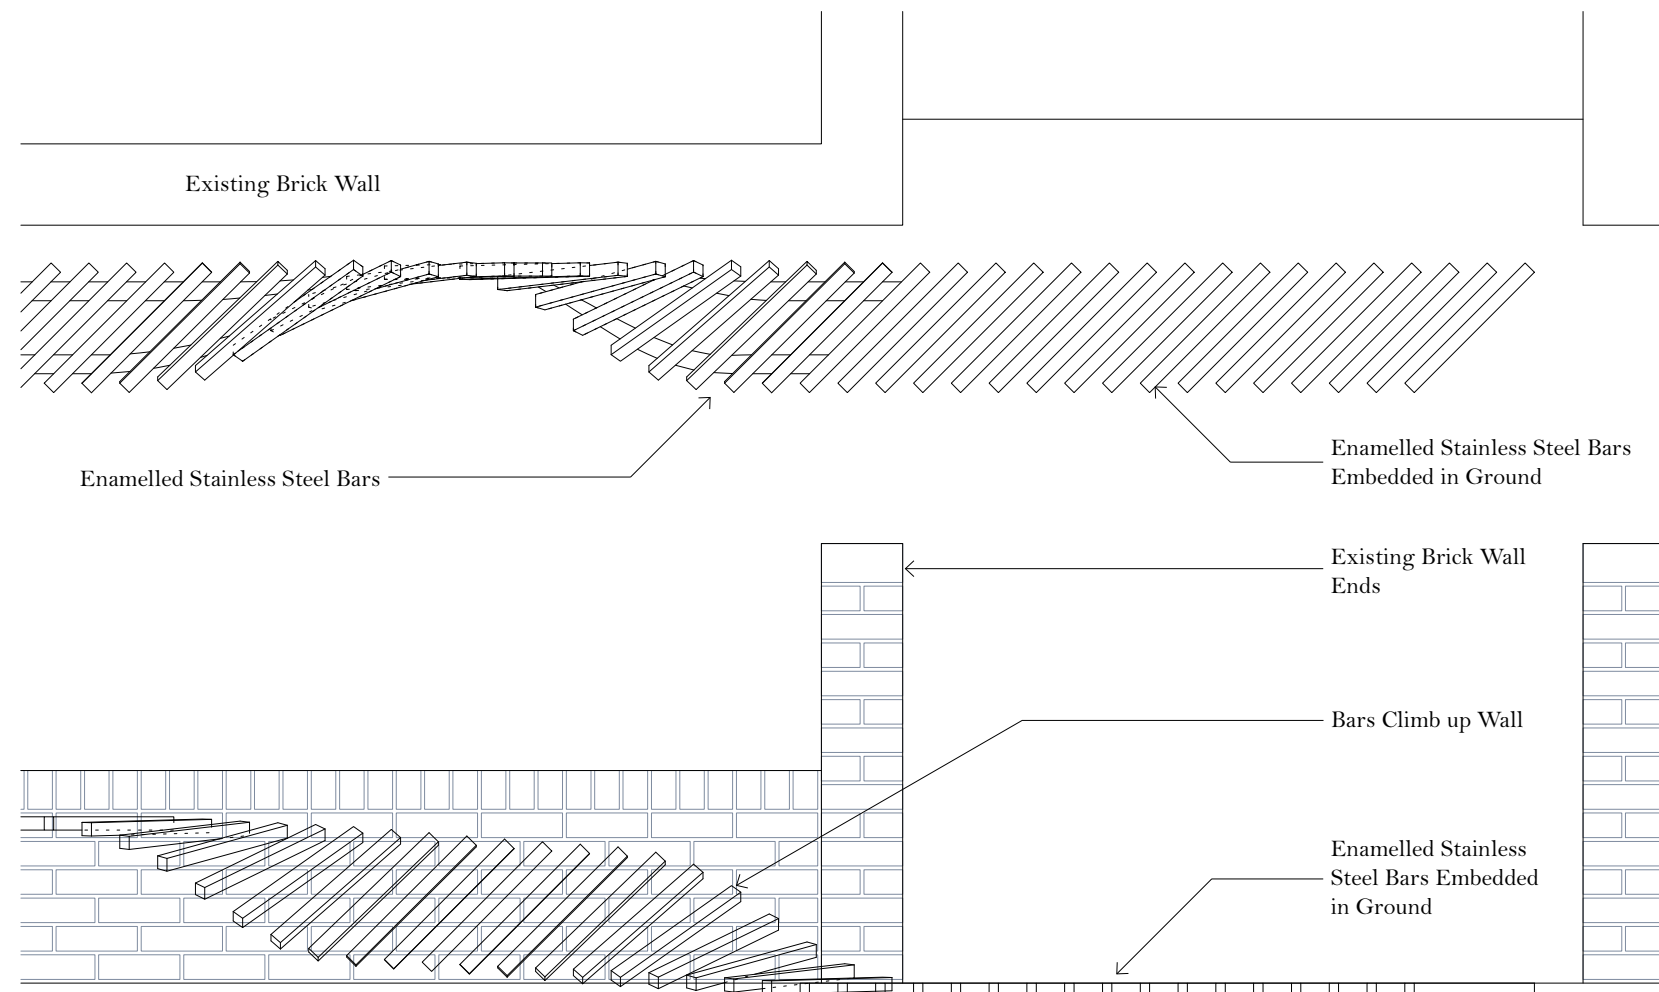


Plan and Elevation of A ii *: Start of Bench by East Beach Cafe

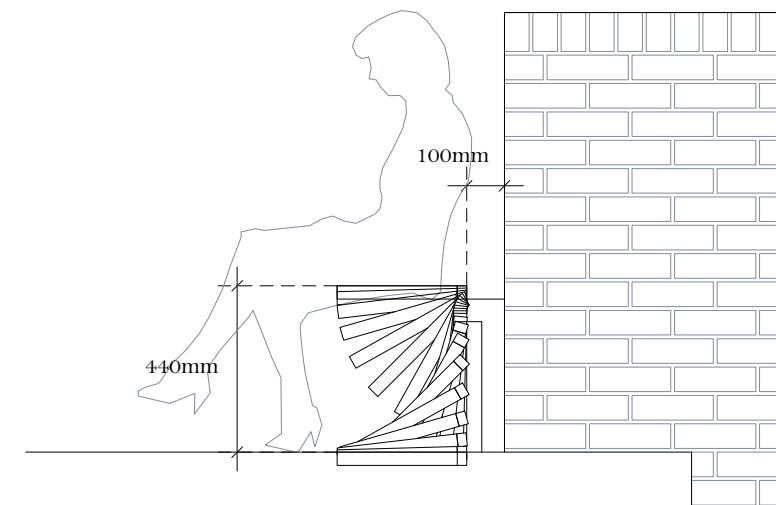

Section through A ii *: Start of Bench by East Beach Cafe

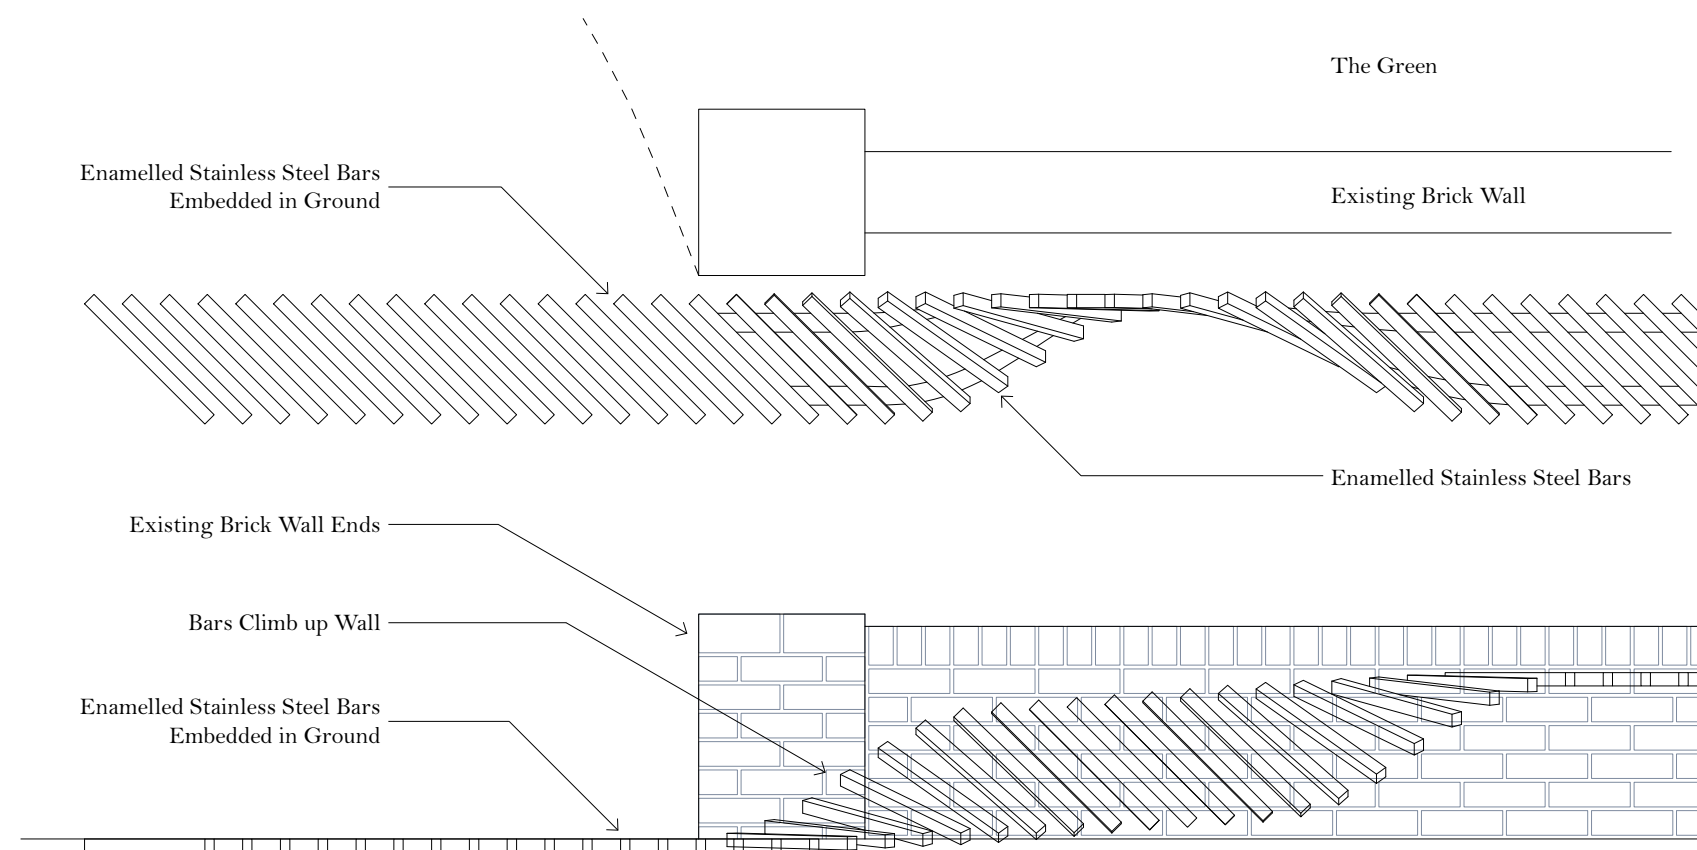

Plan and Elevation of A' ii *: Finish of Bench

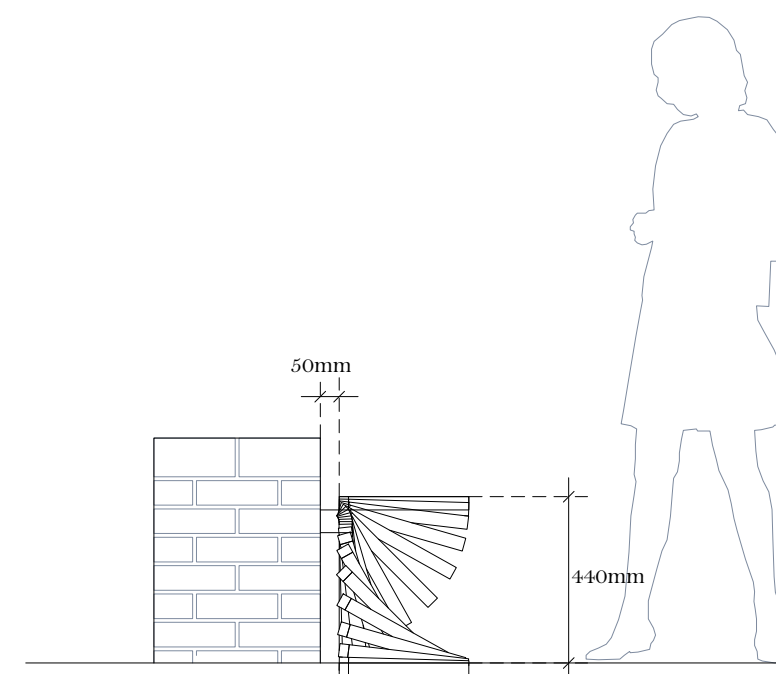

Section through A' ii *: Finish of Bench

Notes:
Do not scale off drawing.

Drawing is issued for information
purposes only.

Full Site Survey and Site Investigation
required to confirm dimensions etc.

Revisions:

05/08/09: Draft Issue
07/09/09: Issued for Planning

The Longest Bench
Littlehampton


Bench, Start and Finish

no. 113_01_115

1:20 at A3

drawn: 07/09/09

Studio Weave Ltd
07903 031 976 / 07940 325 080
hello@studioweave.com

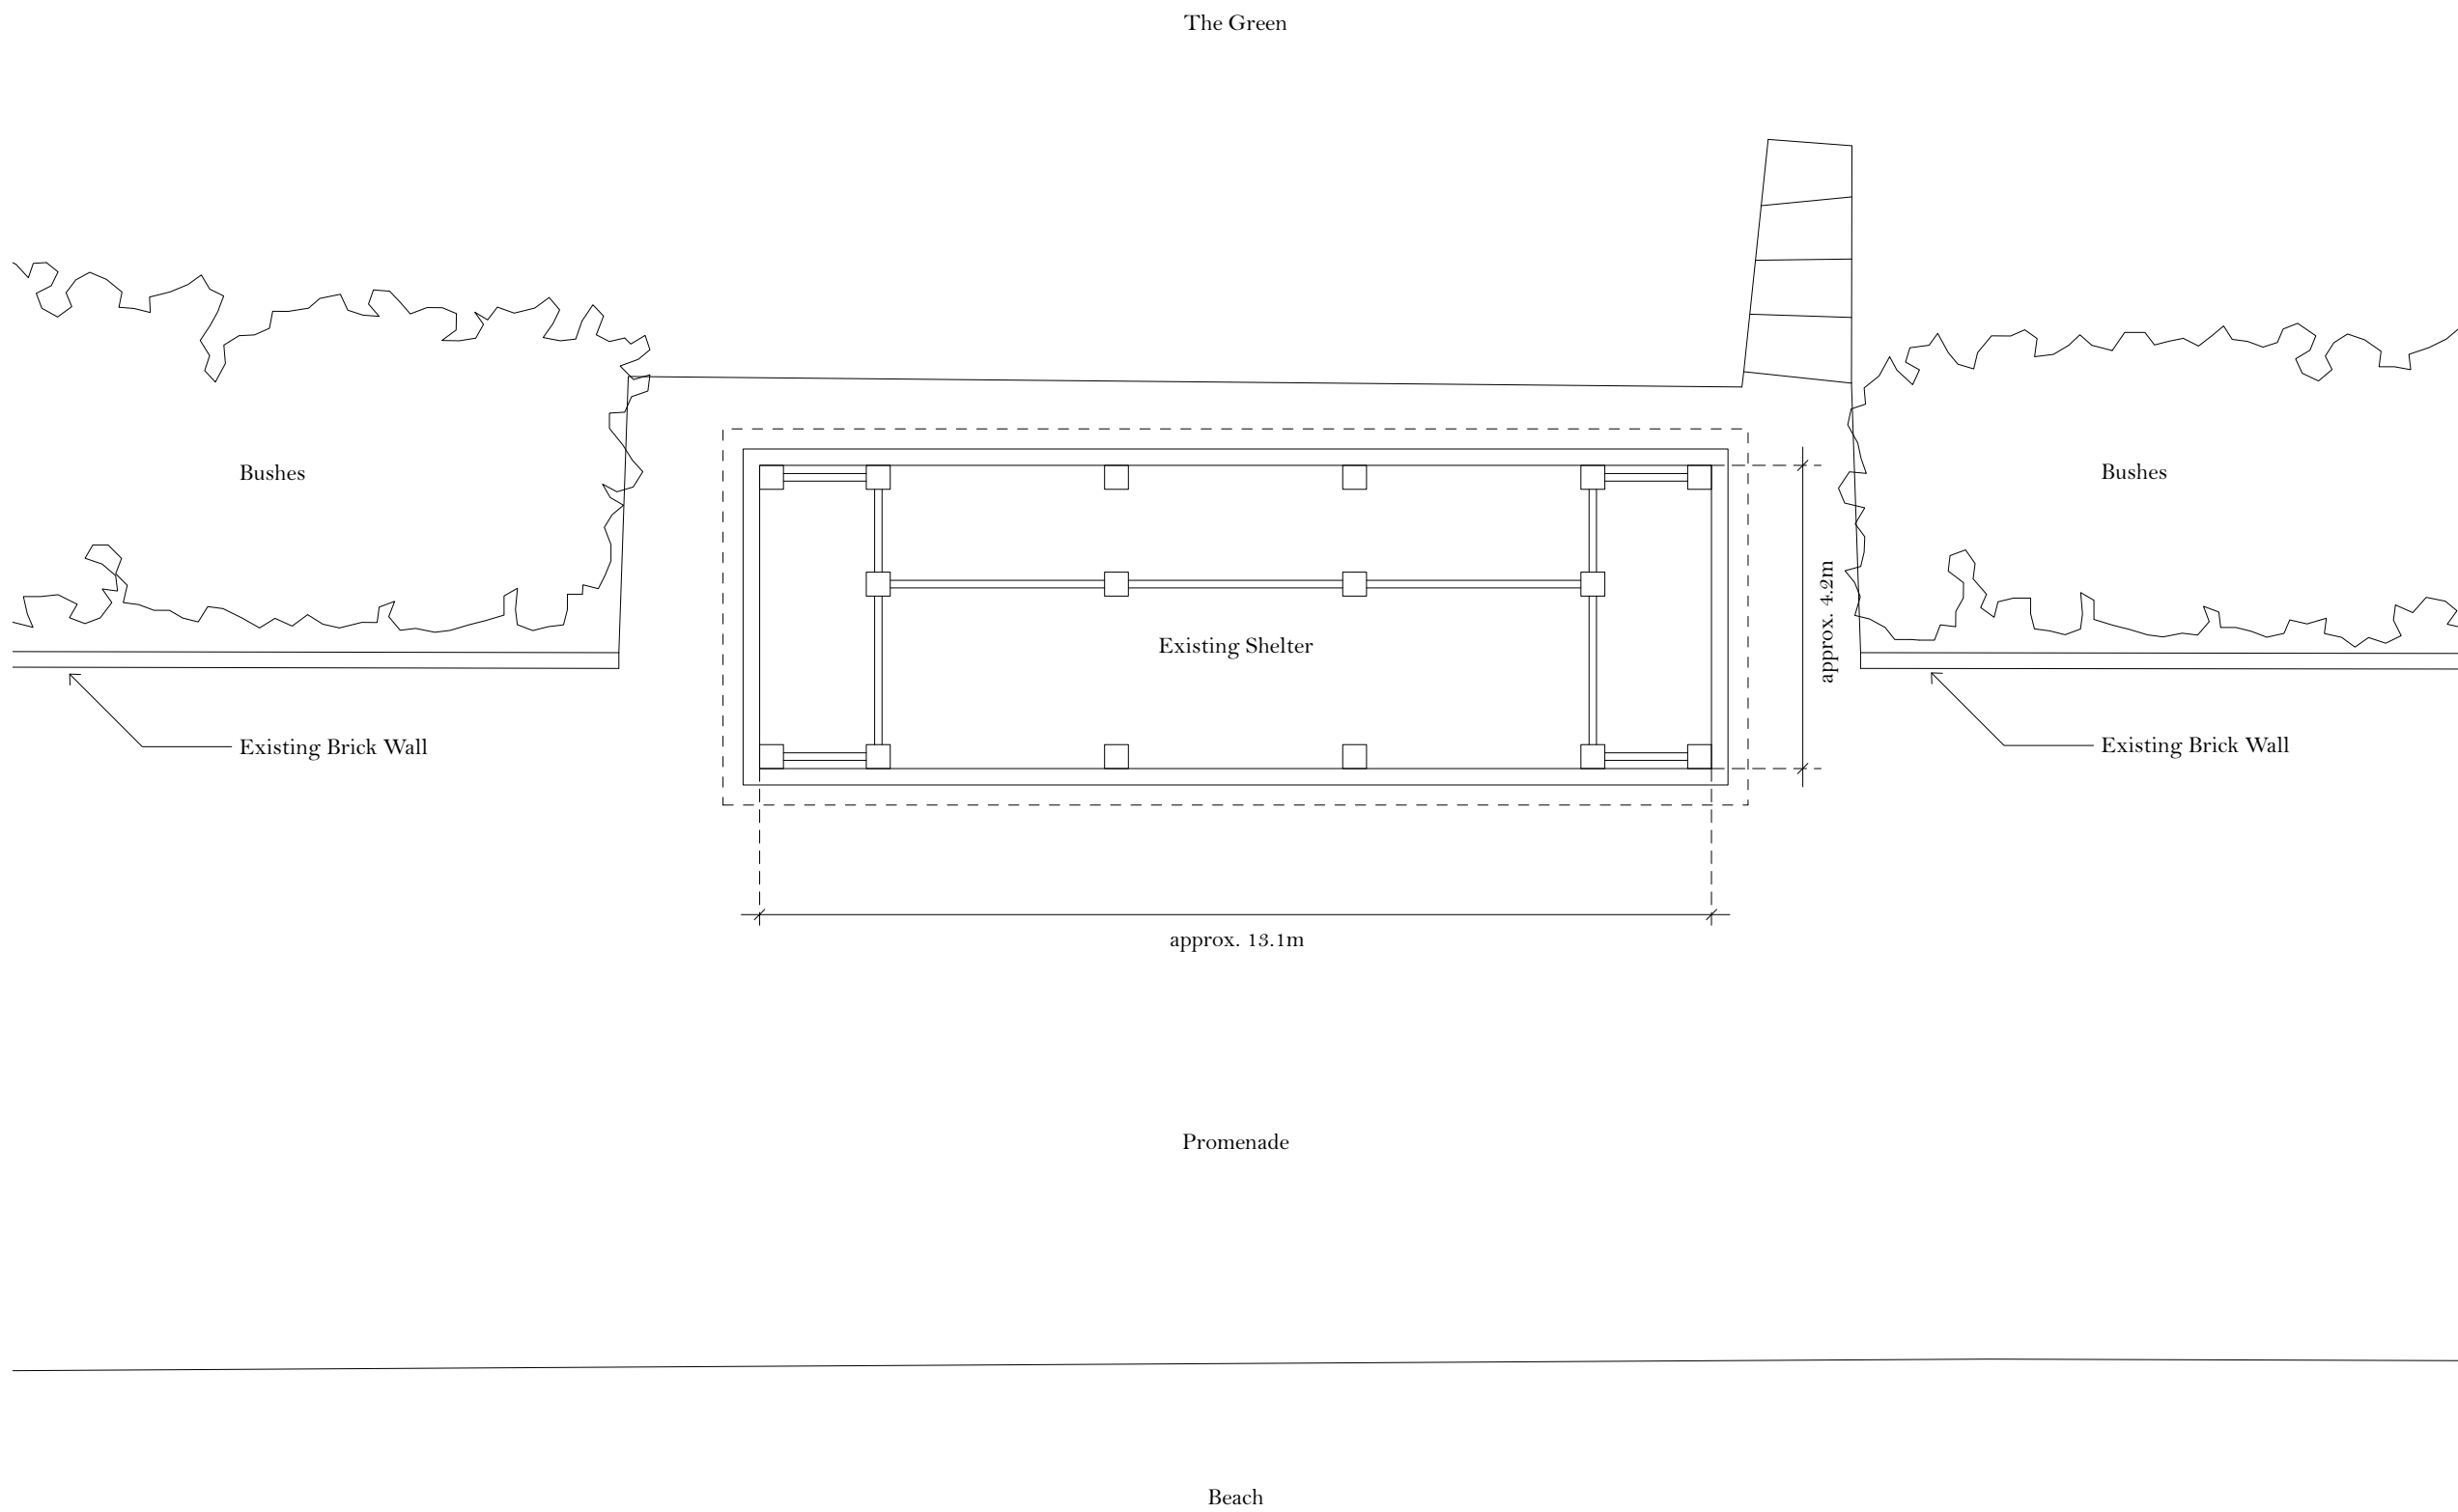

Notes:
Do not scale off drawing.

Drawing is issued for information purposes only.

Full Site Survey and Site Investigation required to confirm dimensions etc.

Revisions:

05/08/09: Draft Issue
07/09/09: Issued for Planning

The Longest Bench
Littlehampton

Existing Shelter, Plan



no. 113_01_001

1:100 at A3

drawn: 07/09/09

Studio Weave Ltd
07903 031 976 / 07940 325 080
hello@studioweave.com



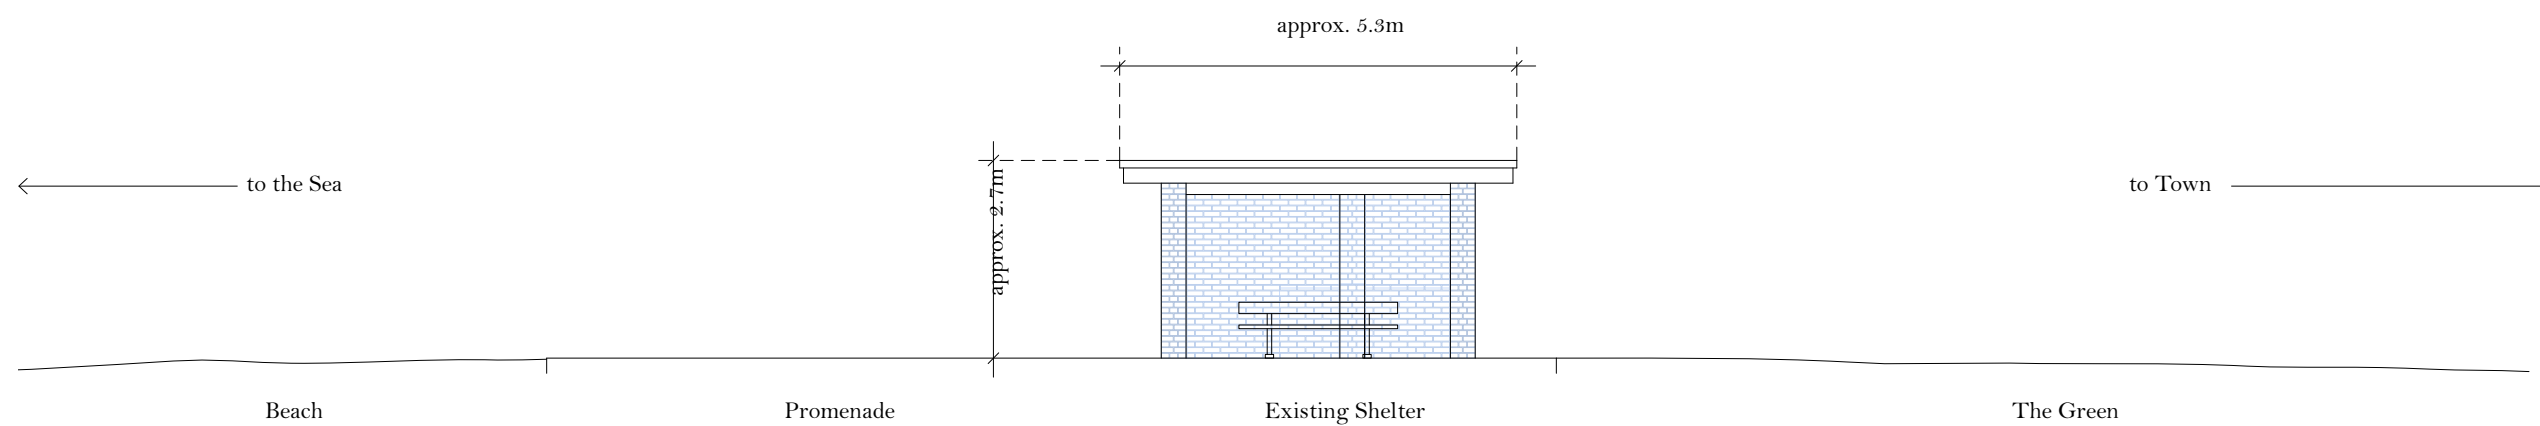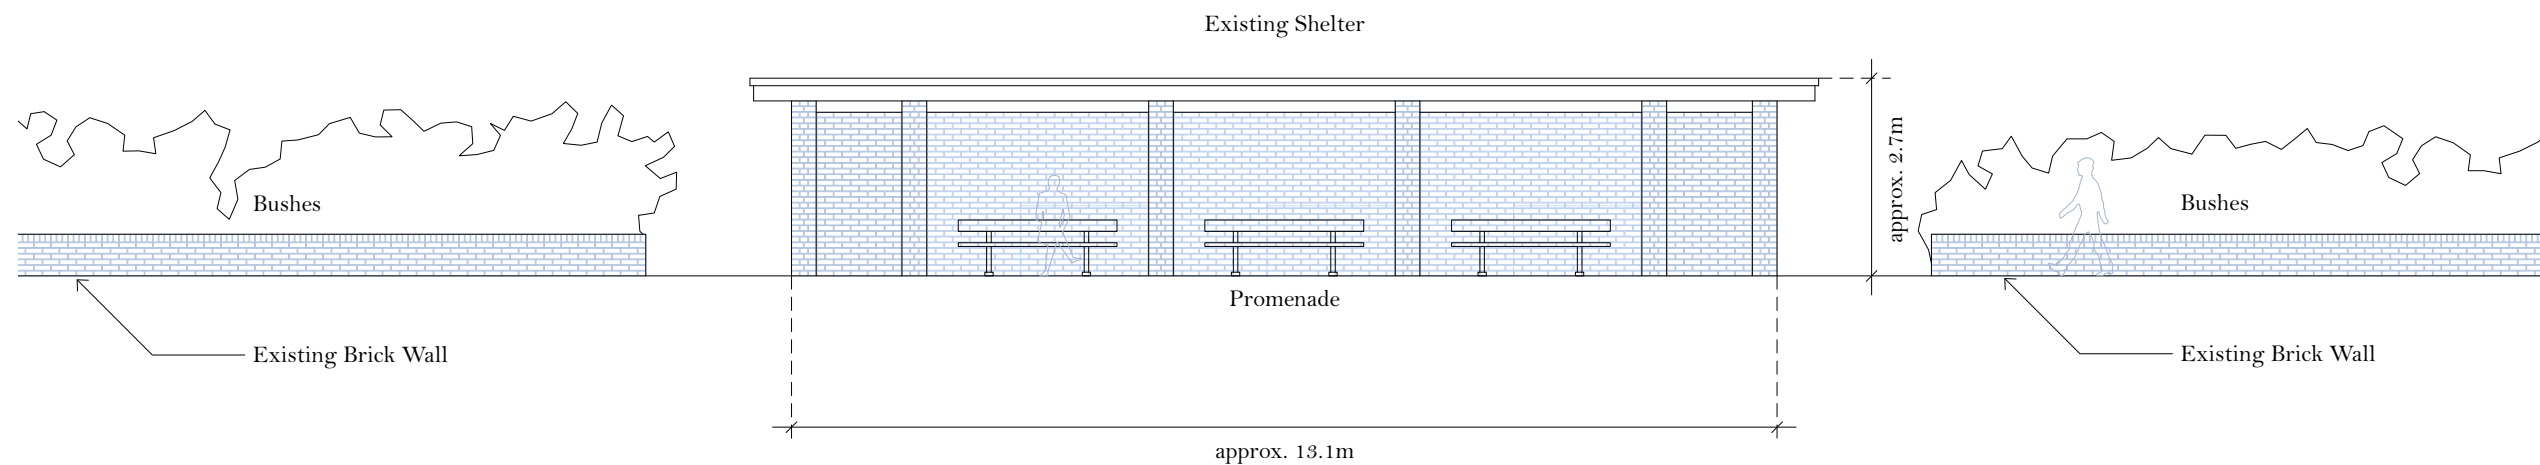

Notes:

Do not scale off drawing.

Drawing is issued for information purposes only.

Full Site Survey and Site Investigation required to confirm dimensions etc.

Revisions:

05/08/09: Draft Issue

07/09/09: Issued for Planning

The Longest Bench
Littlehampton

Existing Shelter,
Elevations

no. 113_03_001/2


1:100 at A3

drawn: 07/09/09

Studio Weave Ltd

07903 031 976 / 07940 325 080

hello@studioweave.com

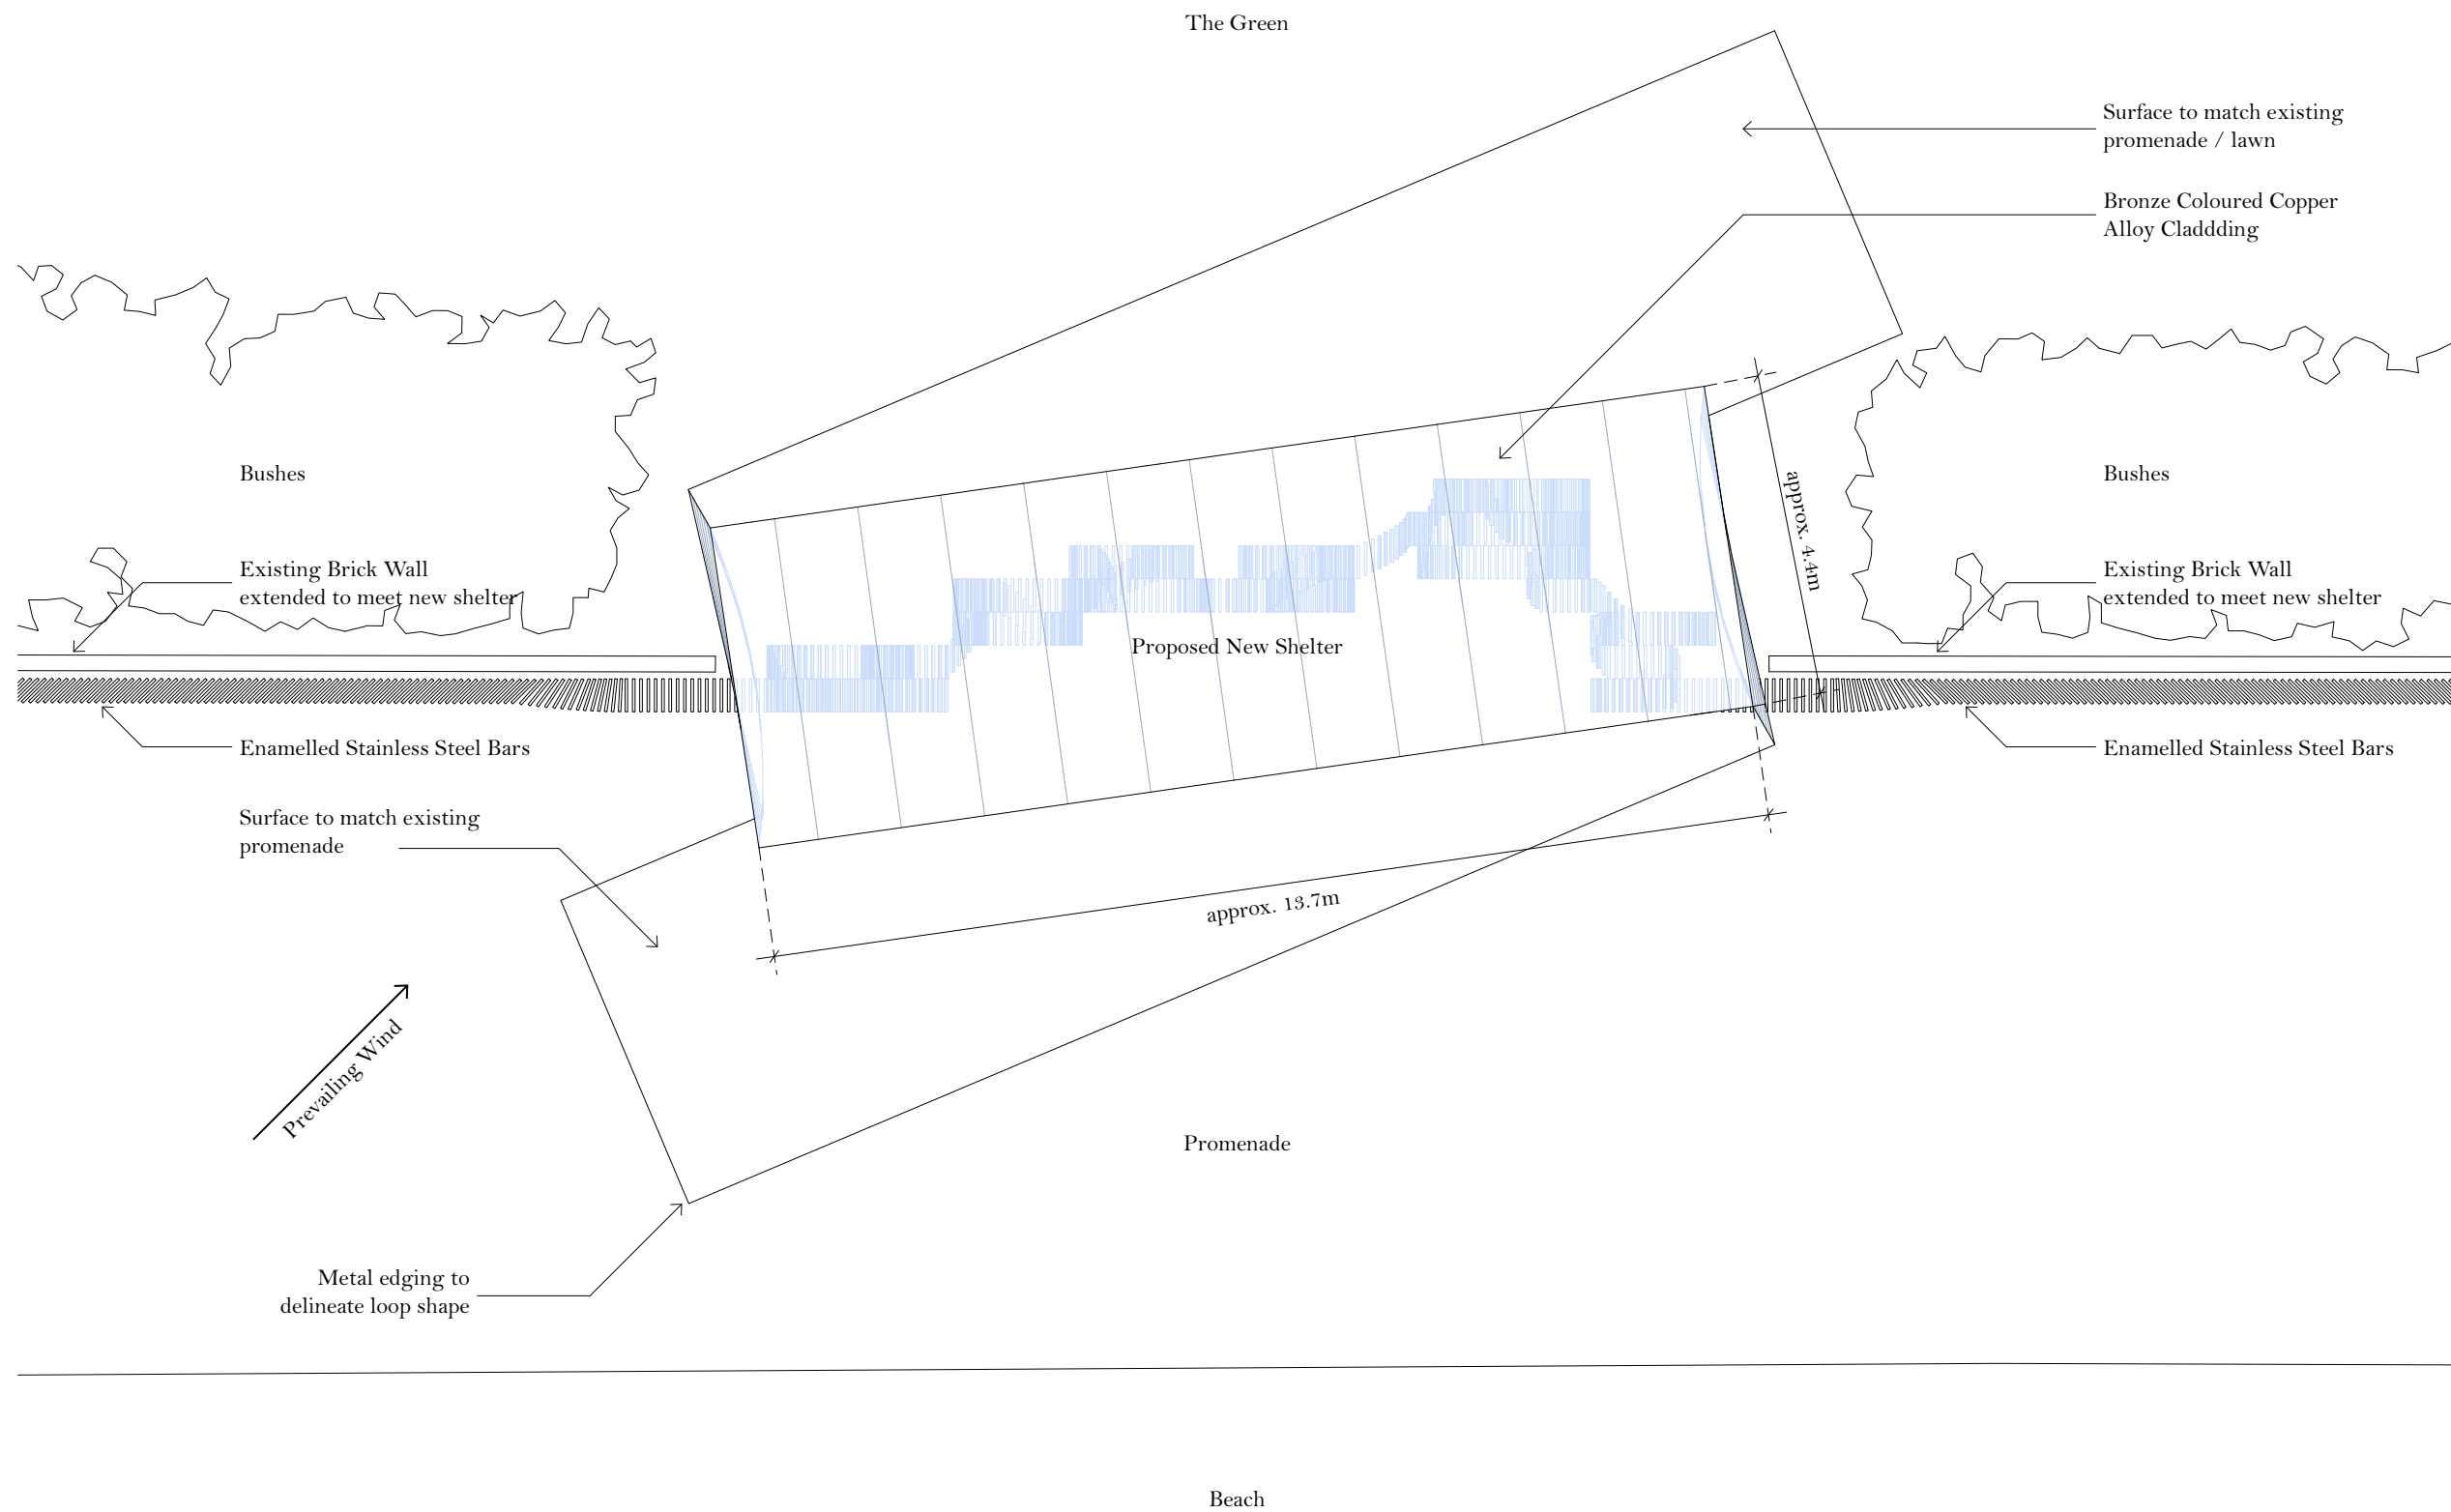

Notes:
Do not scale off drawing.

Drawing is issued for information purposes only.

Full Site Survey and Site Investigation required to confirm dimensions etc.

Revisions:

05/08/09: Draft Issue

07/09/09: Issued for Planning

The Longest Bench
Littlehampton

Proposed Shelter, Plan


no. 113_01_101

1:100 at A3

drawn: 07/09/09

Studio Weave Ltd
07903 031 976 / 07940 325 080
hello@studioweave.com



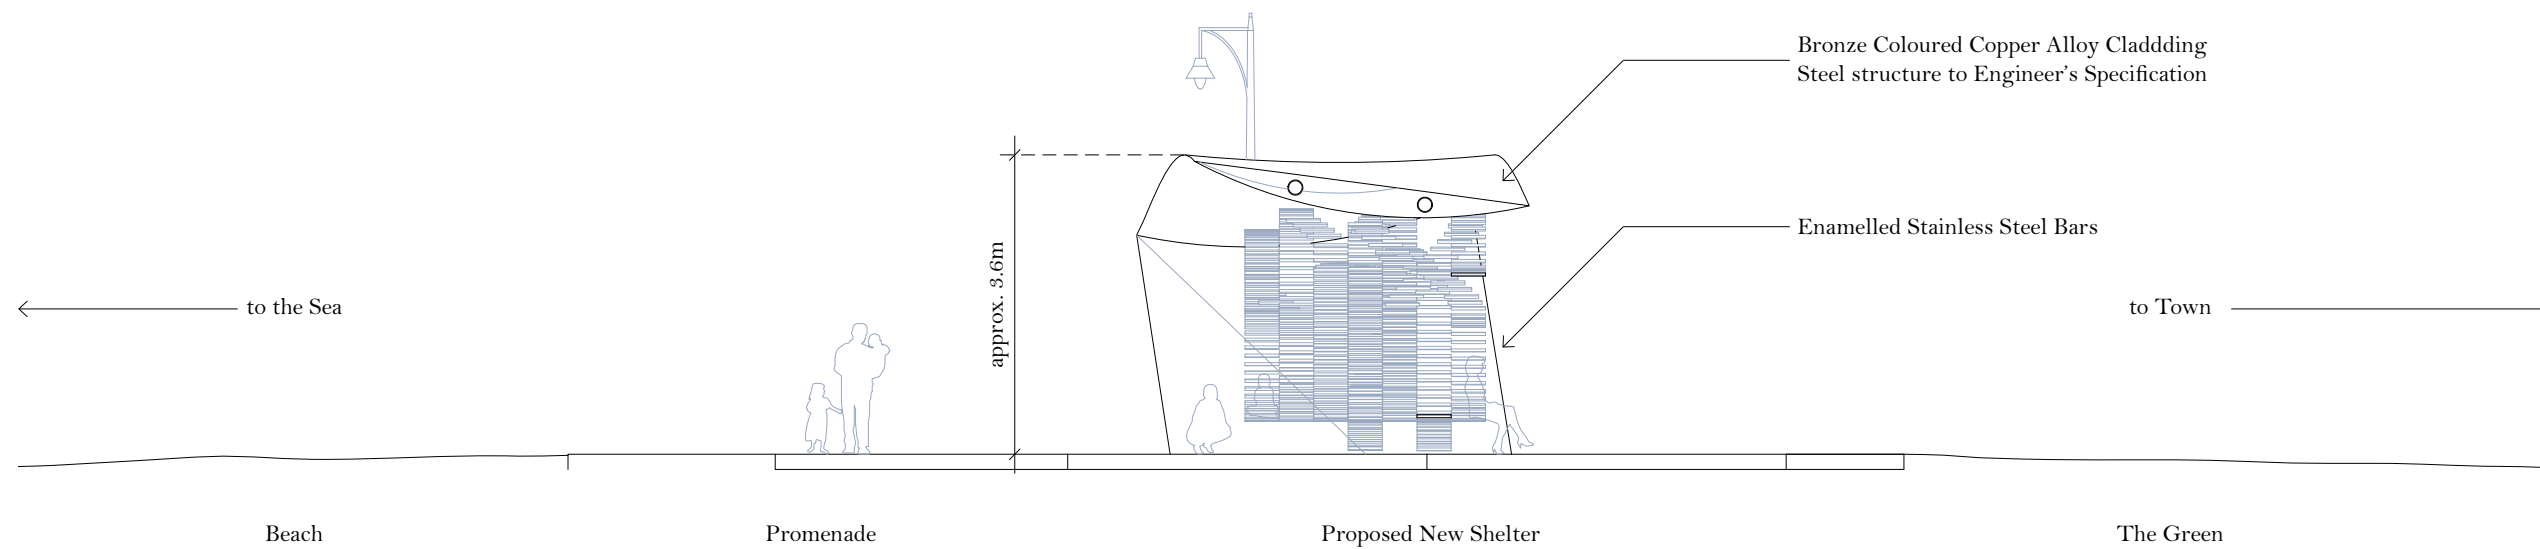

Notes:
Do not scale off drawing.

Drawing is issued for information
purposes only.

Full Site Survey and Site Investigation
required to confirm dimensions etc.

Revisions:

05/08/09: Draft Issue
07/09/09: Issued for Planning

The Longest Bench
Littlehampton



Proposed Shelter,
Short Section

no. 113_02_101

1:100 at A3

drawn: 07/09/09

Studio Weave Ltd
07903 031 976 / 07940 325 080
hello@studioweave.com

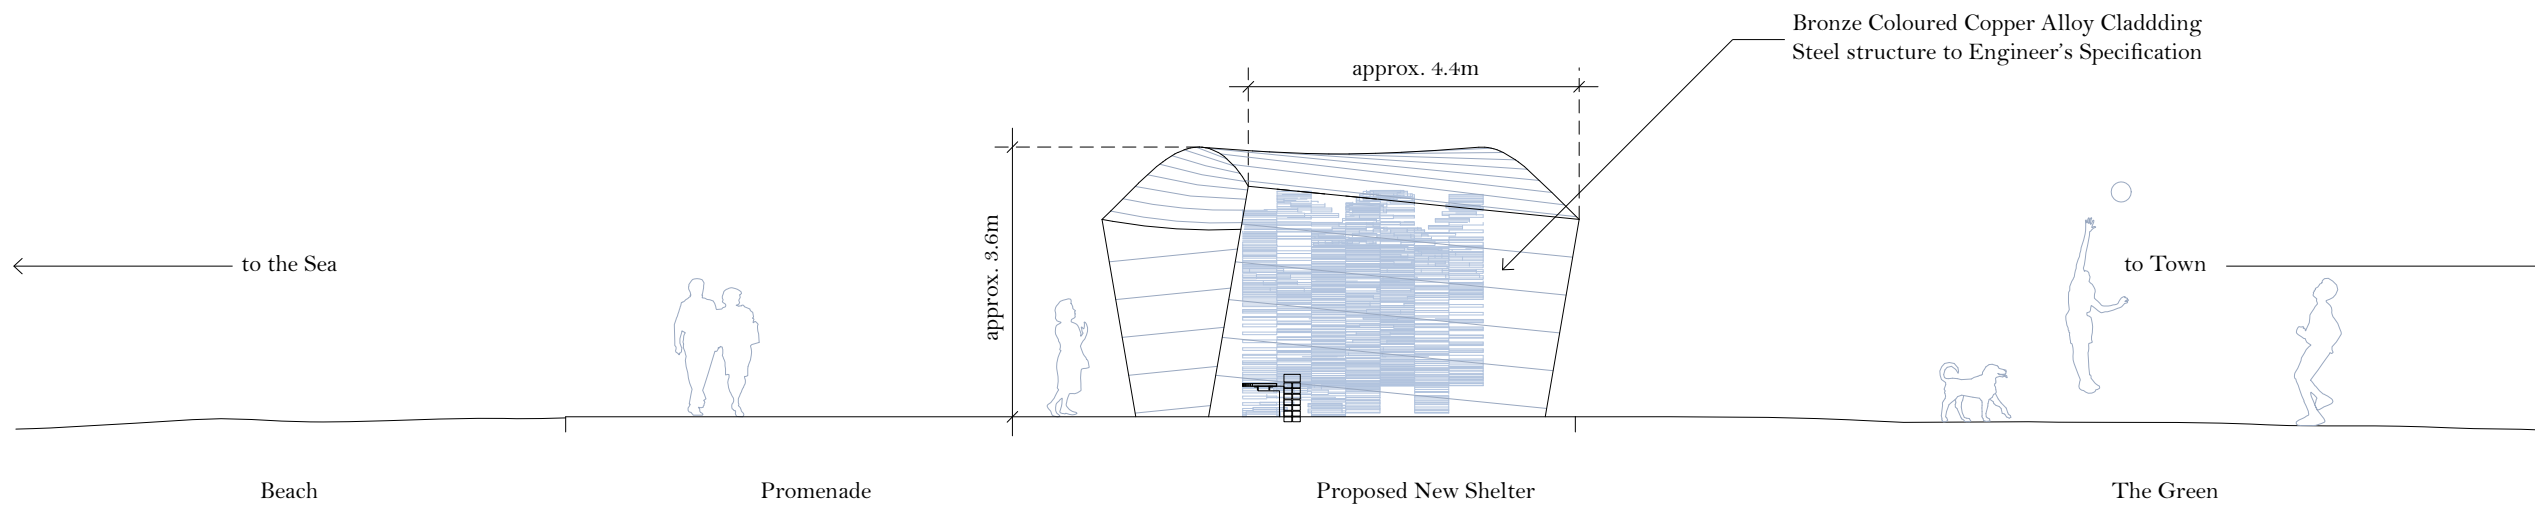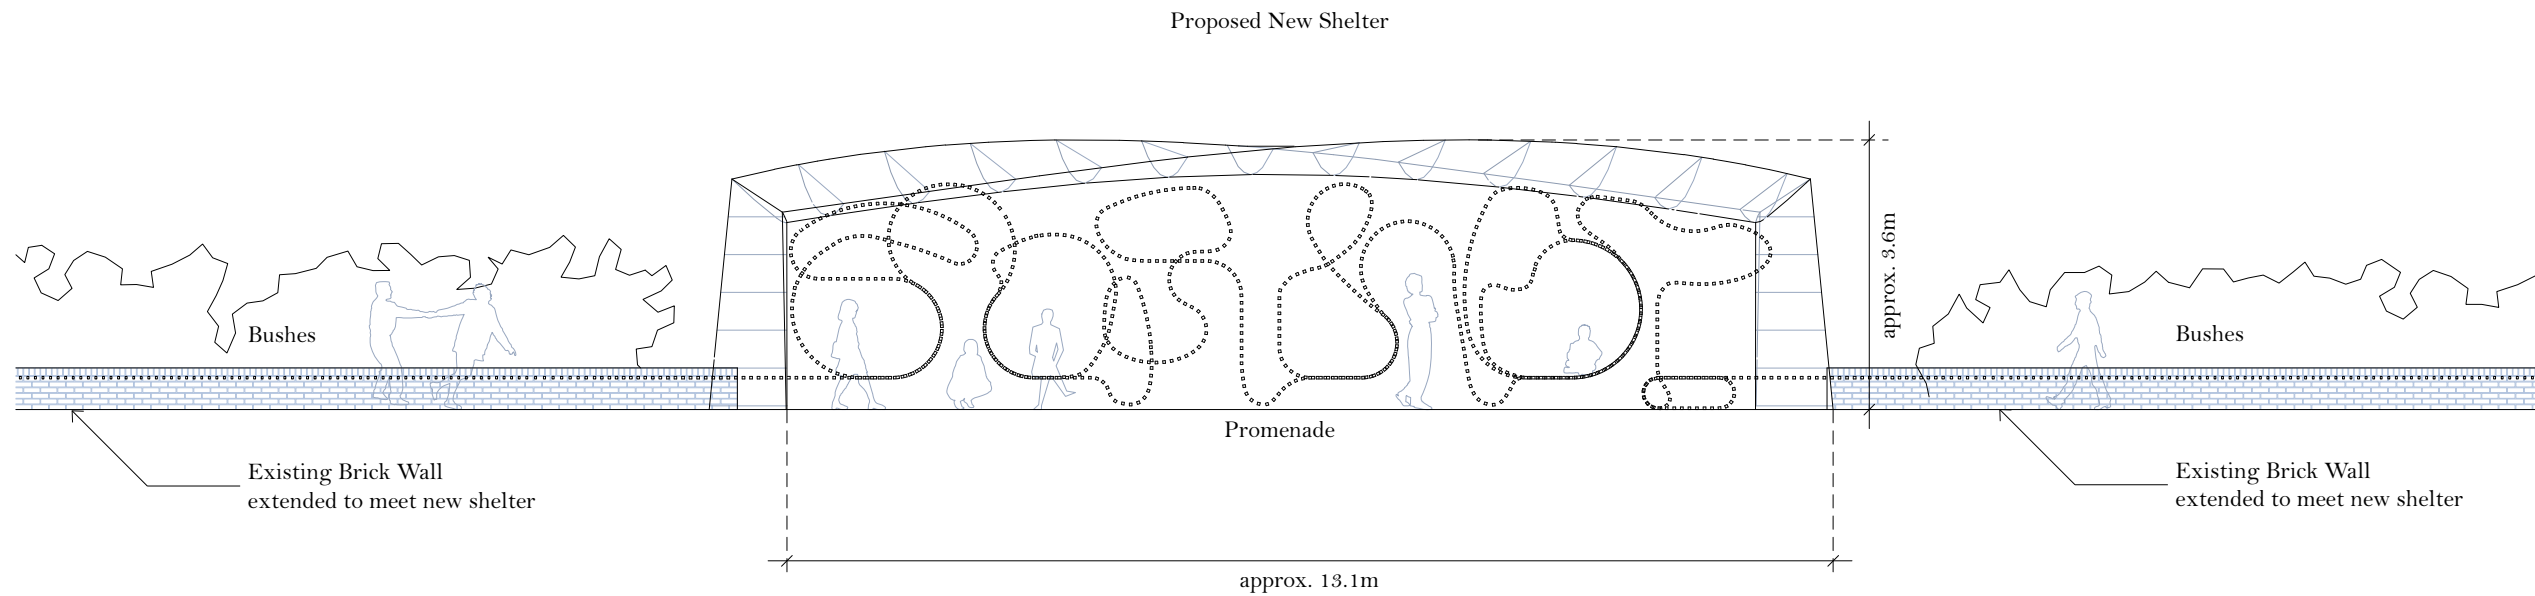

Notes:
Do not scale off drawing.

Drawing is issued for information purposes only.

Full Site Survey and Site Investigation required to confirm dimensions etc.

Revisions:

05/08/09: Draft Issue
07/09/09: Issued for Planning

The Longest Bench
Littlehampton


Proposed Shelter,
Elevations

no. 113_03_101/2

1:100 at A3

drawn: 07/09/09

Studio Weave Ltd
07903 031 976 / 07940 325 080
hello@studioweave.com

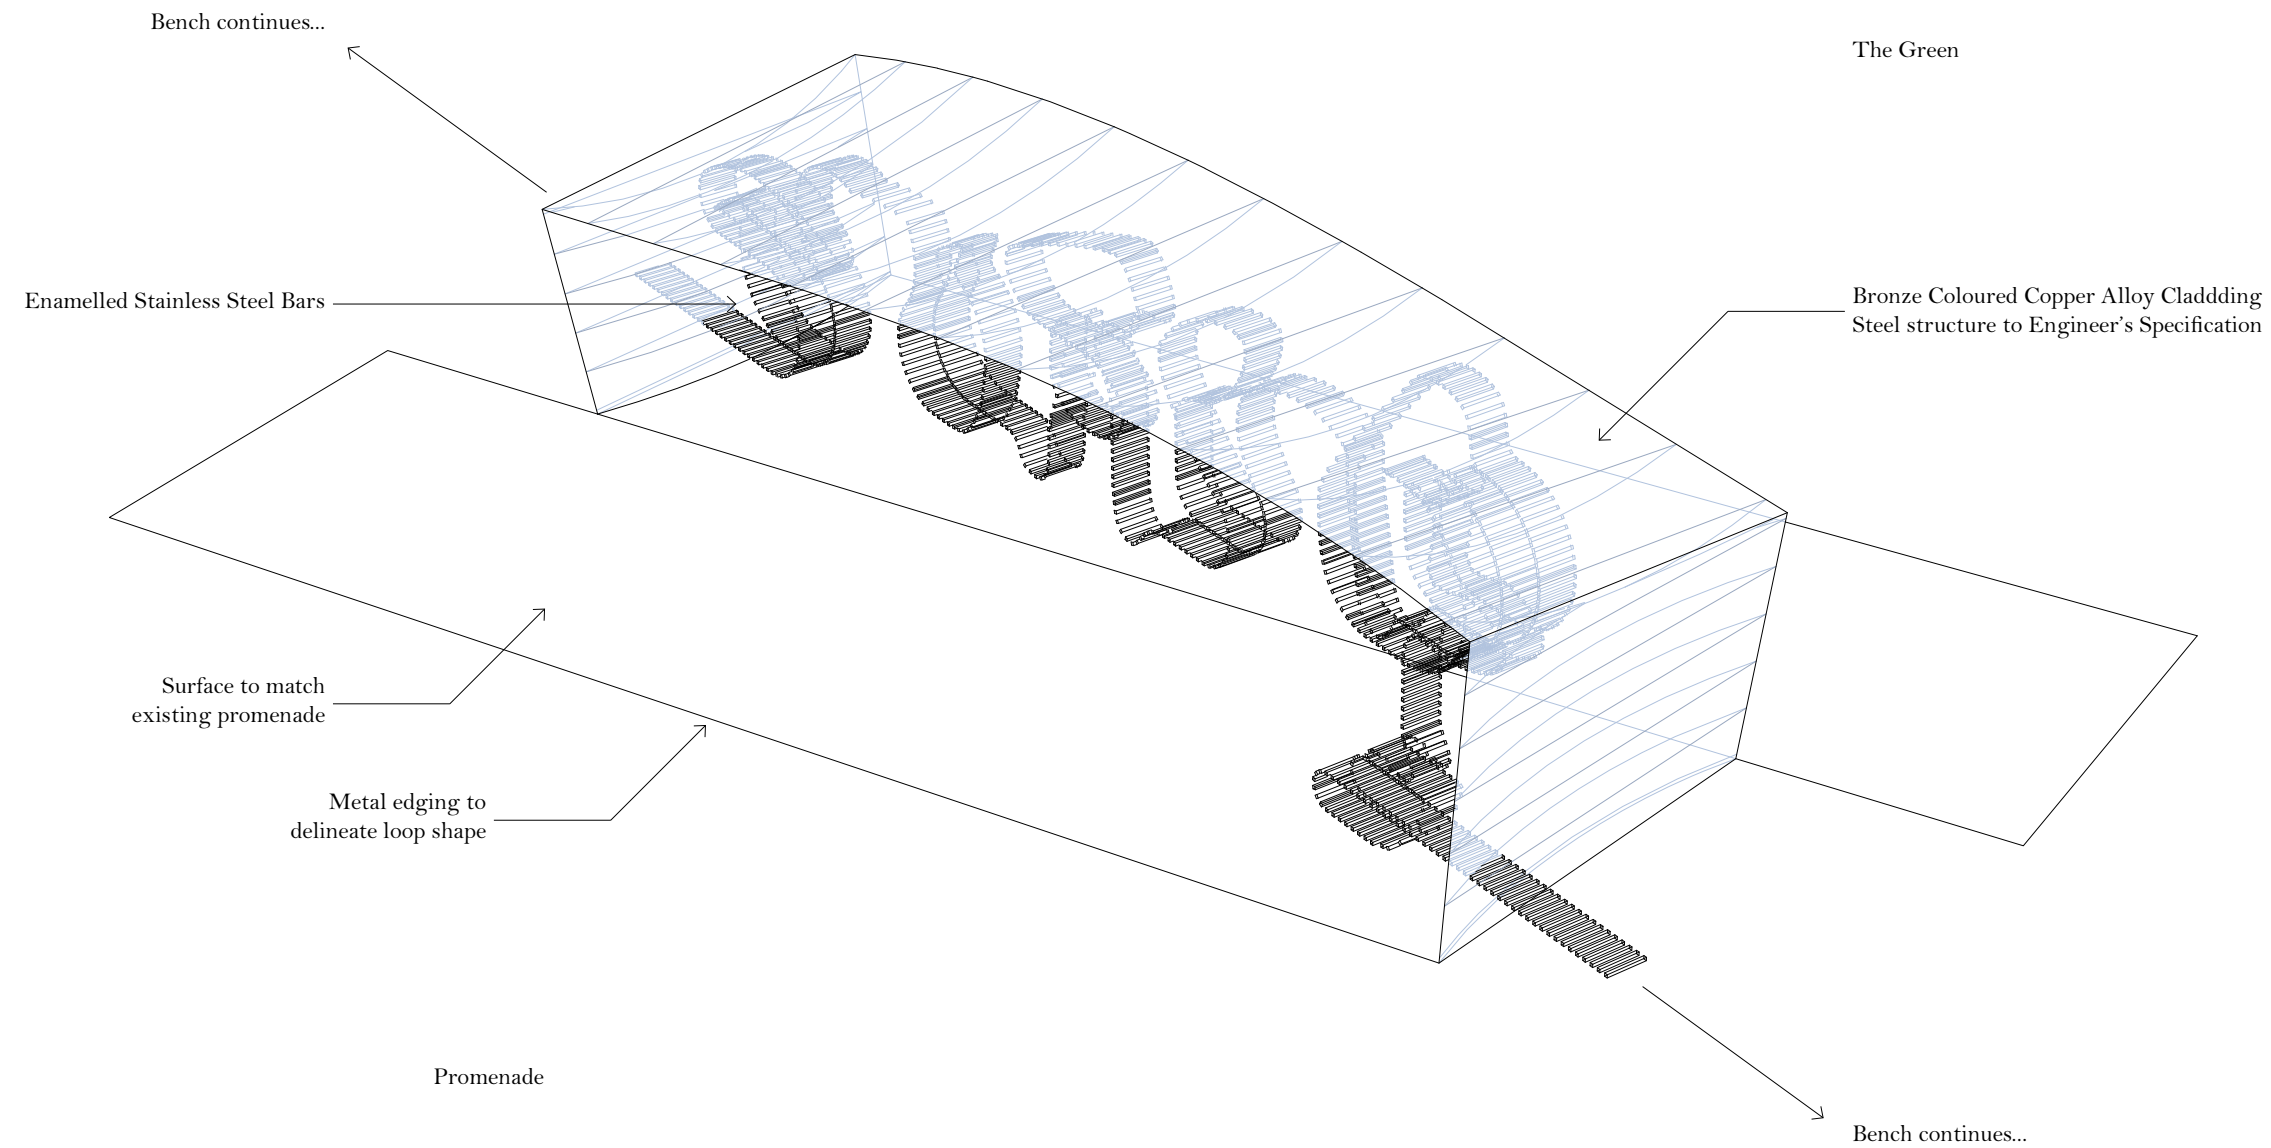

Notes:
Do not scale off drawing.

Drawing is issued for information
purposes only.

Full Site Survey and Site Investigation
required to confirm dimensions etc.

Revisions:

05/08/09: Draft Issue
07/09/09: Issued for Planning

The Longest Bench
Littlehampton


Proposed Shelter,
3D View

no. 113_04_101

not to scale

drawn: 07/09/09

Studio Weave Ltd
07903 031 976 / 07940 325 080
hello@studioweave.com

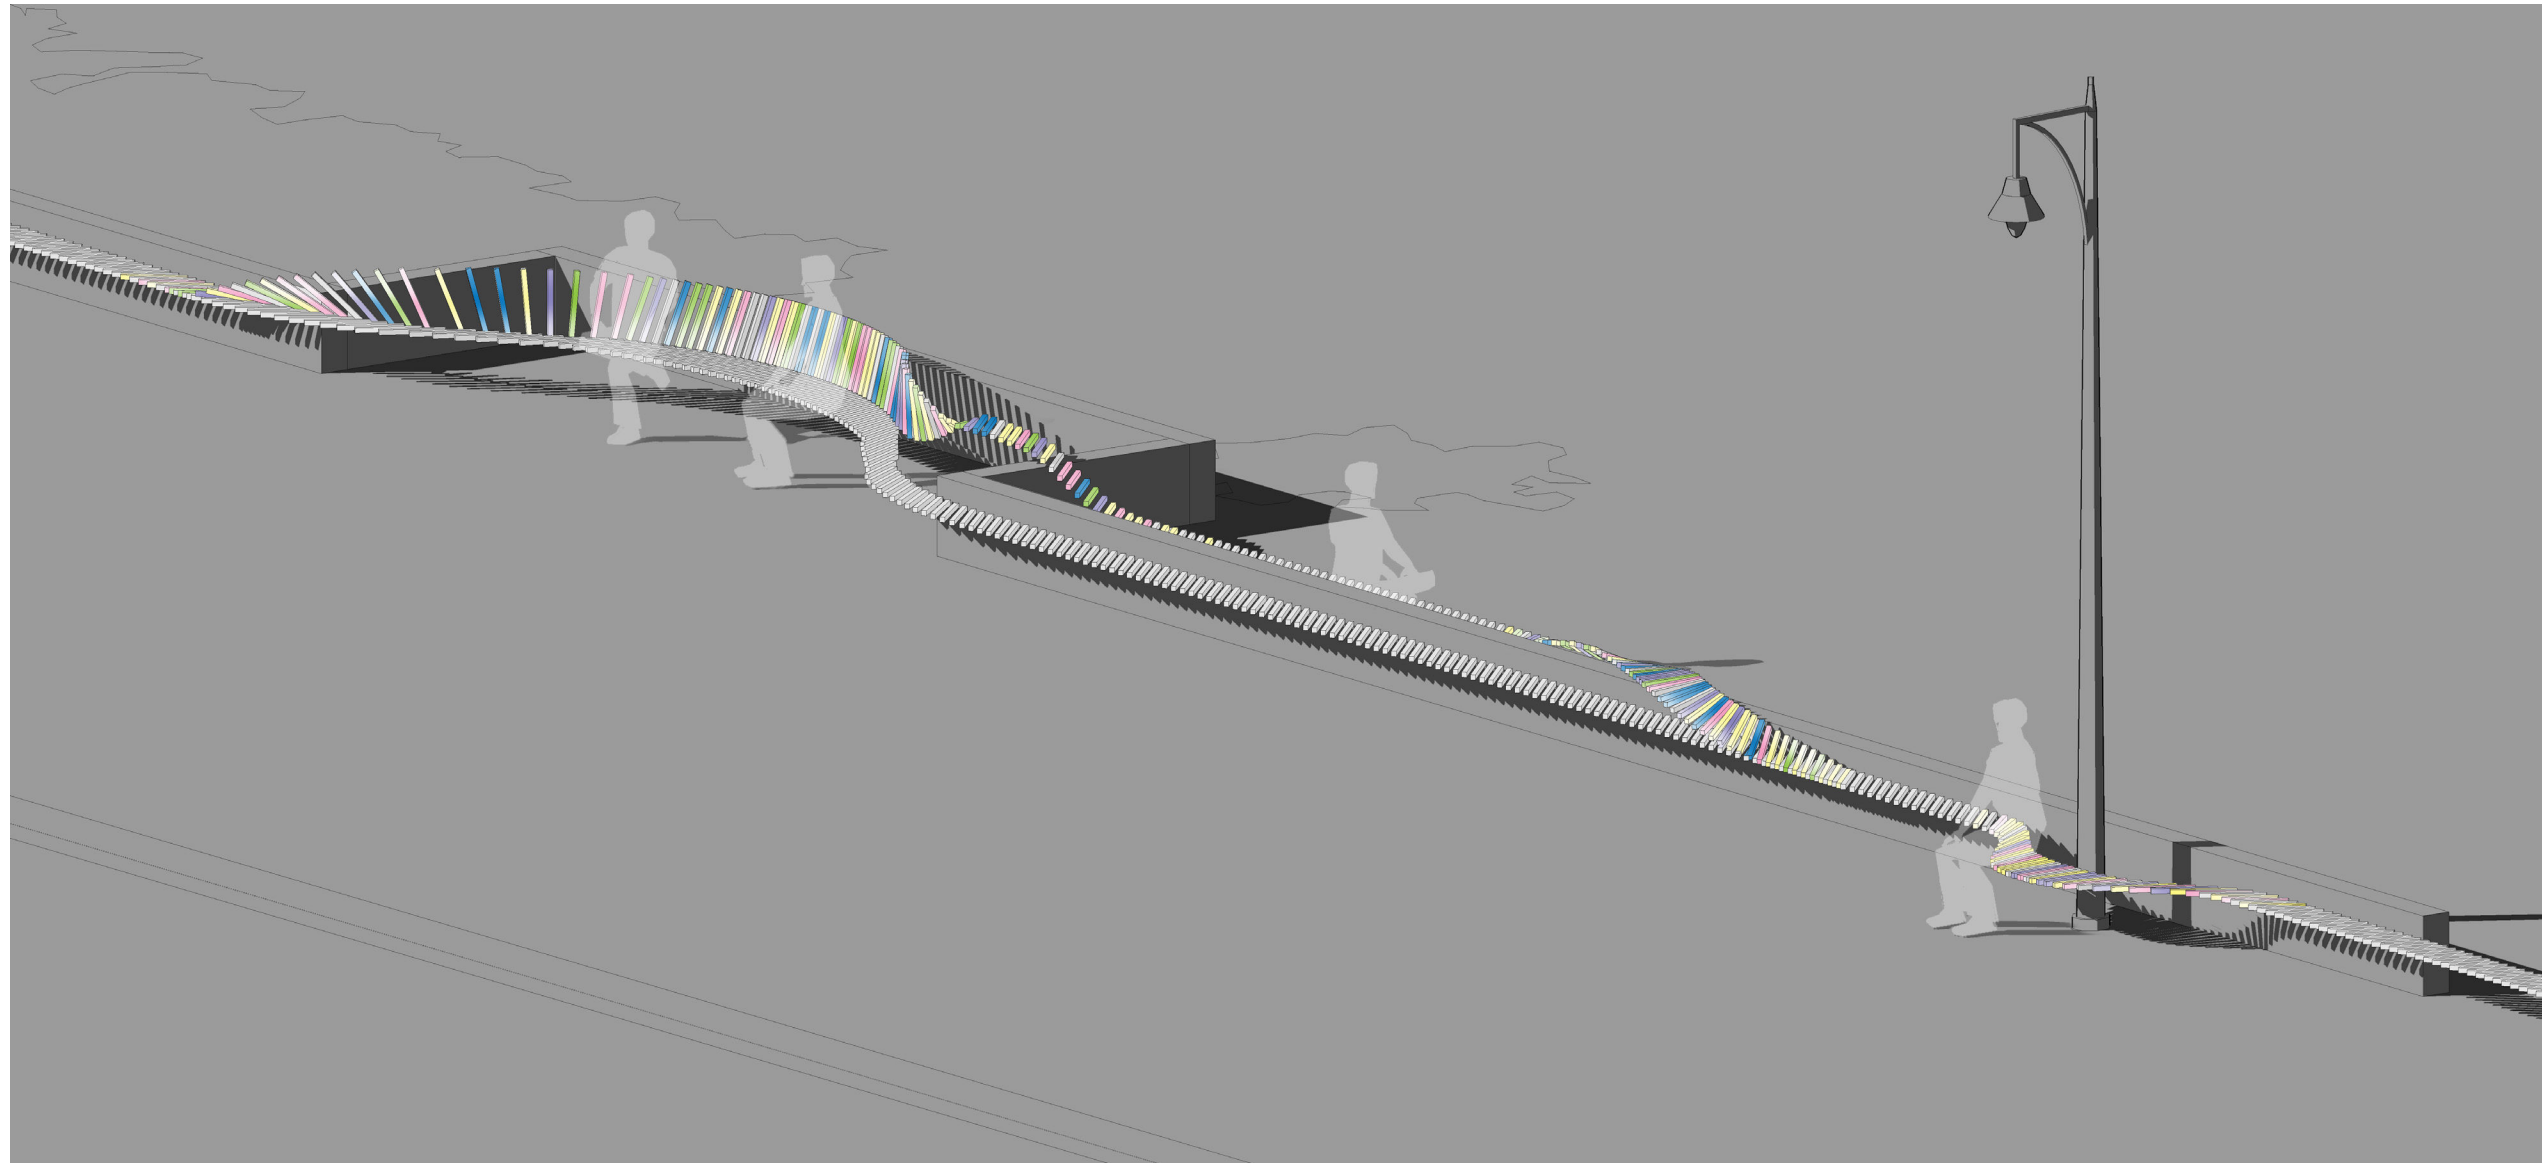

Notes:
Do not scale off drawing.

Drawing is issued for information
purposes only.

Full Site Survey and Site Investigation
required to confirm dimensions etc.

Revisions:

07/09/09: Issued for Planning

The Longest Bench
Littlehampton

View of the Bench

no. 113_04_110

not to scale

drawn: 07/09/09

Studio Weave Ltd
07903 031 976 / 07940 325 080
hello@studioweave.com



Notes:
Do not scale off drawing.

Drawing is issued for information
purposes only.

Full Site Survey and Site Investigation
required to confirm dimensions etc.

Revisions:

07/09/09: Issued for Planning

The Longest Bench
Littlehampton


View of Proposed Shelter

no. 113_04_101

not to scale

drawn: 07/09/09

Studio Weave Ltd
07903 031 976 / 07940 325 080
hello@studioweave.com

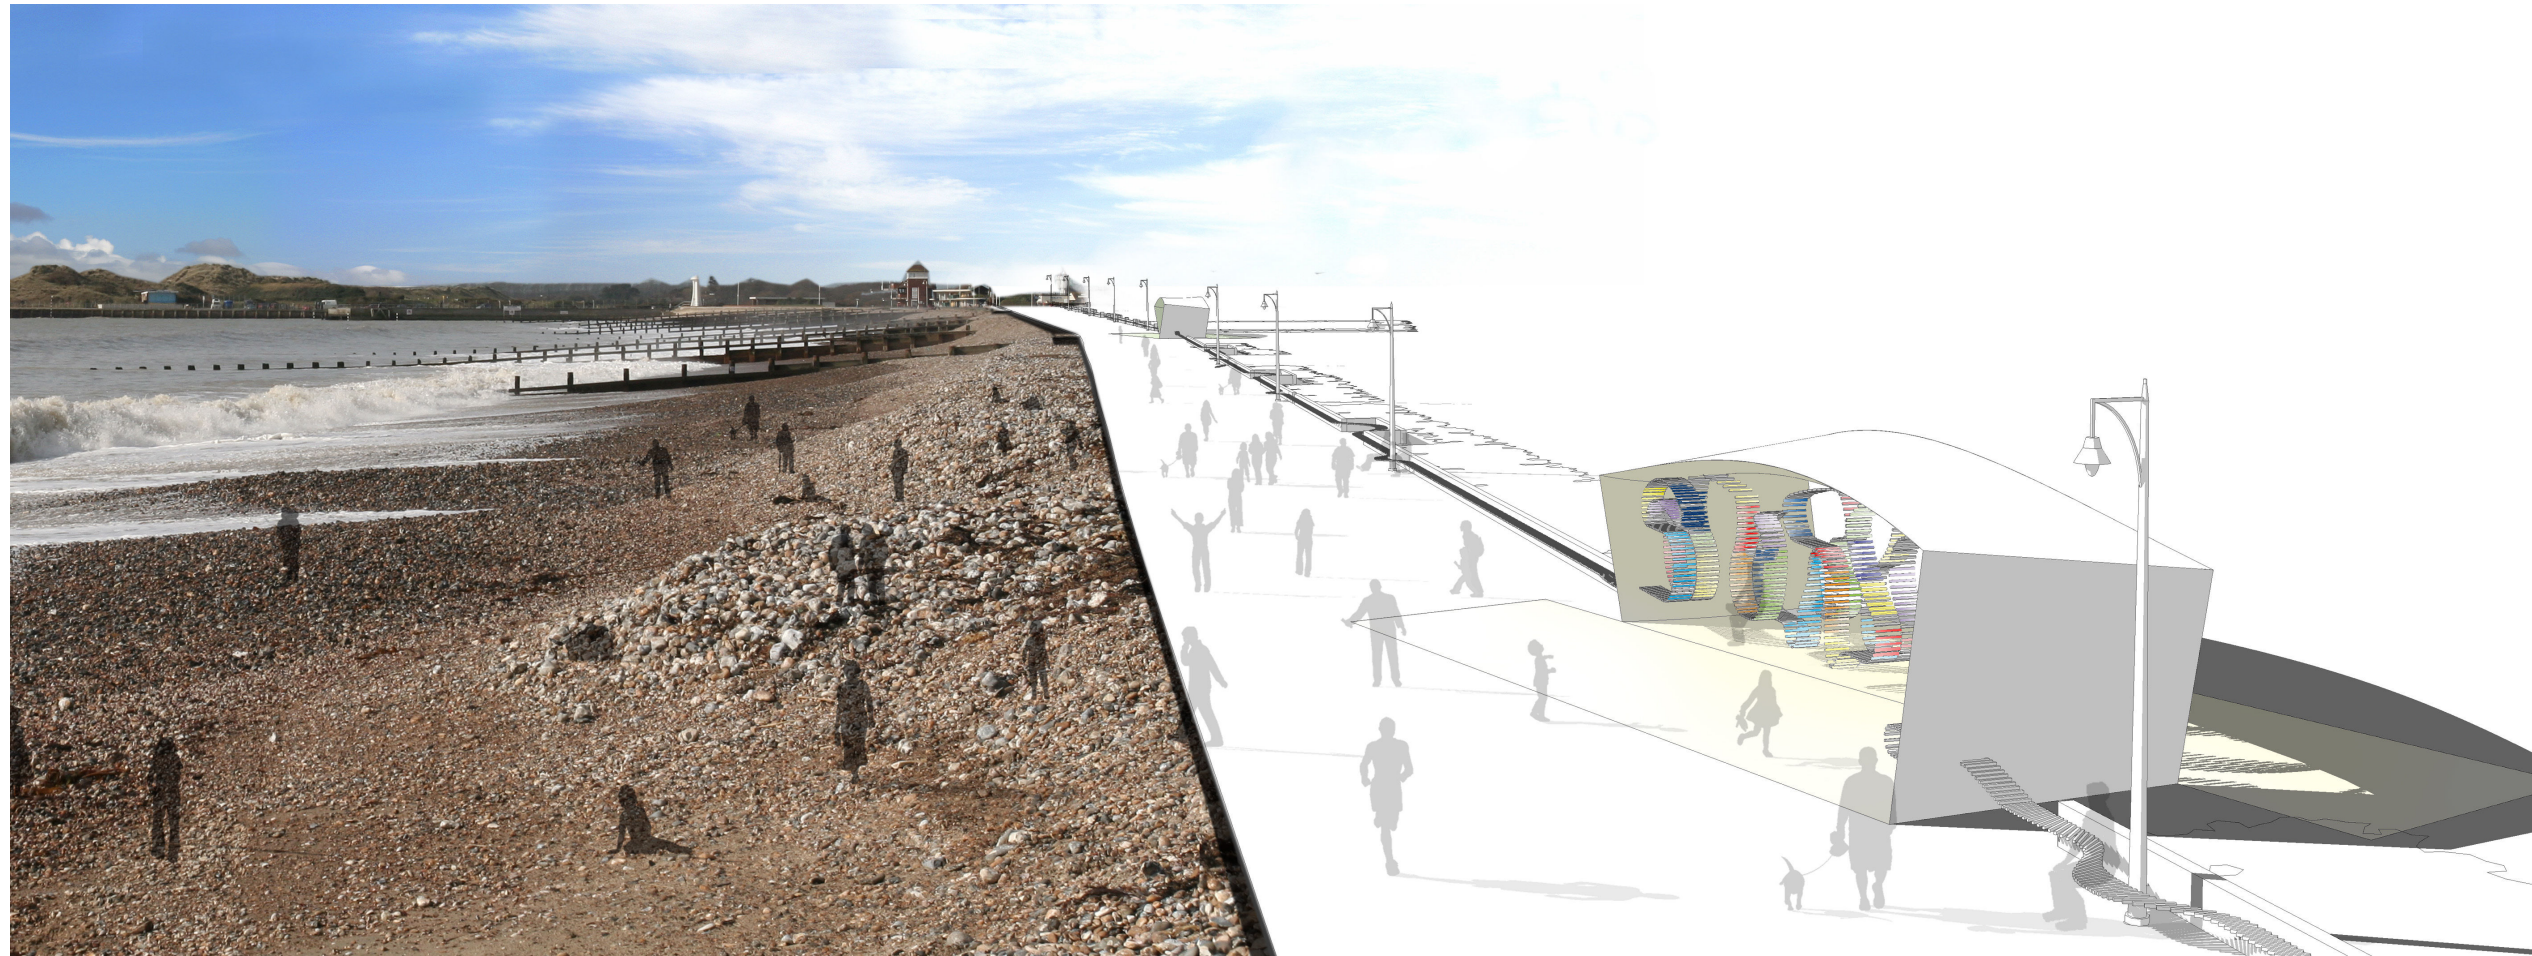

Notes:
Do not scale off drawing.

Drawing is issued for information
purposes only.

Full Site Survey and Site Investigation
required to confirm dimensions etc.

Revisions:

07/09/09: Issued for Planning

The Longest Bench
Littlehampton

View of Overall Site

no. 113_04_100

not to scale

drawn: 07/09/09

Studio Weave Ltd
07903 031 976 / 07940 325 080
hello@studioweave.com



Notes:
Do not scale off drawing.

Drawing is issued for information
purposes only.

Full Site Survey and Site Investigation
required to confirm dimensions etc.

Revisions:

07/09/09: Issued for Planning

The Longest Bench
Littlehampton

Photos of Bench Prototype

no. n/a

not to scale

drawn: 07/09/09

Studio Weave Ltd
07903 031 976 / 07940 325 080
hello@studioweave.com