

ARUN DISTRICT COUNCIL			
No.	LU	247	ba
SUBSTITUTION			
Received			23-10-1

Do not scale from drawing other than for planning purposes

Drawing is not for construction.

Full Site Survey and Site Investigation required to confirm dimensions etc.

Revisions

- 05/08/09: Draft Issue
- 07/09/09: Issued for Planning
- 21/10/09: Rev A: Re-issued for Planning - Notes Revised
- 24/10/09: Rev B: Re-issued for Planning - Notes Revised

The Longest Bench
Littlehampton

Bench, Movement around
Lampposts and Bins


no. 113_01_113

1:20 at A3

drawn: 07/09/09


Studio Weave Ltd

07908 081 976 / 07940 925 080
hello@studioweave.com

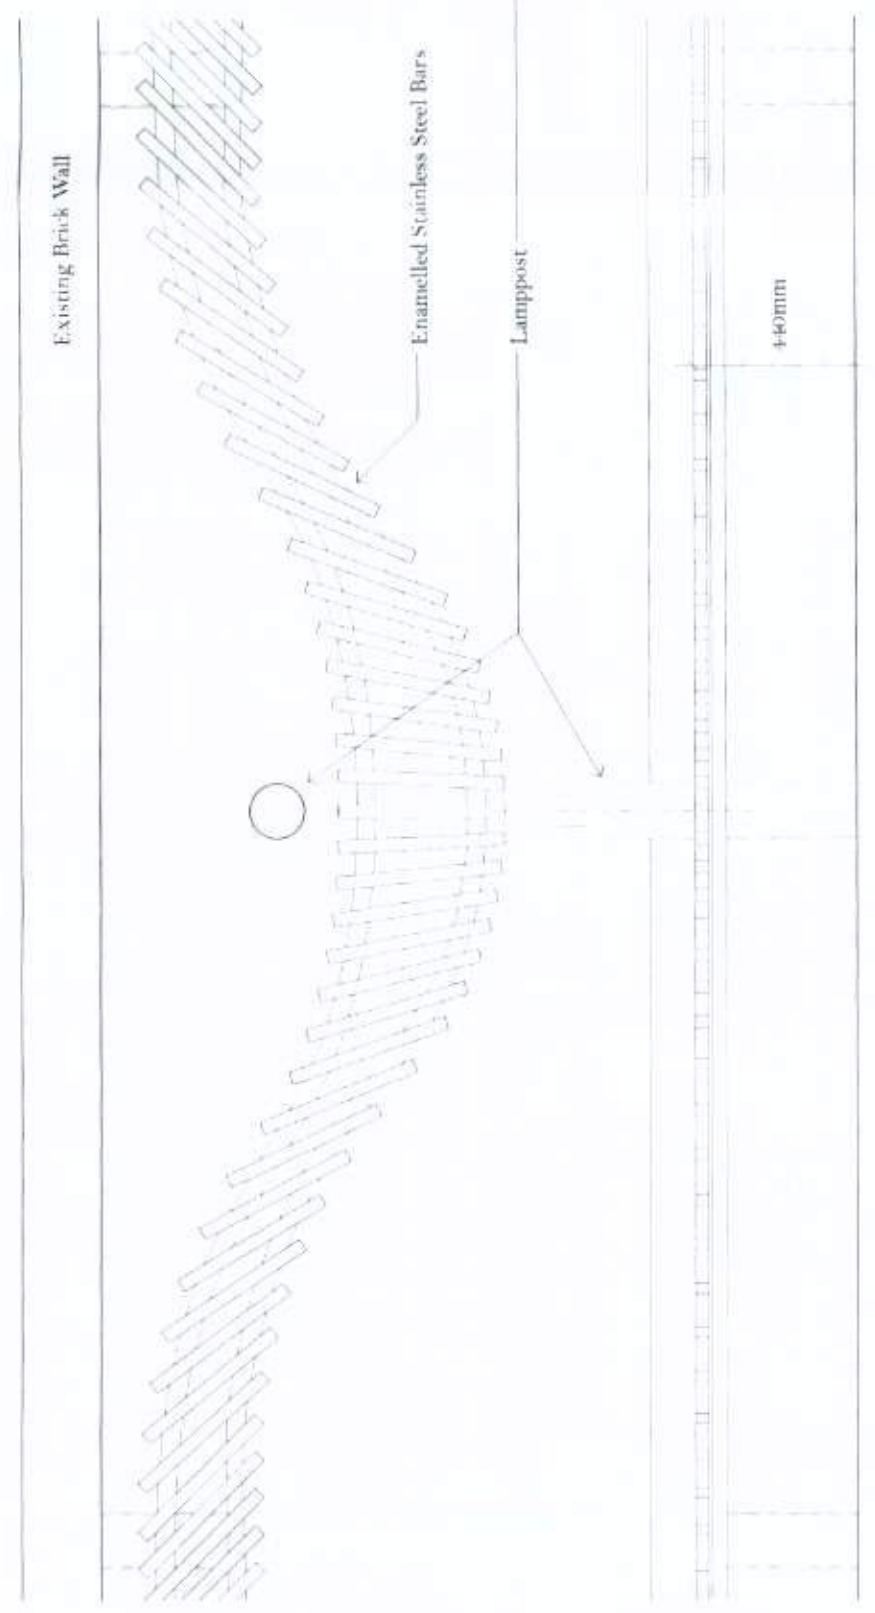

Plan and Elevation of CC: Movement around a lamppost

Section through CC: Movement around a lamppost

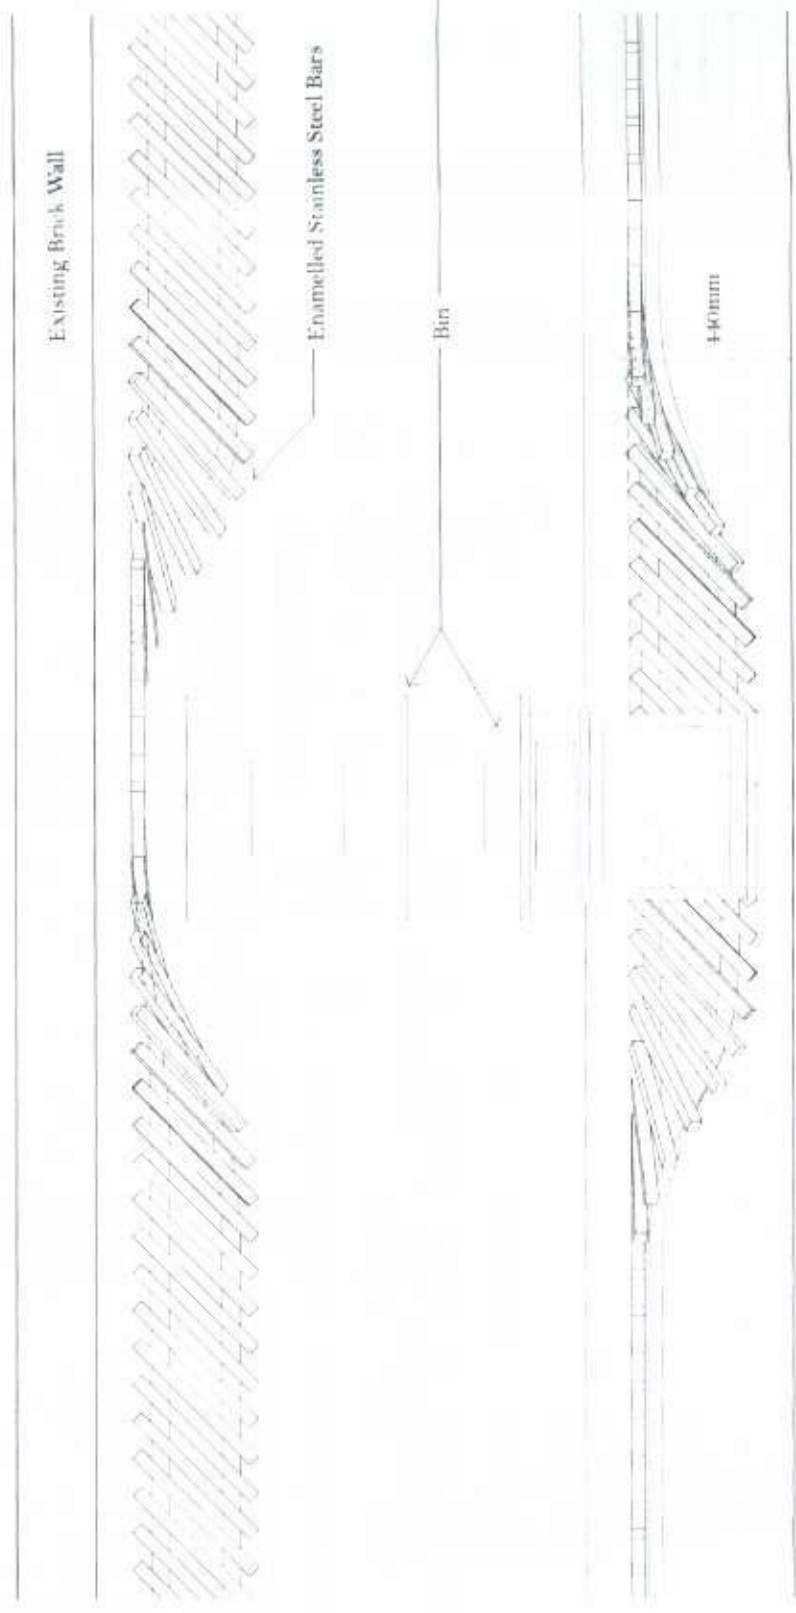

Plan and Elevation of A ii: Dipping behind a Bin or to create spot for wheel chair

Section through A ii: Dipping behind a Bin