



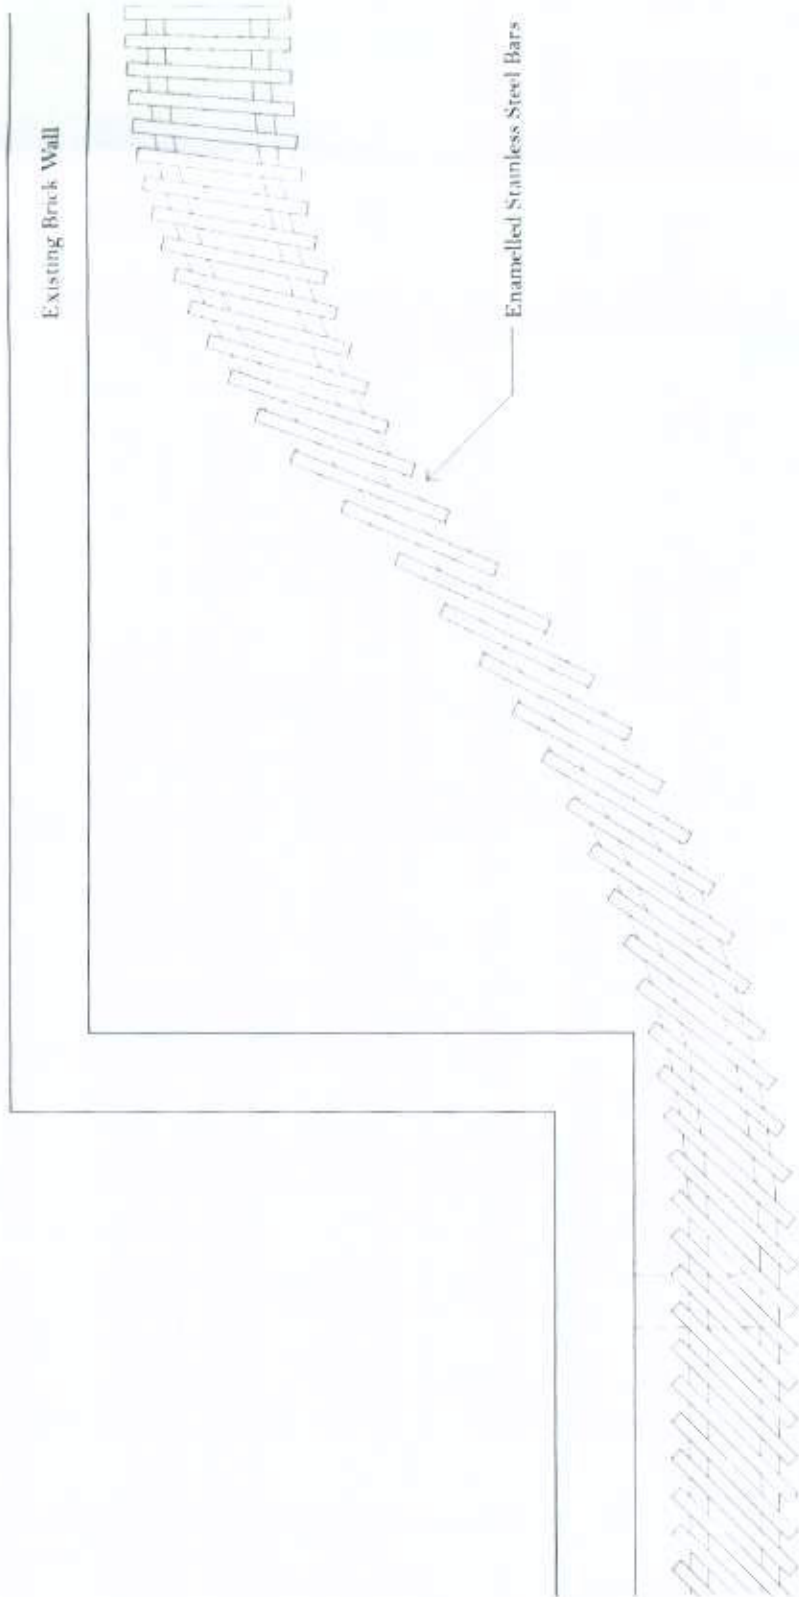

Plan of C''' i: Movement into a Setback - Minor Twist

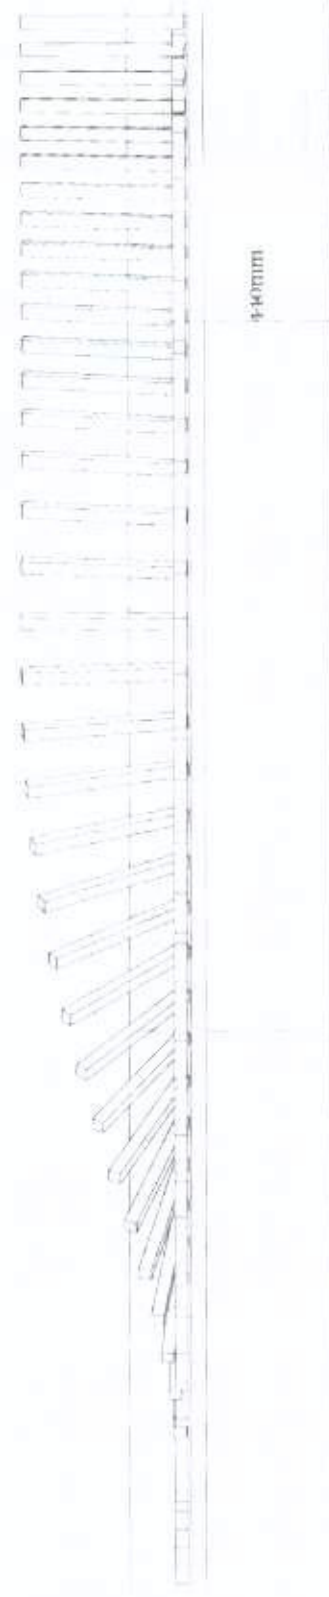

Elevation of C''' i: Movement into a Setback - Major Twist




Elevation of C''' ii: Movement into a Setback - Minor Twist



Model Photo of C''' i: Movement into a Setback - Major Twist



Model Photo of C''' ii: Movement into a Setback - Minor Twist

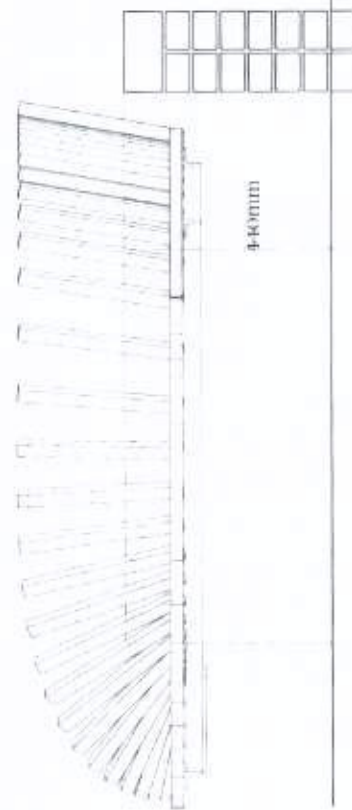

Section through C''' i: Movement into a Setback - Major Twist



Section through C''' ii: Movement into a Setback - Minor Twist

Notes
Do not scale from drawing other than for planning purposes.

Drawing is not for construction.

Full Site Survey and Site Investigation required to confirm dimensions etc.

Revisions:

05/06/09 Draft Issue
07/09/09 Issued for Planning
21/10/09 Rev A Re-issued for Planning - Notes Revised
24/10/09 Rev B Re-issued for Planning - Notes Revised

ARUN DISTRICT COUNCIL		SUBSTITUTION		23-10-9		Received	
No.		44		247		09	

The Longest Bench
Littlehampton

Bench, Movement into
Setbacks - Portions with
Seat Backs

no. 113_01_114

1:20 at A3

drawn: 07/09/09

Studio Weave Ltd

07903 051 976 / 02940 327 080
hello@studioweave.com