

ARUN DISTRICT COUNCIL			
No.	LU	247	b4
SUBSTITUTION			
Received	23-10-11		

Notes
Do not scale from drawing other than for planning purposes
Drawing is not for construction.
Full Site Survey and Site Investigation required to confirm dimensions etc.

Revisions:

05/08/09: Draft Issue
07/09/09: Issued for Planning
21/10/09: Rev A: Re-issued for Planning - Notes Revised
25/10/09: Rev B: Re-issued for Planning - Notes Revised

The Longest Bench
Littlehampton

Bench, Start and Finish

no. 113_01_115

1:20 at A3


drawn: 07/09/09

Studio Weave Ltd

07303 031 976 / 07340 325 080
hello@studioweave.com



Plan and Elevation of A ii *: Start of Bench by East Beach Cafe

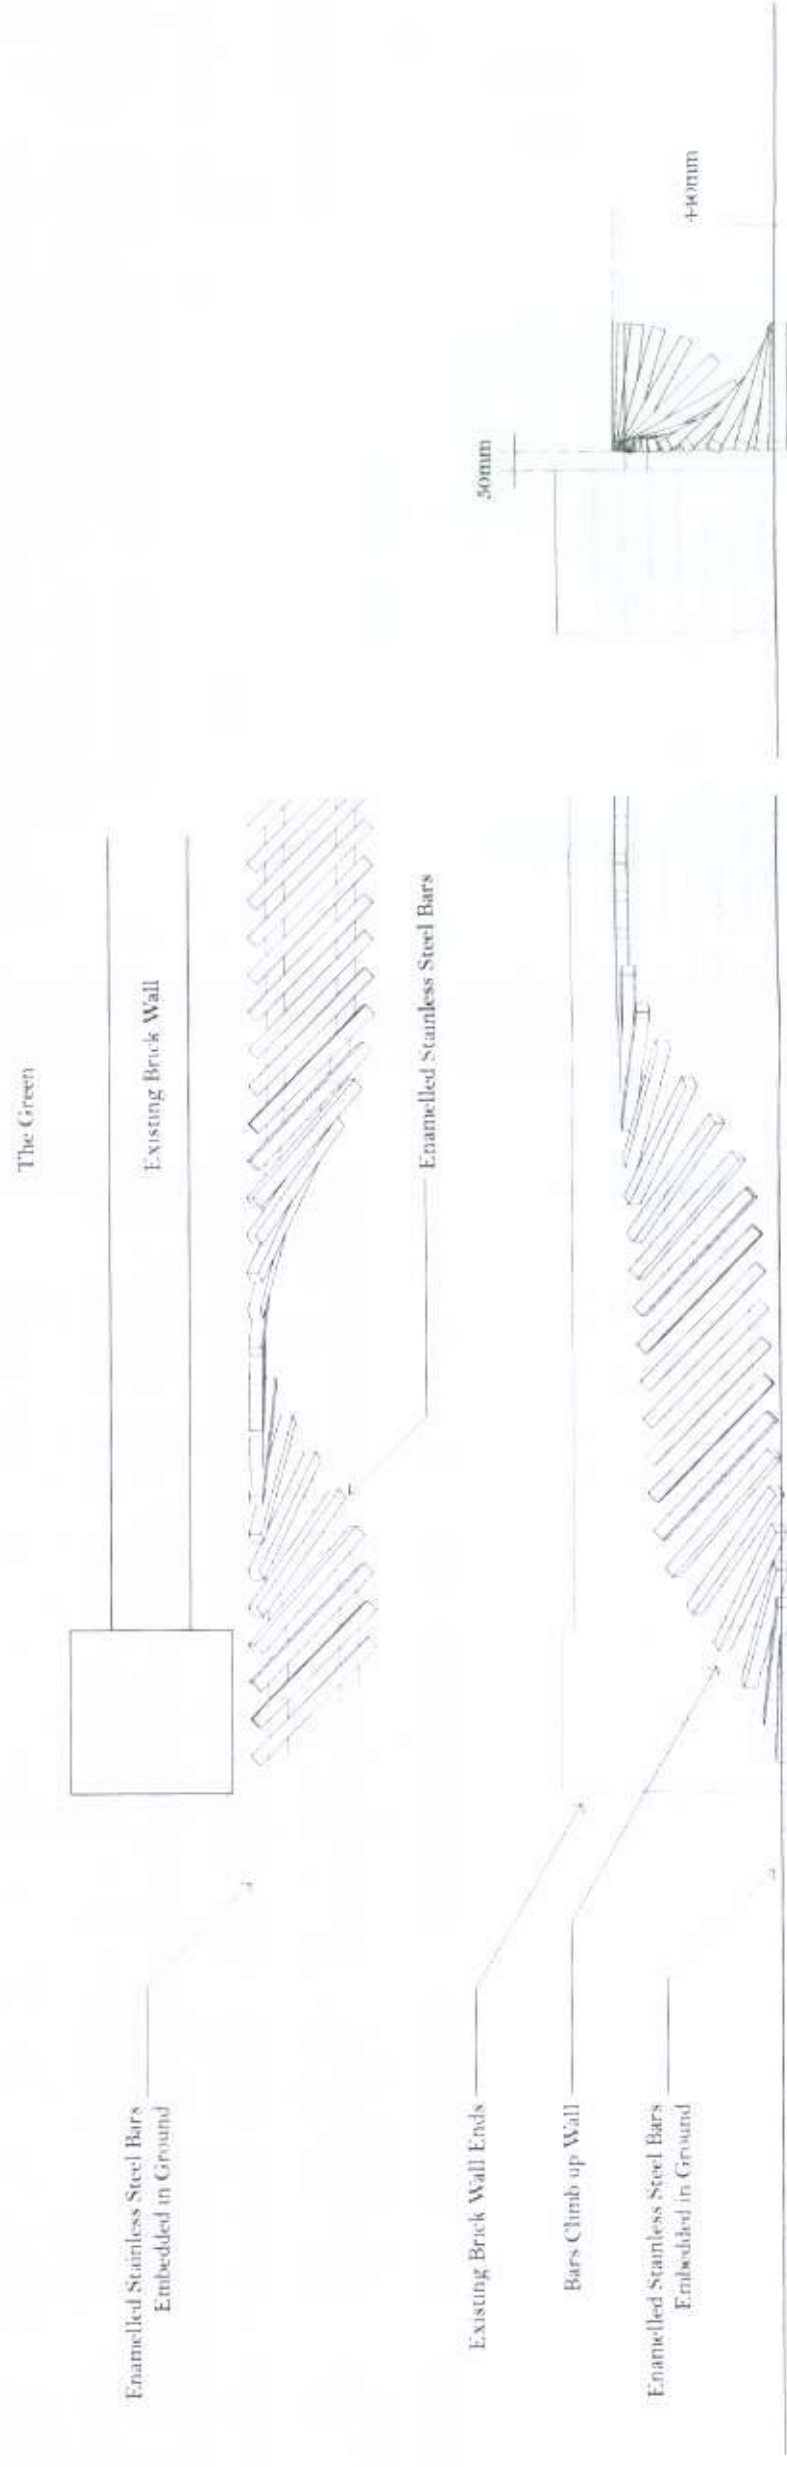

Plan and Elevation of A ii *: Finish of Bench

Section through A ii *: Start of Bench by East Beach Cafe