

|                       |           |
|-----------------------|-----------|
| ARUN DISTRICT COUNCIL |           |
| No.                   | LU 247 09 |
| <b>SUBSTITUTION</b>   |           |
| Received              | 23-10-9   |


Notes  
Do not scale from drawing other than for planning purposes.  
Drawing is not for construction.  
Full Site Survey and Site Investigation required to confirm dimensions etc.

Revisions:  
05/08/09 Draft Issue  
07/09/09 Issued for Planning  
21/10/09 Rev A Re-issued for Planning - Notes Revised  
23/10/09 Rev B Re-issued for Planning - Notes Revised

The Longest Bench  
*Littlehampton*  
Proposed Shelter, Elevations  
no. 113\_03\_101/2  
1:100 at A3  
drawn: 07/09/09

Studio Weave Ltd  
07008 081 976 / 07040 325 080  
hello@studioweave.com

Proposed New Shelter

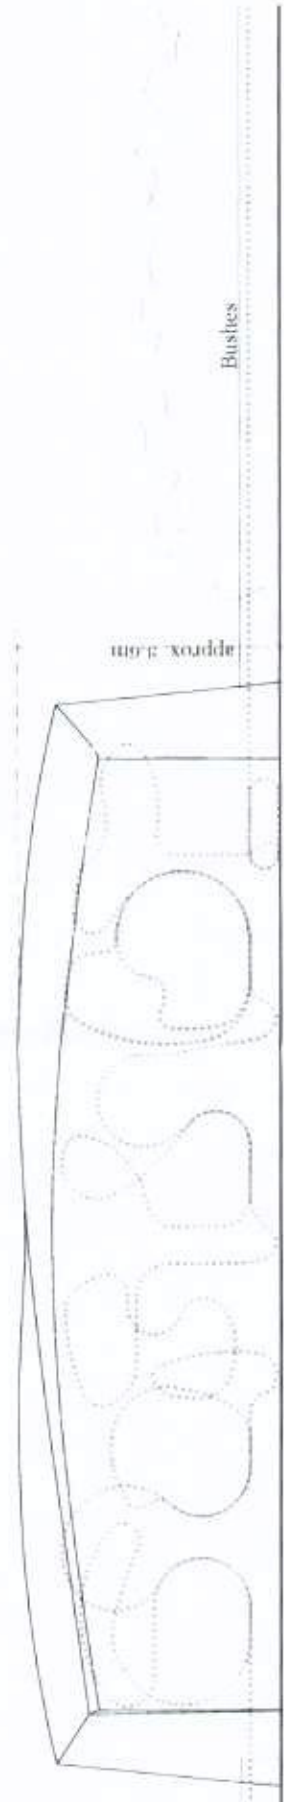

Bushes

Promenade


approx. 19.1m

Existing Brick Wall extended to meet new shelter

Existing Brick Wall extended to meet new shelter

Bronze Coloured Copper Alloy Cladding  
Steel structure to Engineer's Specification

approx. 4.6m

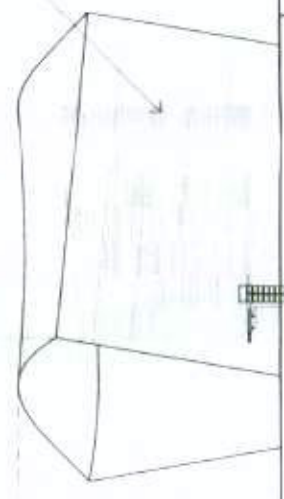

to Town

to the Sea

Promenade

Proposed New Shelter

The Green

Beach