


ARUN DISTRICT COUNCIL			
No.	LU	247	09
SUBSTITUTION			
Received	23-10-9		

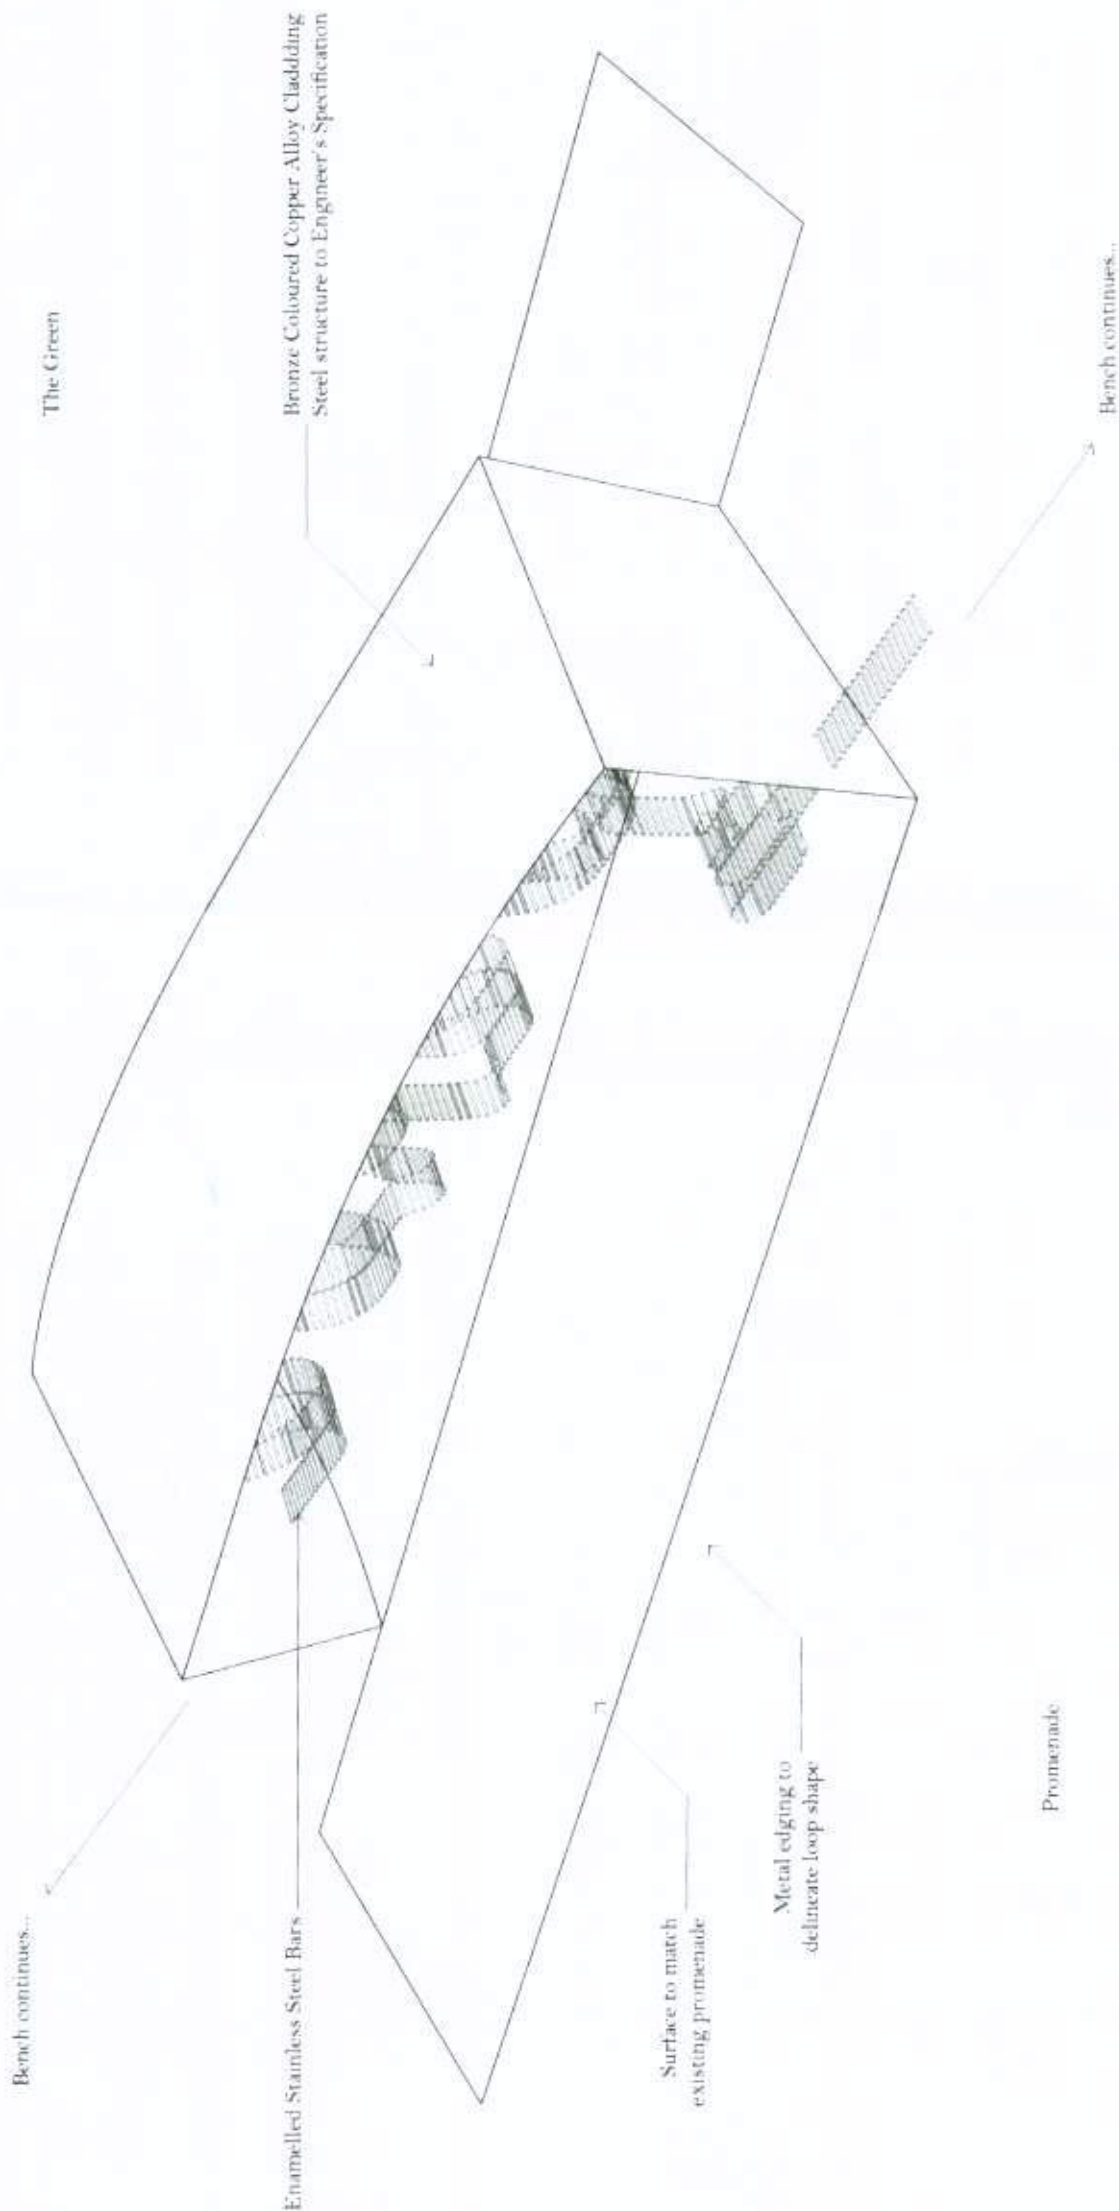

Notes

Do not scale from drawing other than for planning purposes

Drawing is not for construction

Full Site Survey and Site Investigation required to confirm dimensions etc.

Revisions

05/06/09 Draft Issue
07/09/09 Issued for Planning
21/10/09 Rev A Re-issued for Planning - Notes Revised
23/10/09 Rev B Re-issued for Planning - Notes Revised

The Longest Bench
Littlehampton

Proposed Shelter,
3D View

no. 113_04_102

not to scale

drawn: 07/09/09

Studio Weave Ltd

075603 084 976 / 07540 325 080
hello@studioweave.com