


ARUN DISTRICT COUNCIL			
No.	111	247	09
SUBSTITUTION			
Received	13-10-9		

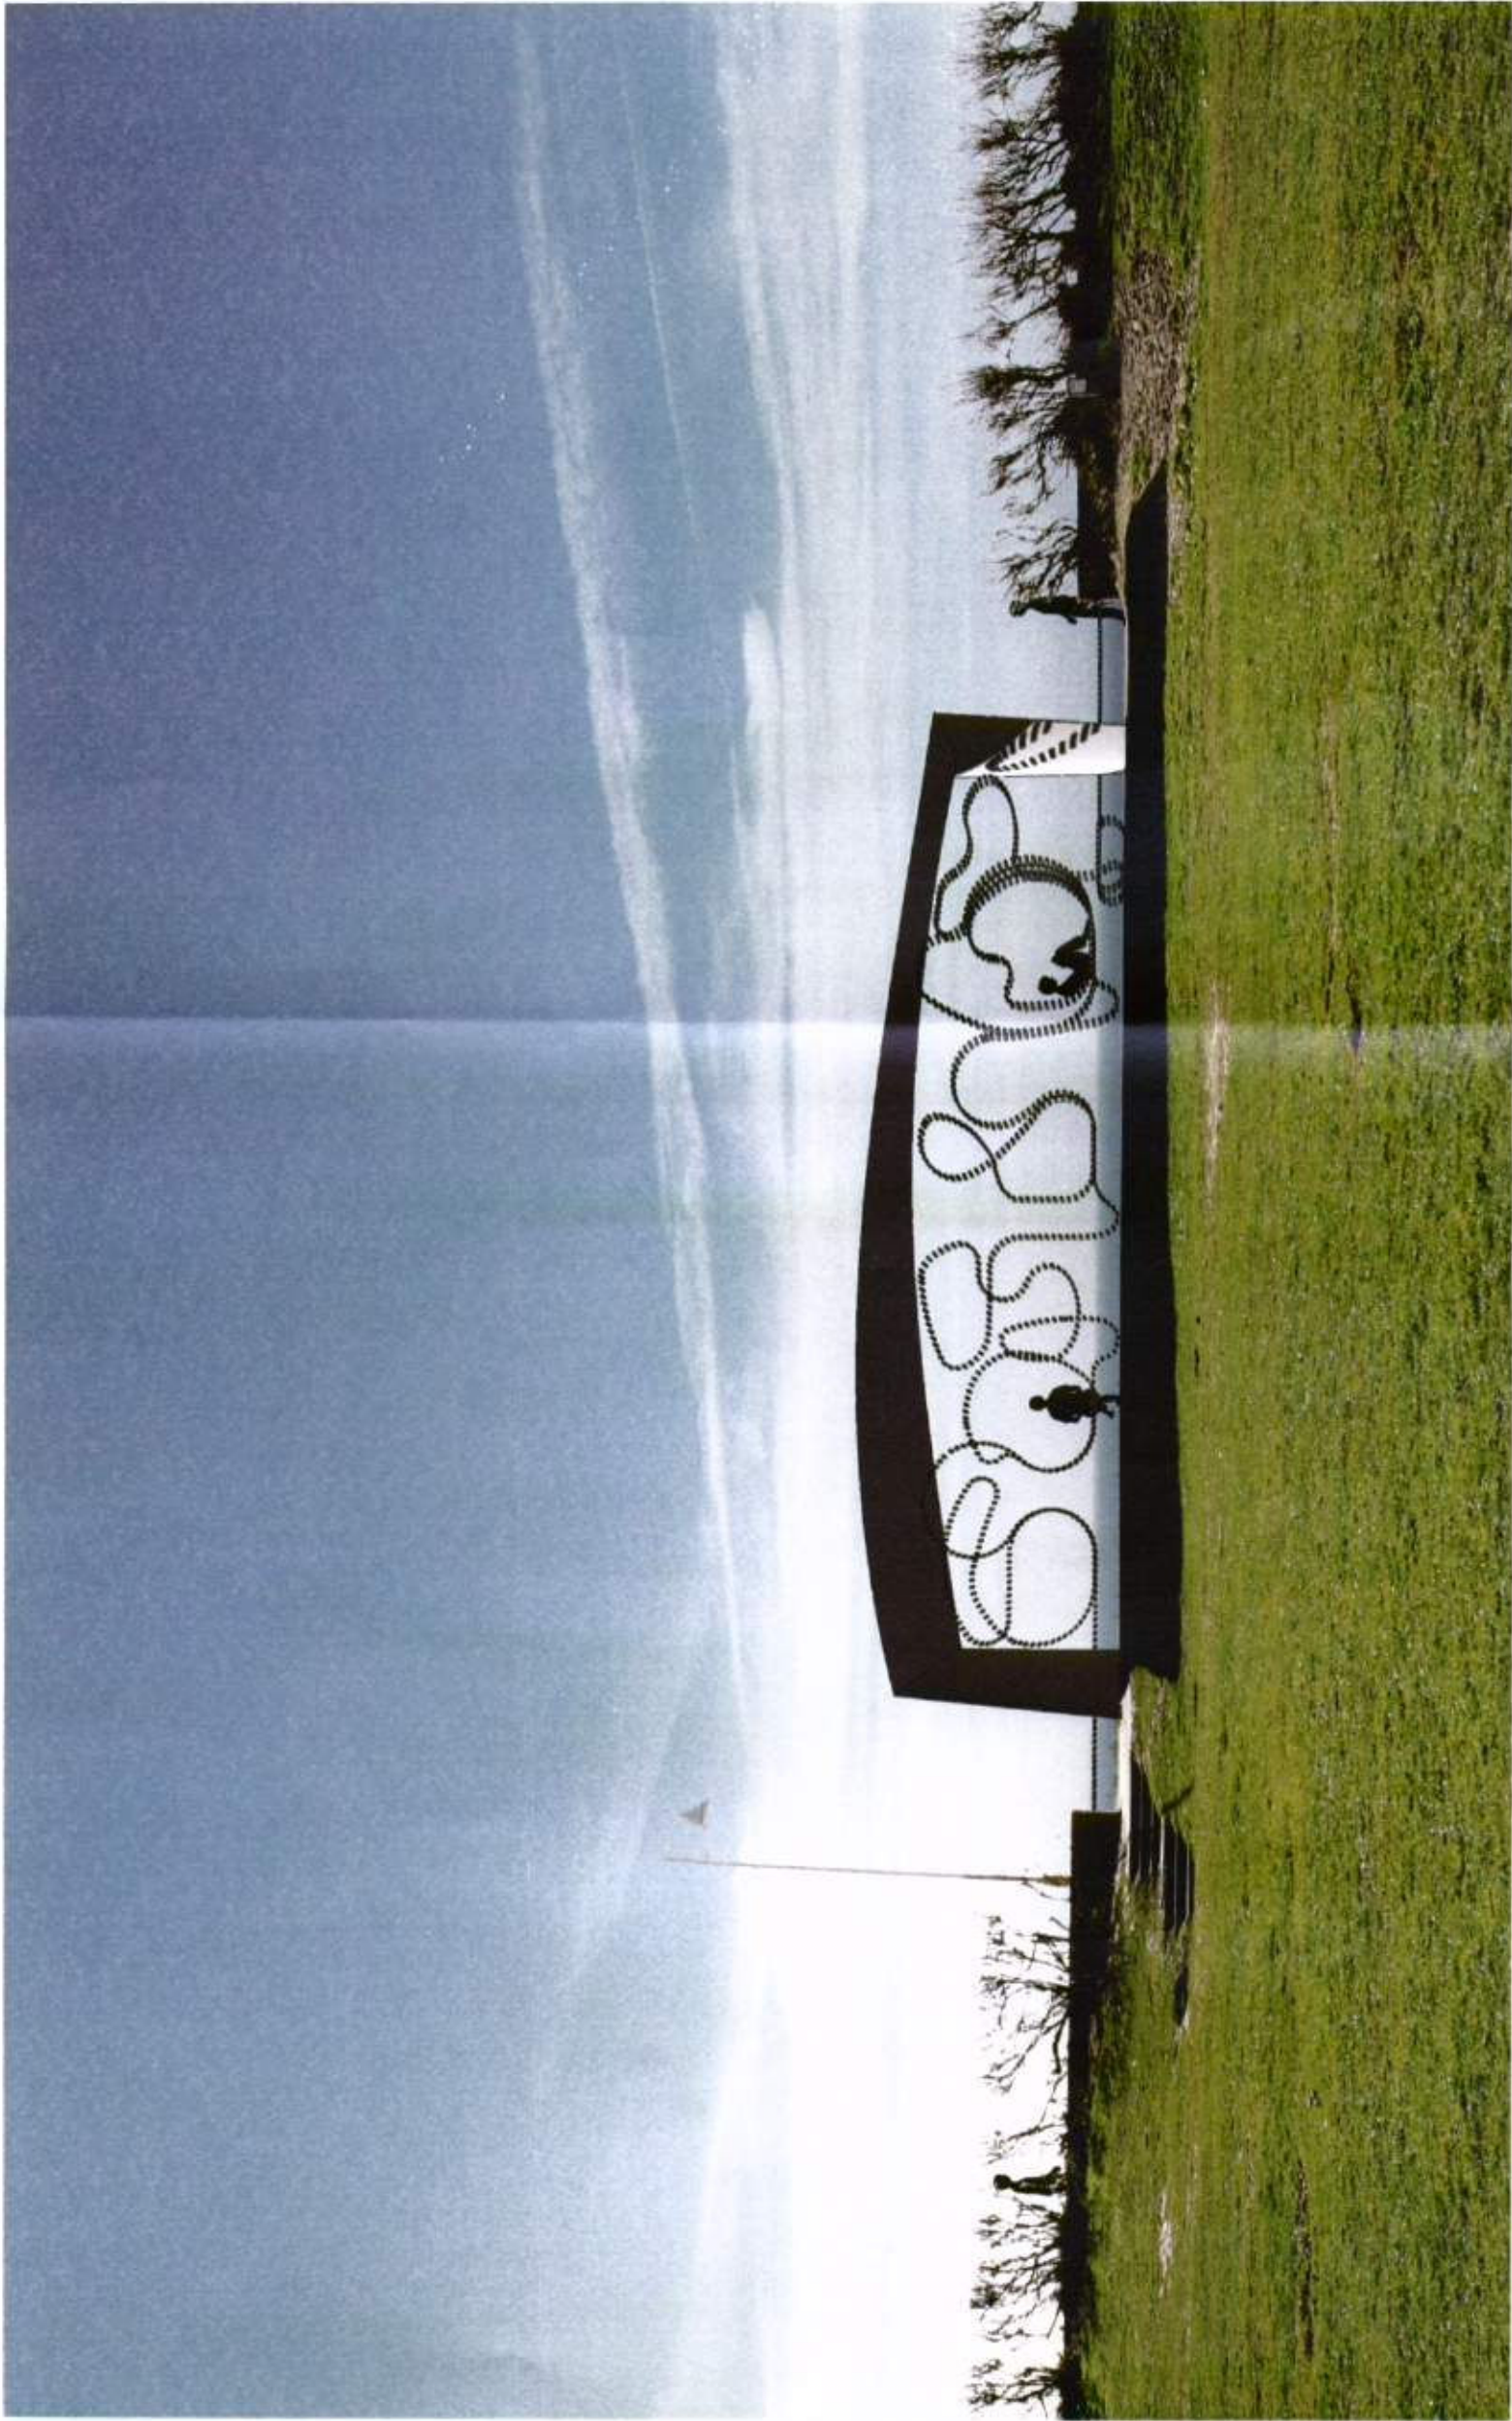

Notes:
Do not scale from drawing other than for planning purposes.
Drawing is not for construction.
Full Site Survey and Site Investigation required to confirm dimensions etc.

Revisions:
07/09/09: Issued for Planning
21/10/09: Rev A: Re-issued for Planning - Notes Revised
25/10/09: Rev B: Re-issued for Planning - Notes Revised

The Longest Bench
Littlehampton
View of Proposed Shelter
no. 113_04_101
not to scale
drawn: 07/09/09

Studio Weave Ltd
07908 031 976 / 07940 925 080
hello@studioweave.com