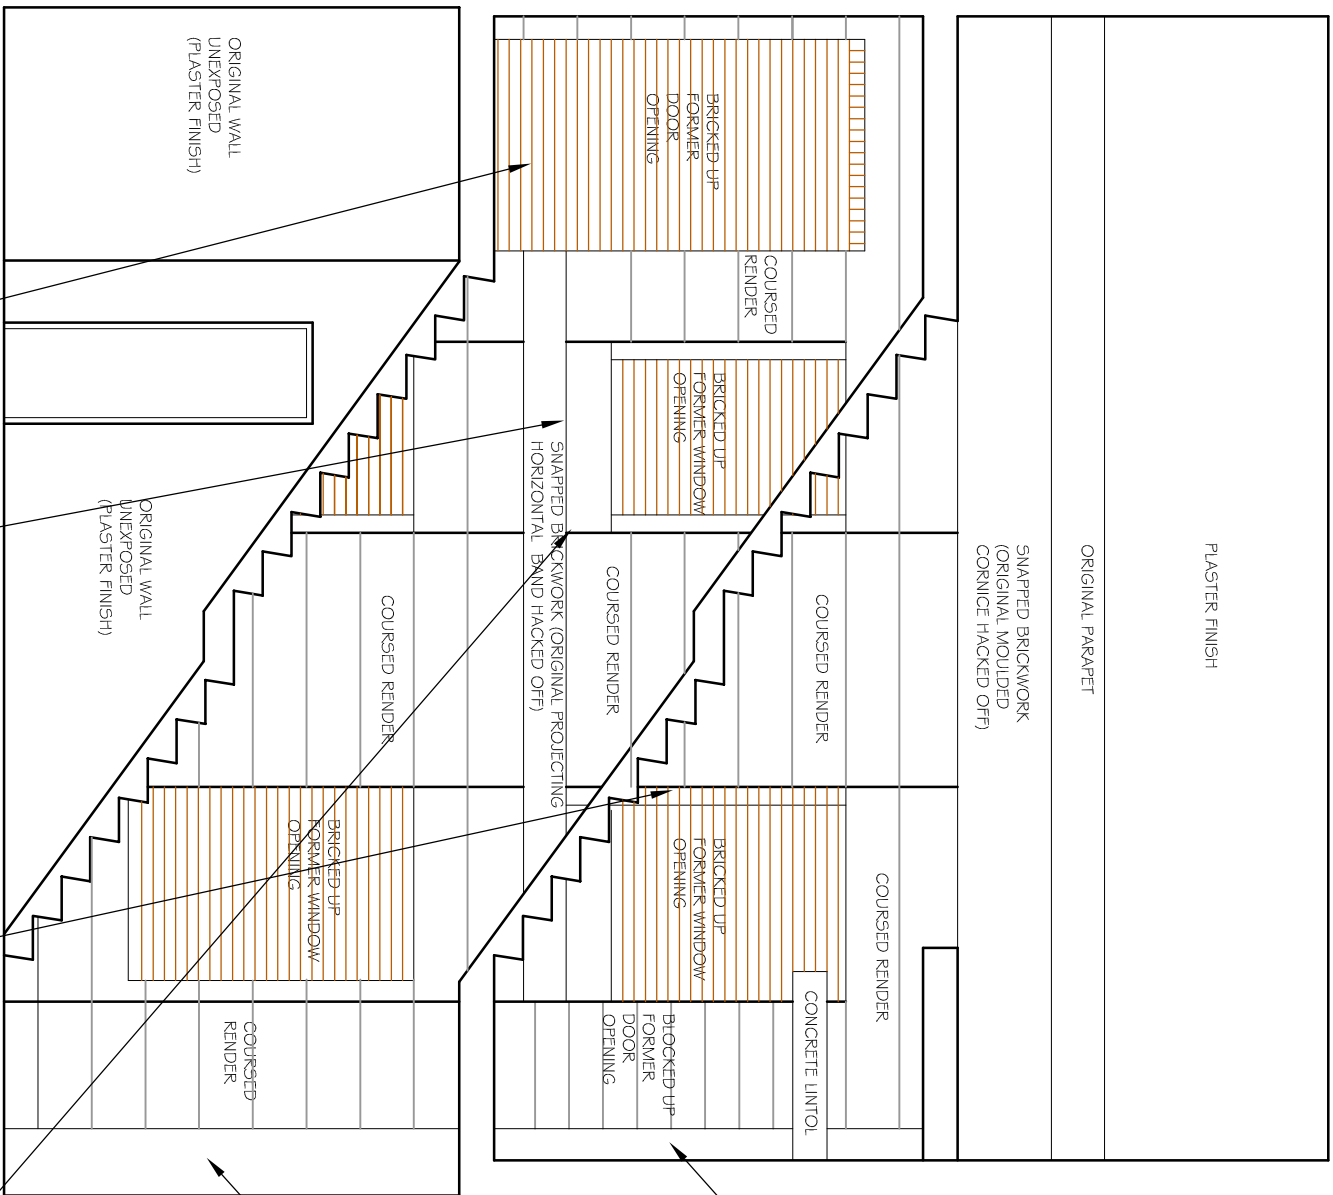


NOTES

WRITTEN DIMENSIONS TO BE TAKEN IN PREFERENCE TO SCALE. AND ARE TO BE CHECKED ON SITE PRIOR TO COMMENCING WORK. THIS DRAWING IS TO BE READ IN CONJUNCTION WITH ALL OTHER DOCUMENTS RELATING TO THIS PROJECT.

ANY DISCREPANCIES ARE TO BE REFERRED IMMEDIATELY TO THE PROJECT DESIGNER.

THIS DRAWING IS COPYRIGHT, AND SHOULD NOT BE USED OR REPRODUCED WITHOUT PERMISSION.

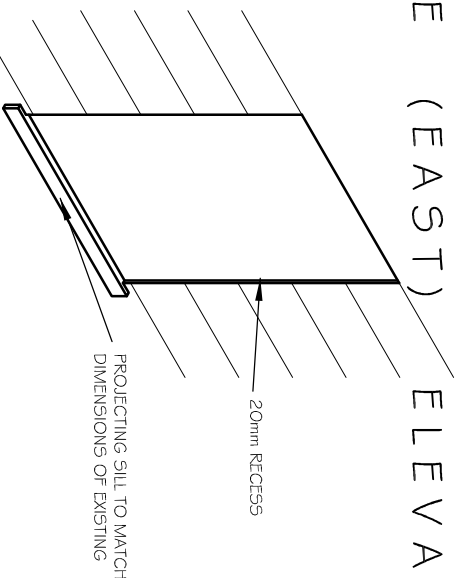
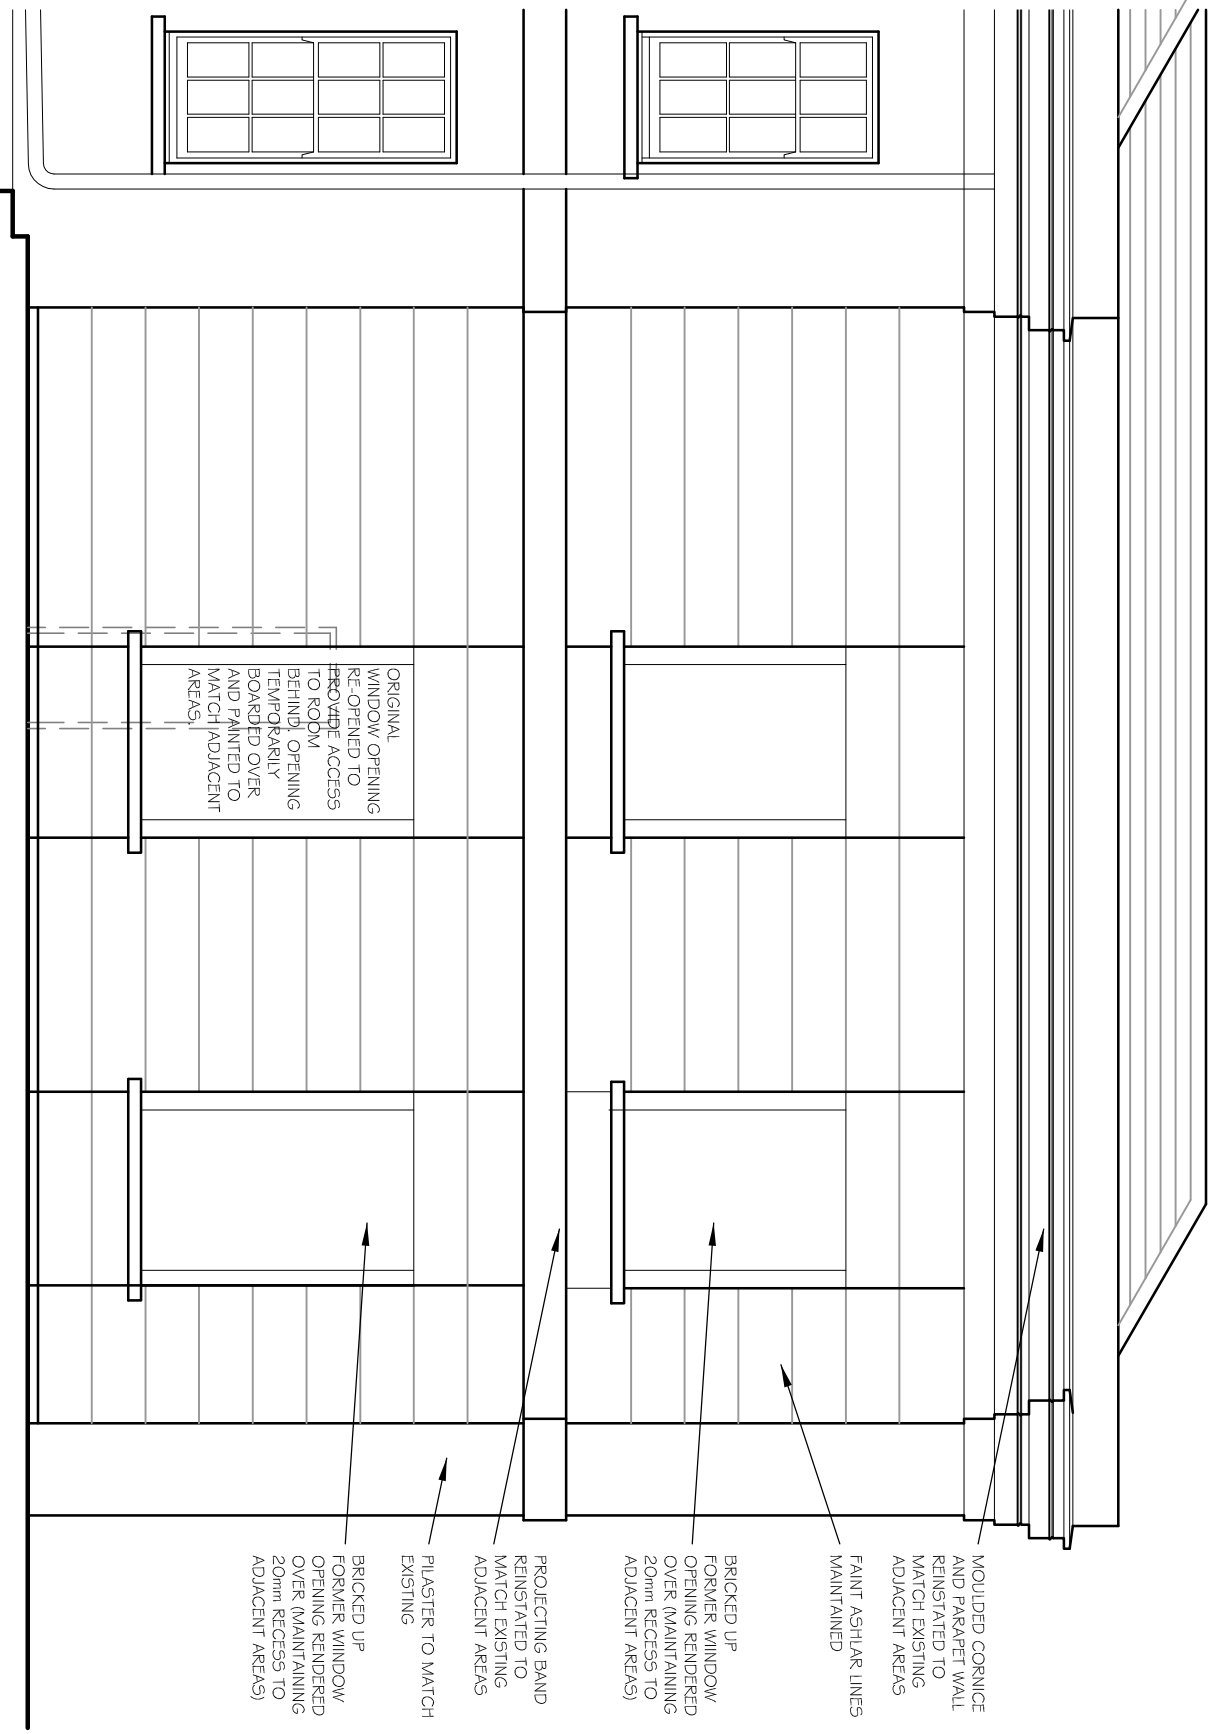
IT IS THE CONTRACTOR'S RESPONSIBILITY TO ENSURE COMPLIANCE WITH THE BUILDING REGULATIONS.

REV	DESCRIPTION

DATE _____

CLIENT
ARUN DISTRICT COUNCIL

SCALE **DRAWN BY**
1:50 @A3 PLB

DATE
JUL 13

PROPOSED SIDE (EAST) ELEVATION

ISOMETRIC VIEW OF
TYPICAL BLIND WINDOW
PROJECT
FORMER ADC HOUSING OFFICES
CHURCH STREET
LITTLEHAMPTON
WEST SUSSEX
DWG NO 281/14
PHIL BROW
(ARCHITECTURAL SERVICE)
10 MAY 1977

(ARCHITECTURAL SERVICES) LTD

PHIL BROWN

DWG NO 281/14

REV.

10 MANTLING ROAD
LITTLEHAMPTON
WEST SUSSEX
BN17 7DG
TEL 01903 715177