



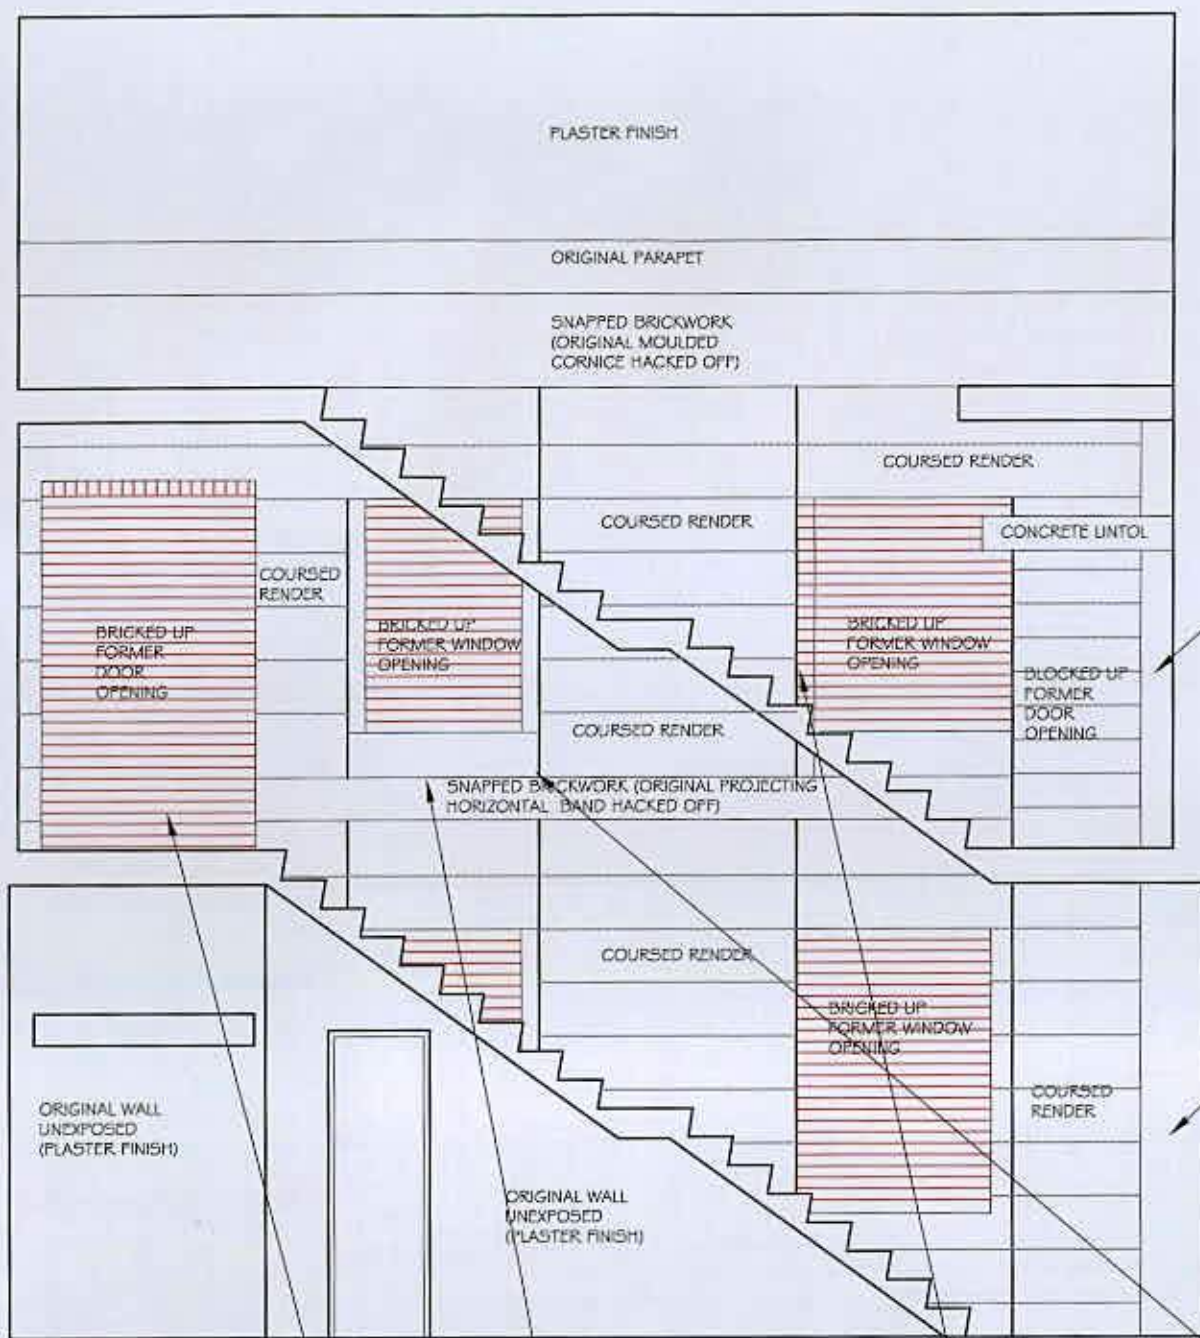

EXISTING INTERNAL ELEVATION

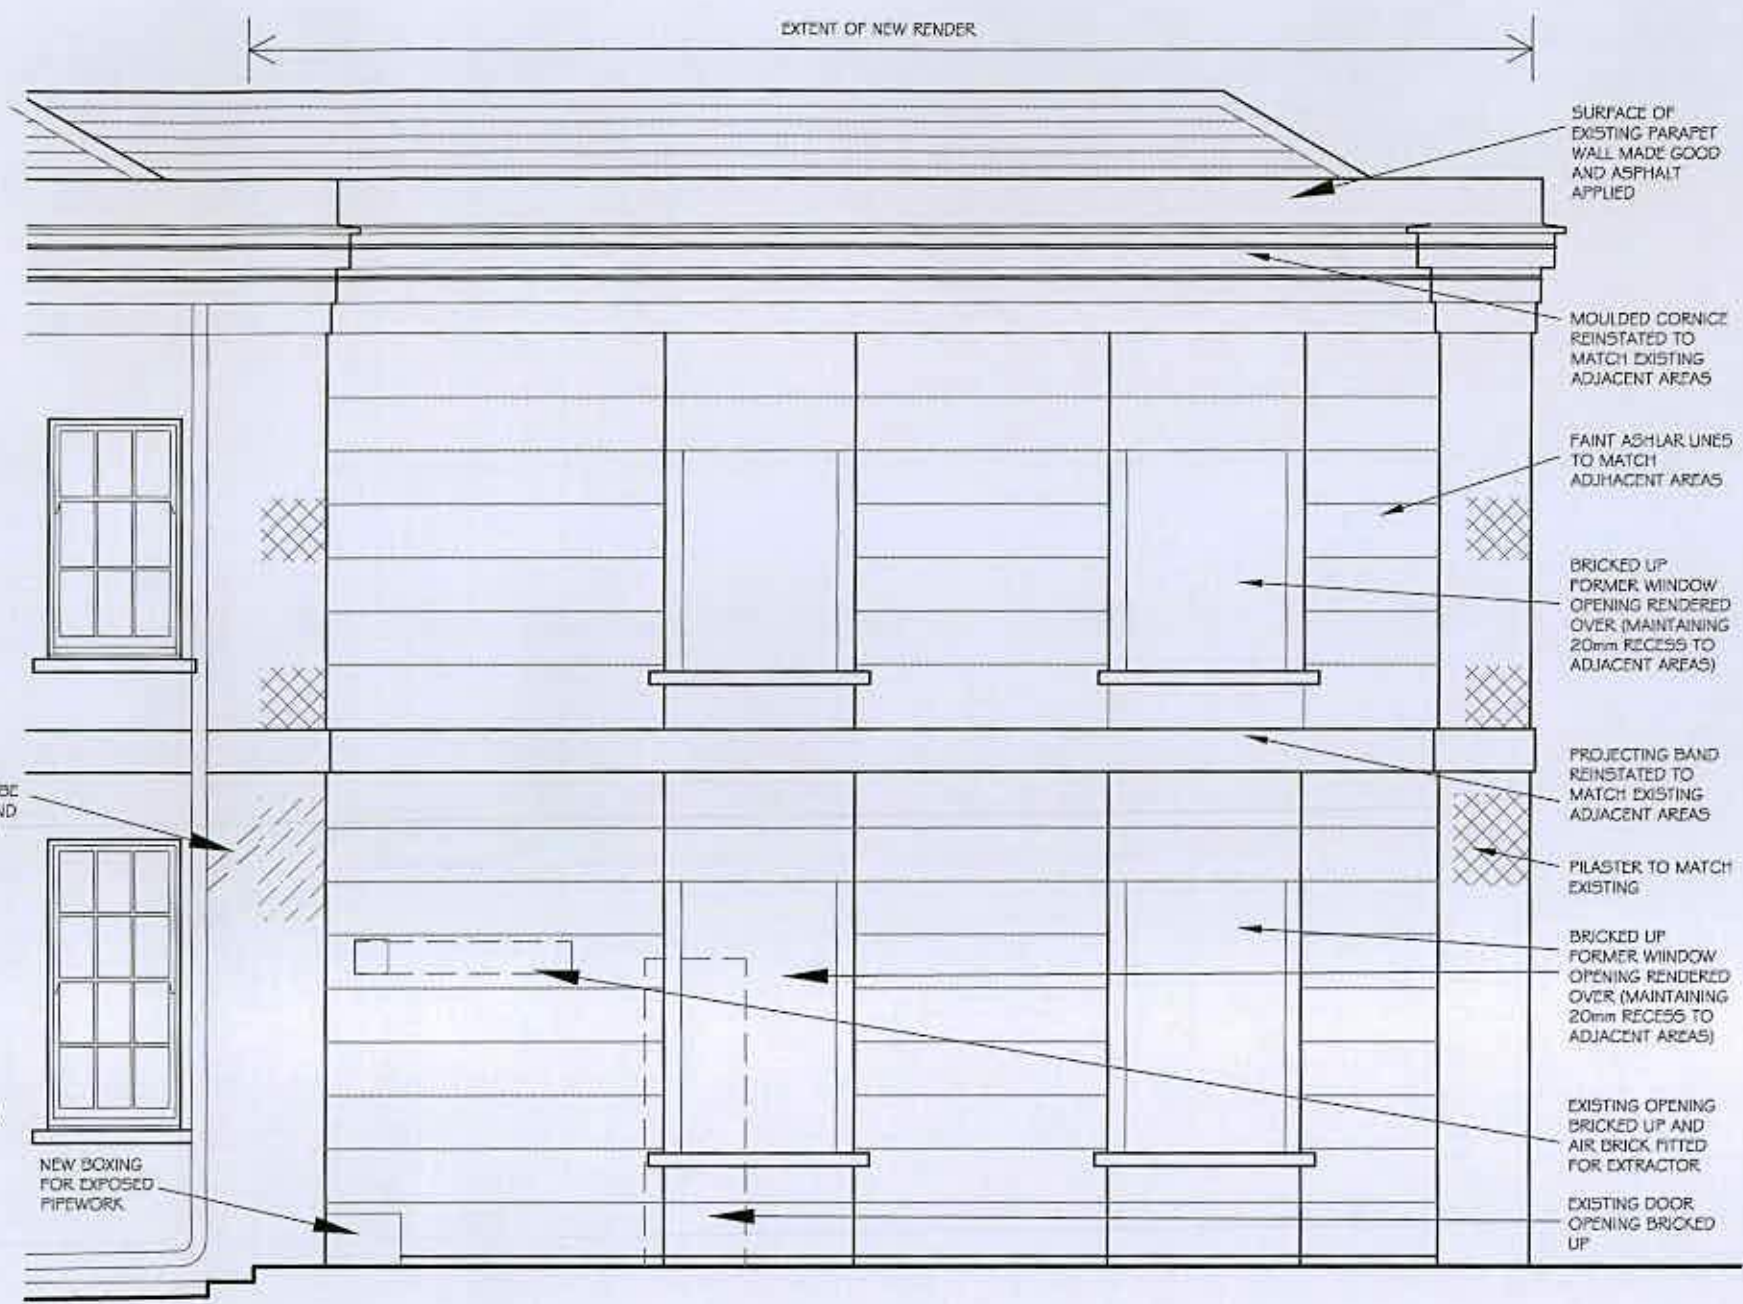

PROPOSED SIDE (EAST) ELEVATION



PHOTOGRAPH A
BRICKED UP DOOR OPENING



PHOTOGRAPH B
BRICKED UP WINDOW OPENING AND RENDER SURROUND



PHOTOGRAPH C
GENERAL VIEW AT GROUND FLOOR LEVEL



PHOTOGRAPH D
GENERAL VIEW AT FIRST FLOOR LEVEL



NOTES
WRITTEN DIMENSIONS TO BE TAKEN IN PREFERENCE TO SCALE, AND ARE TO BE CHECKED ON SITE PRIOR TO COMMENCING WORK. THIS DRAWING IS TO BE READ IN CONJUNCTION WITH ALL OTHER DOCUMENTS RELATING TO THIS PROJECT. ANY DISCREPANCIES ARE TO BE REFERRED IMMEDIATELY TO THE PROJECT DESIGNER. THIS DRAWING IS COPYRIGHT, AND SHOULD NOT BE USED OR REPRODUCED WITHOUT PERMISSION. IT IS THE CONTRACTOR'S RESPONSIBILITY TO ENSURE COMPLIANCE WITH THE BUILDING REGULATIONS.



06.09.13
DATE

CLIENT
ARUN DISTRICT COUNCIL
SCALE
1:50 @A3

DRAWN BY
PLB

DATE
JUL 13

DRAWING TITLE
PROPOSED SIDE ELEVATION -
DETAIL OF NEW RENDER / BLIND
WINDOWS

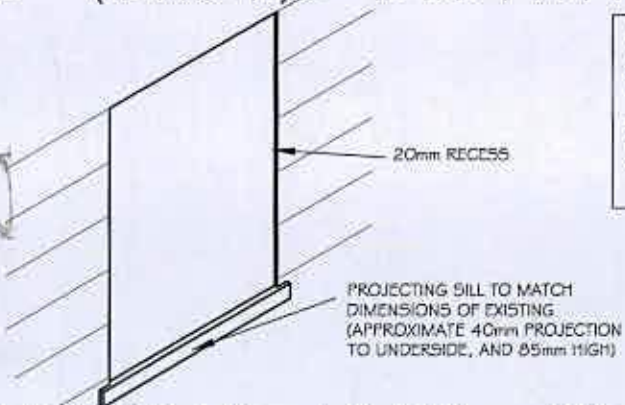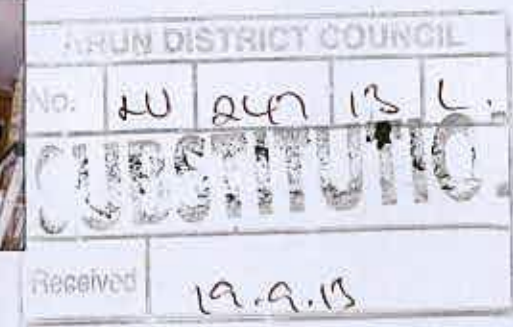

ISOMETRIC VIEW OF
TYPICAL BLIND WINDOW

PROJECT
FORMER ADC HOUSING OFFICES
CHURCH STREET
LITTLEHAMPTON
WEST SUSSEX

DWG NO 281/14
REV. A
PHIL BROWN
(ARCHITECTURAL SERVICES) LTD
10 MANTLING ROAD
LITTLEHAMPTON
WEST SUSSEX
BN17 7DG
TEL 01903 715177