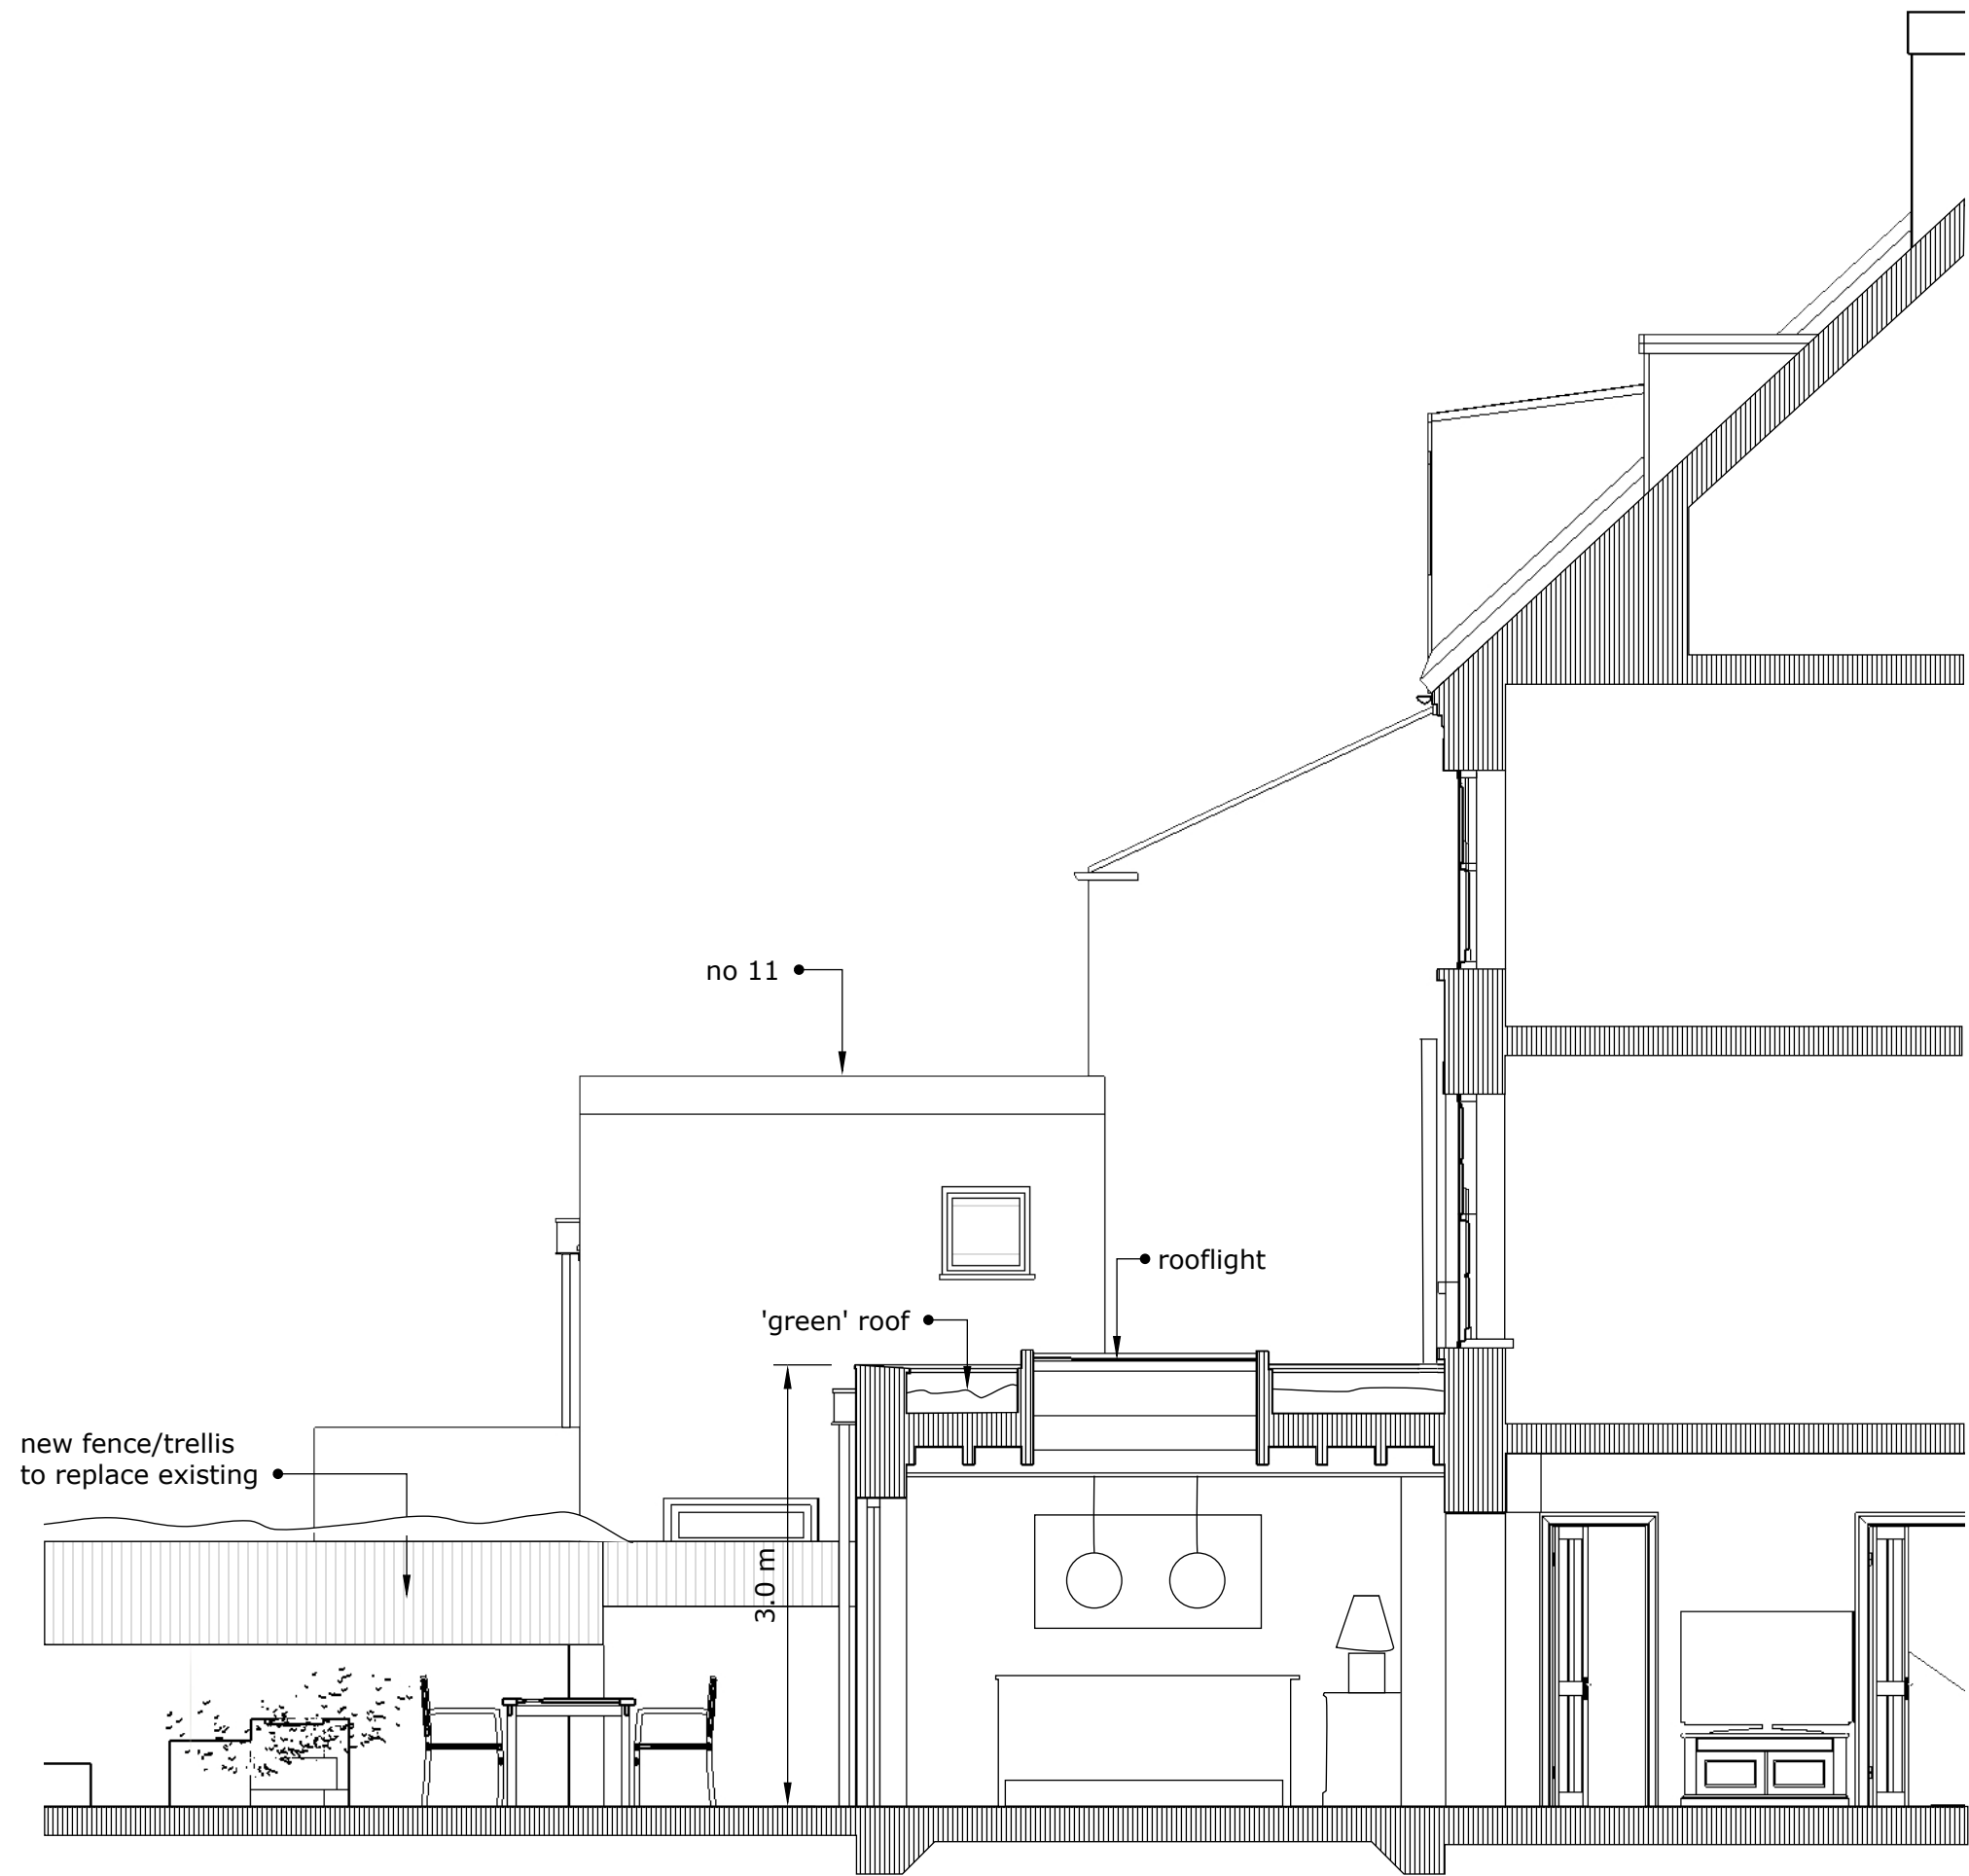


PROPOSALS TO EXTEND MELLOW HOUSE 13 NORFOLK ROAD LITTLEHAMPTON BN175PW

doug dadswell architecture

email : dadswell260@btinternet.com

mobile : 07906 117849

LONG SECTION

Drg no

2018/MEL/05

Aug 2018

Scale 1:50@A3