


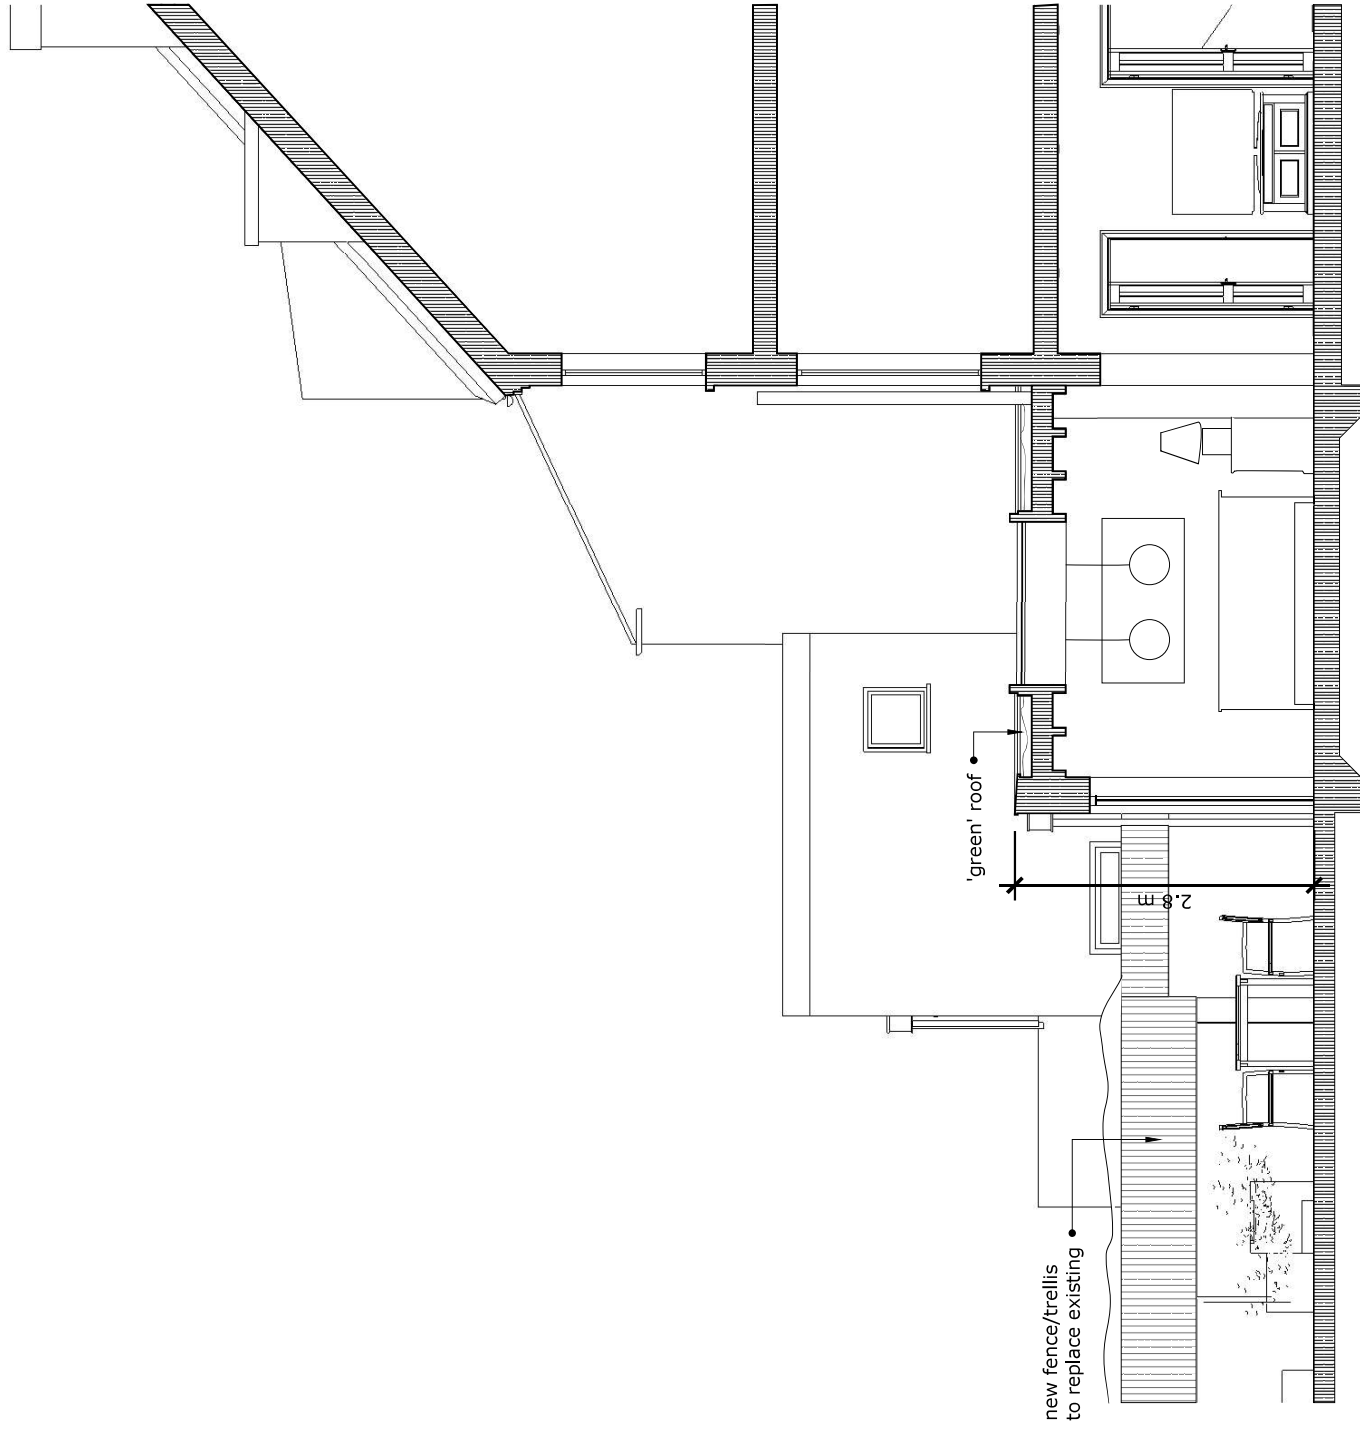

PROPOSALS TO EXTEND MELLOW HOUSE 13 NORFOLK ROAD LITTLEHAMPTON BN17 5PW

doug dadswell architecture

email : dadswell260@btinternet.com

mobile : 07906 117849 LONG SECTION Drg no 2018/MEL/05A Aug 2018 Scale 1:50@A3