


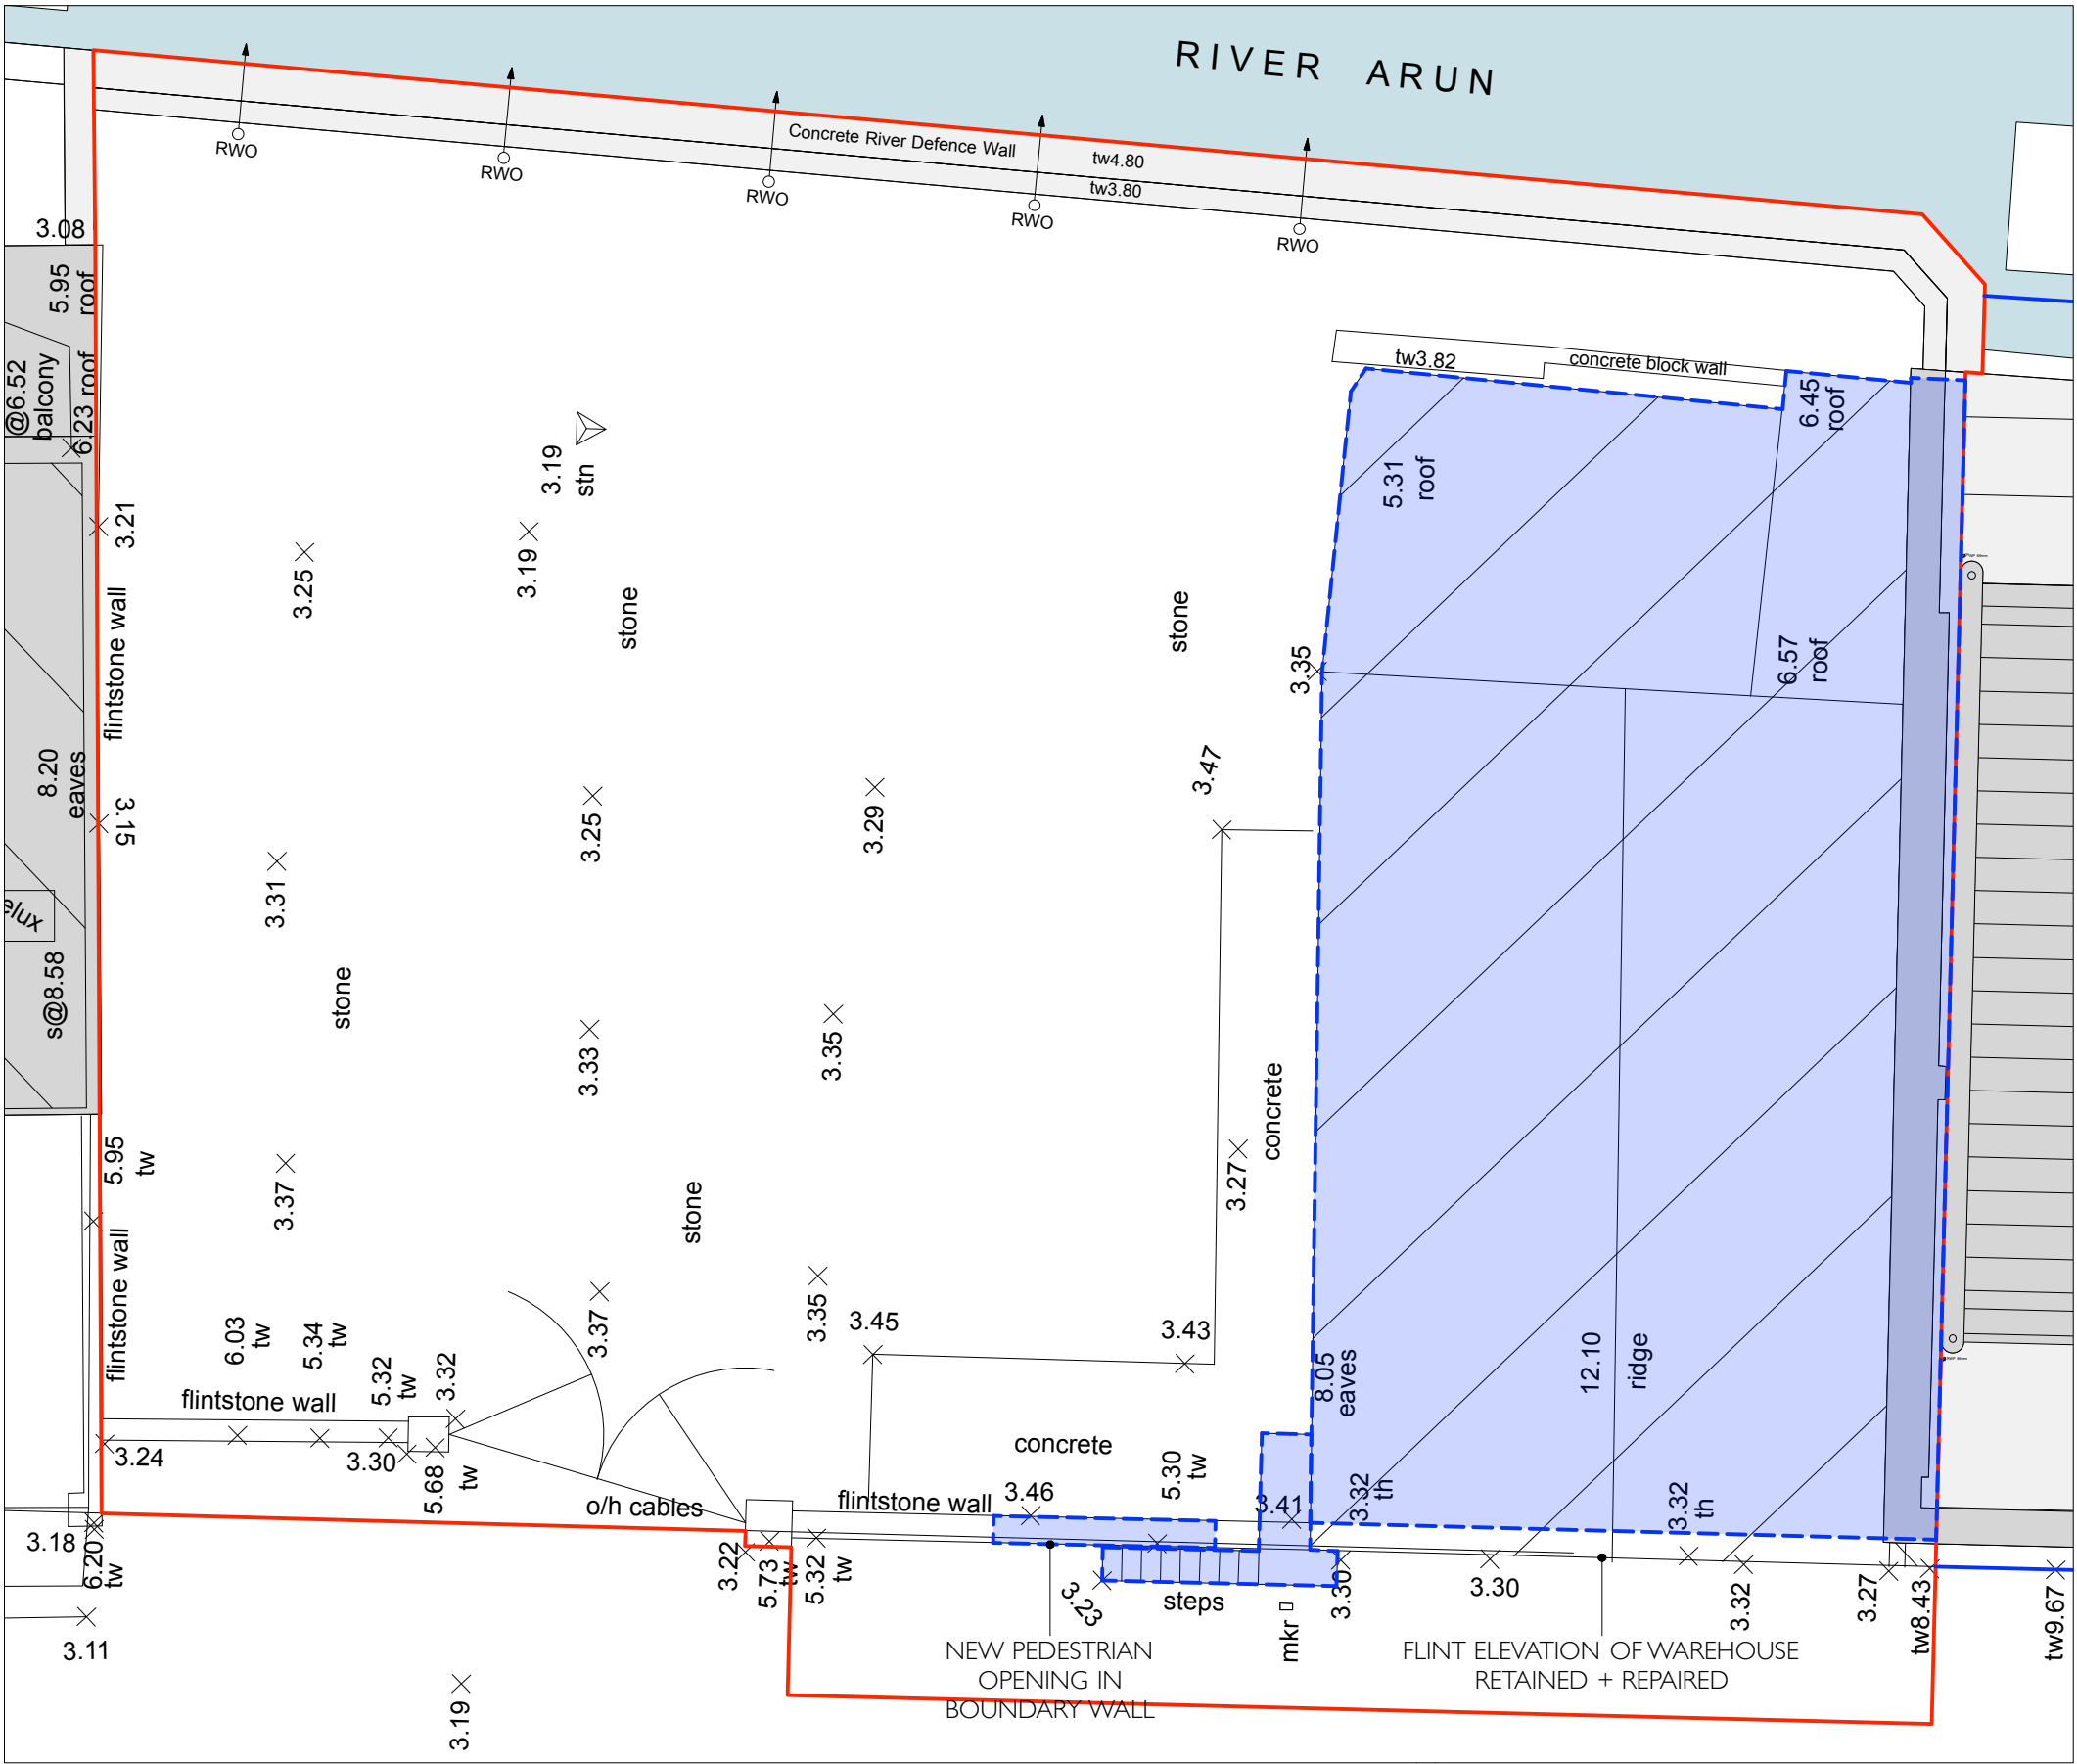

1908-P-160-I PLAN OF STRUCTURES TO BE REMOVED

STATUS: PLANNING

SCALE: 1:100 @ A3

DATE: SEPTEMBER 2020

DRAWING NO: 1908\_P\_160

TITLE: PROPOSED DEMOLITION PLAN

PROJECT: **57 RIVER ROAD, LITTLEHAMPTON**

T: +44 (0) 1590 626465  
www.johnpardeyarchitects.com

ARUN DISTRICT COUNCIL LU/247/20/PL  
© john pardey architects