



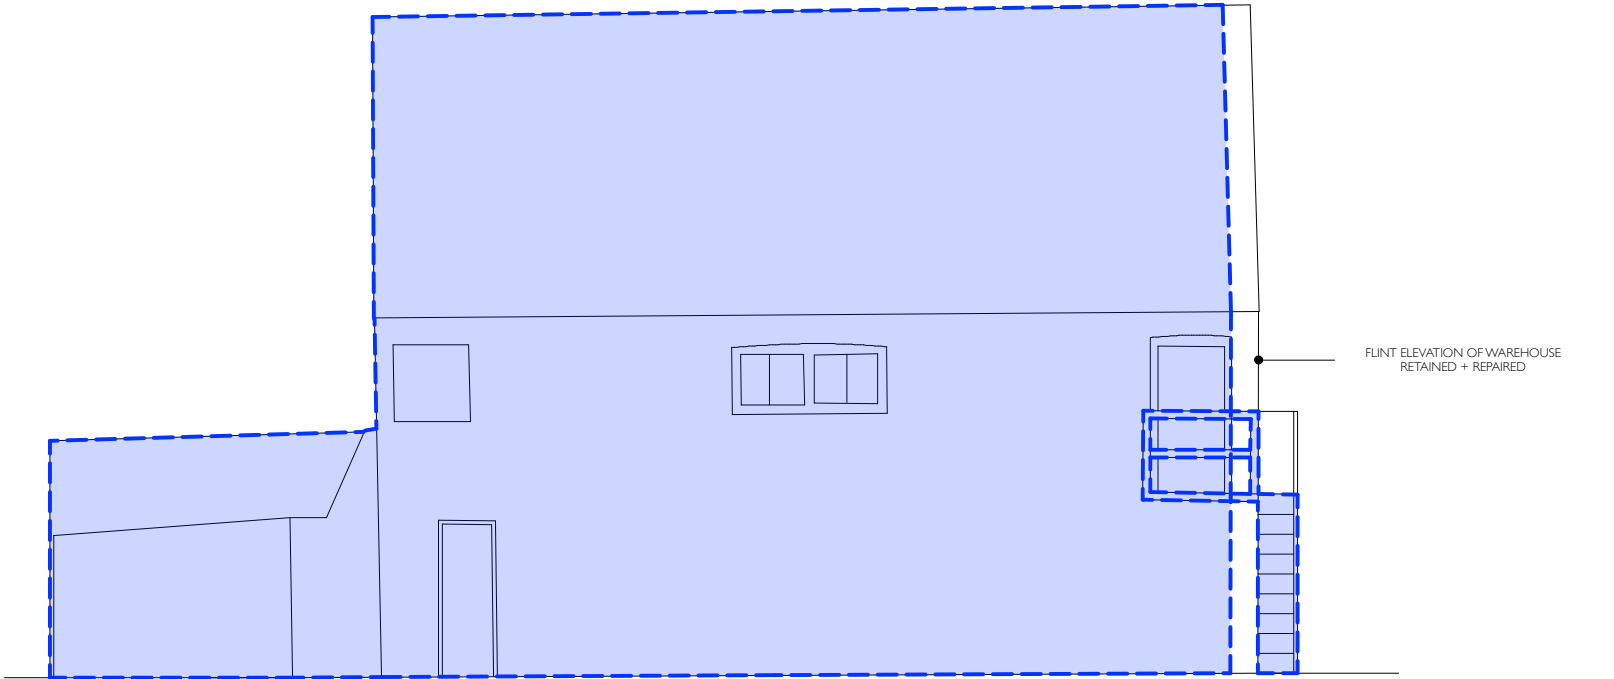

1908-P-161-2 SOUTH WEST ELEVATION WITH STRUCTURES TO BE REMOVED

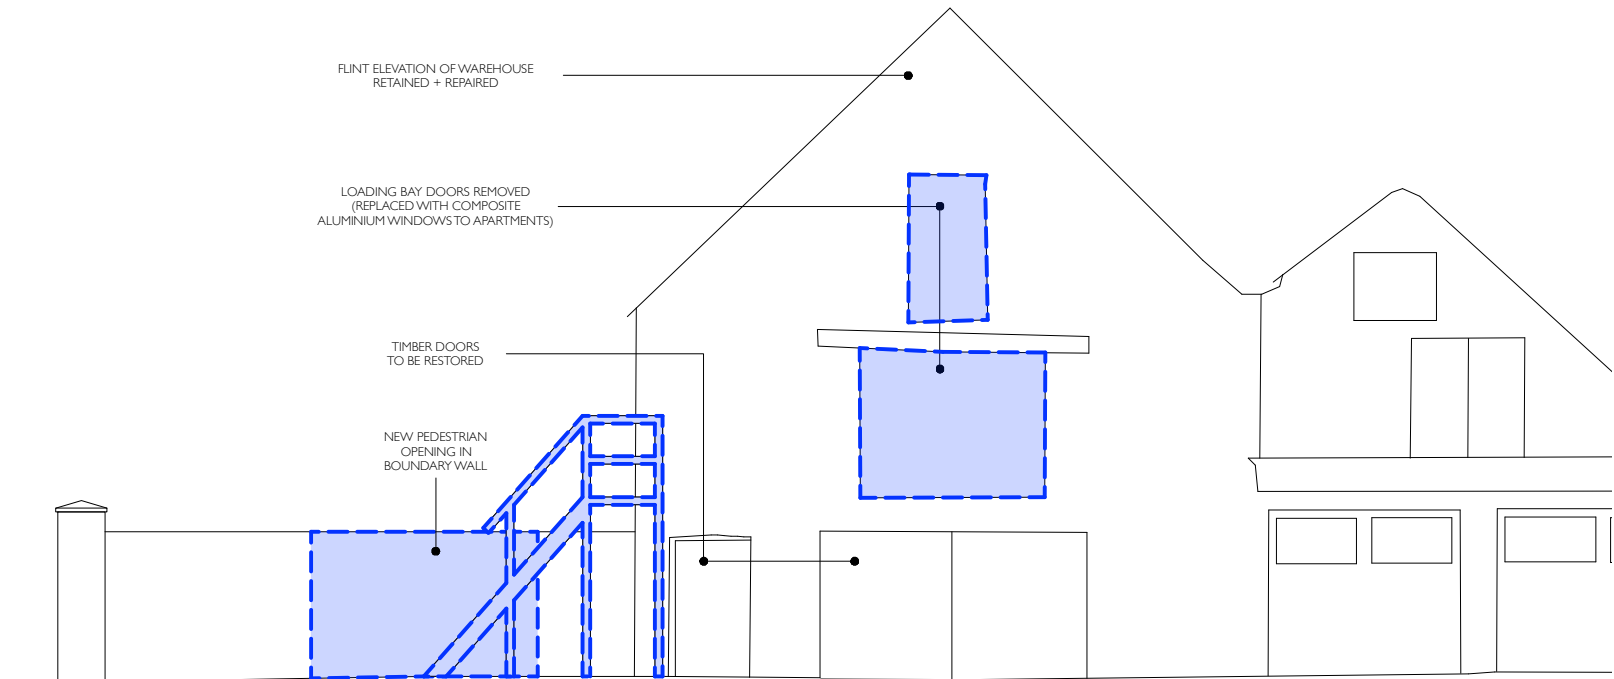

1908-P-161-1 NORTH EAST ELEVATION WITH STRUCTURES TO BE REMOVED