



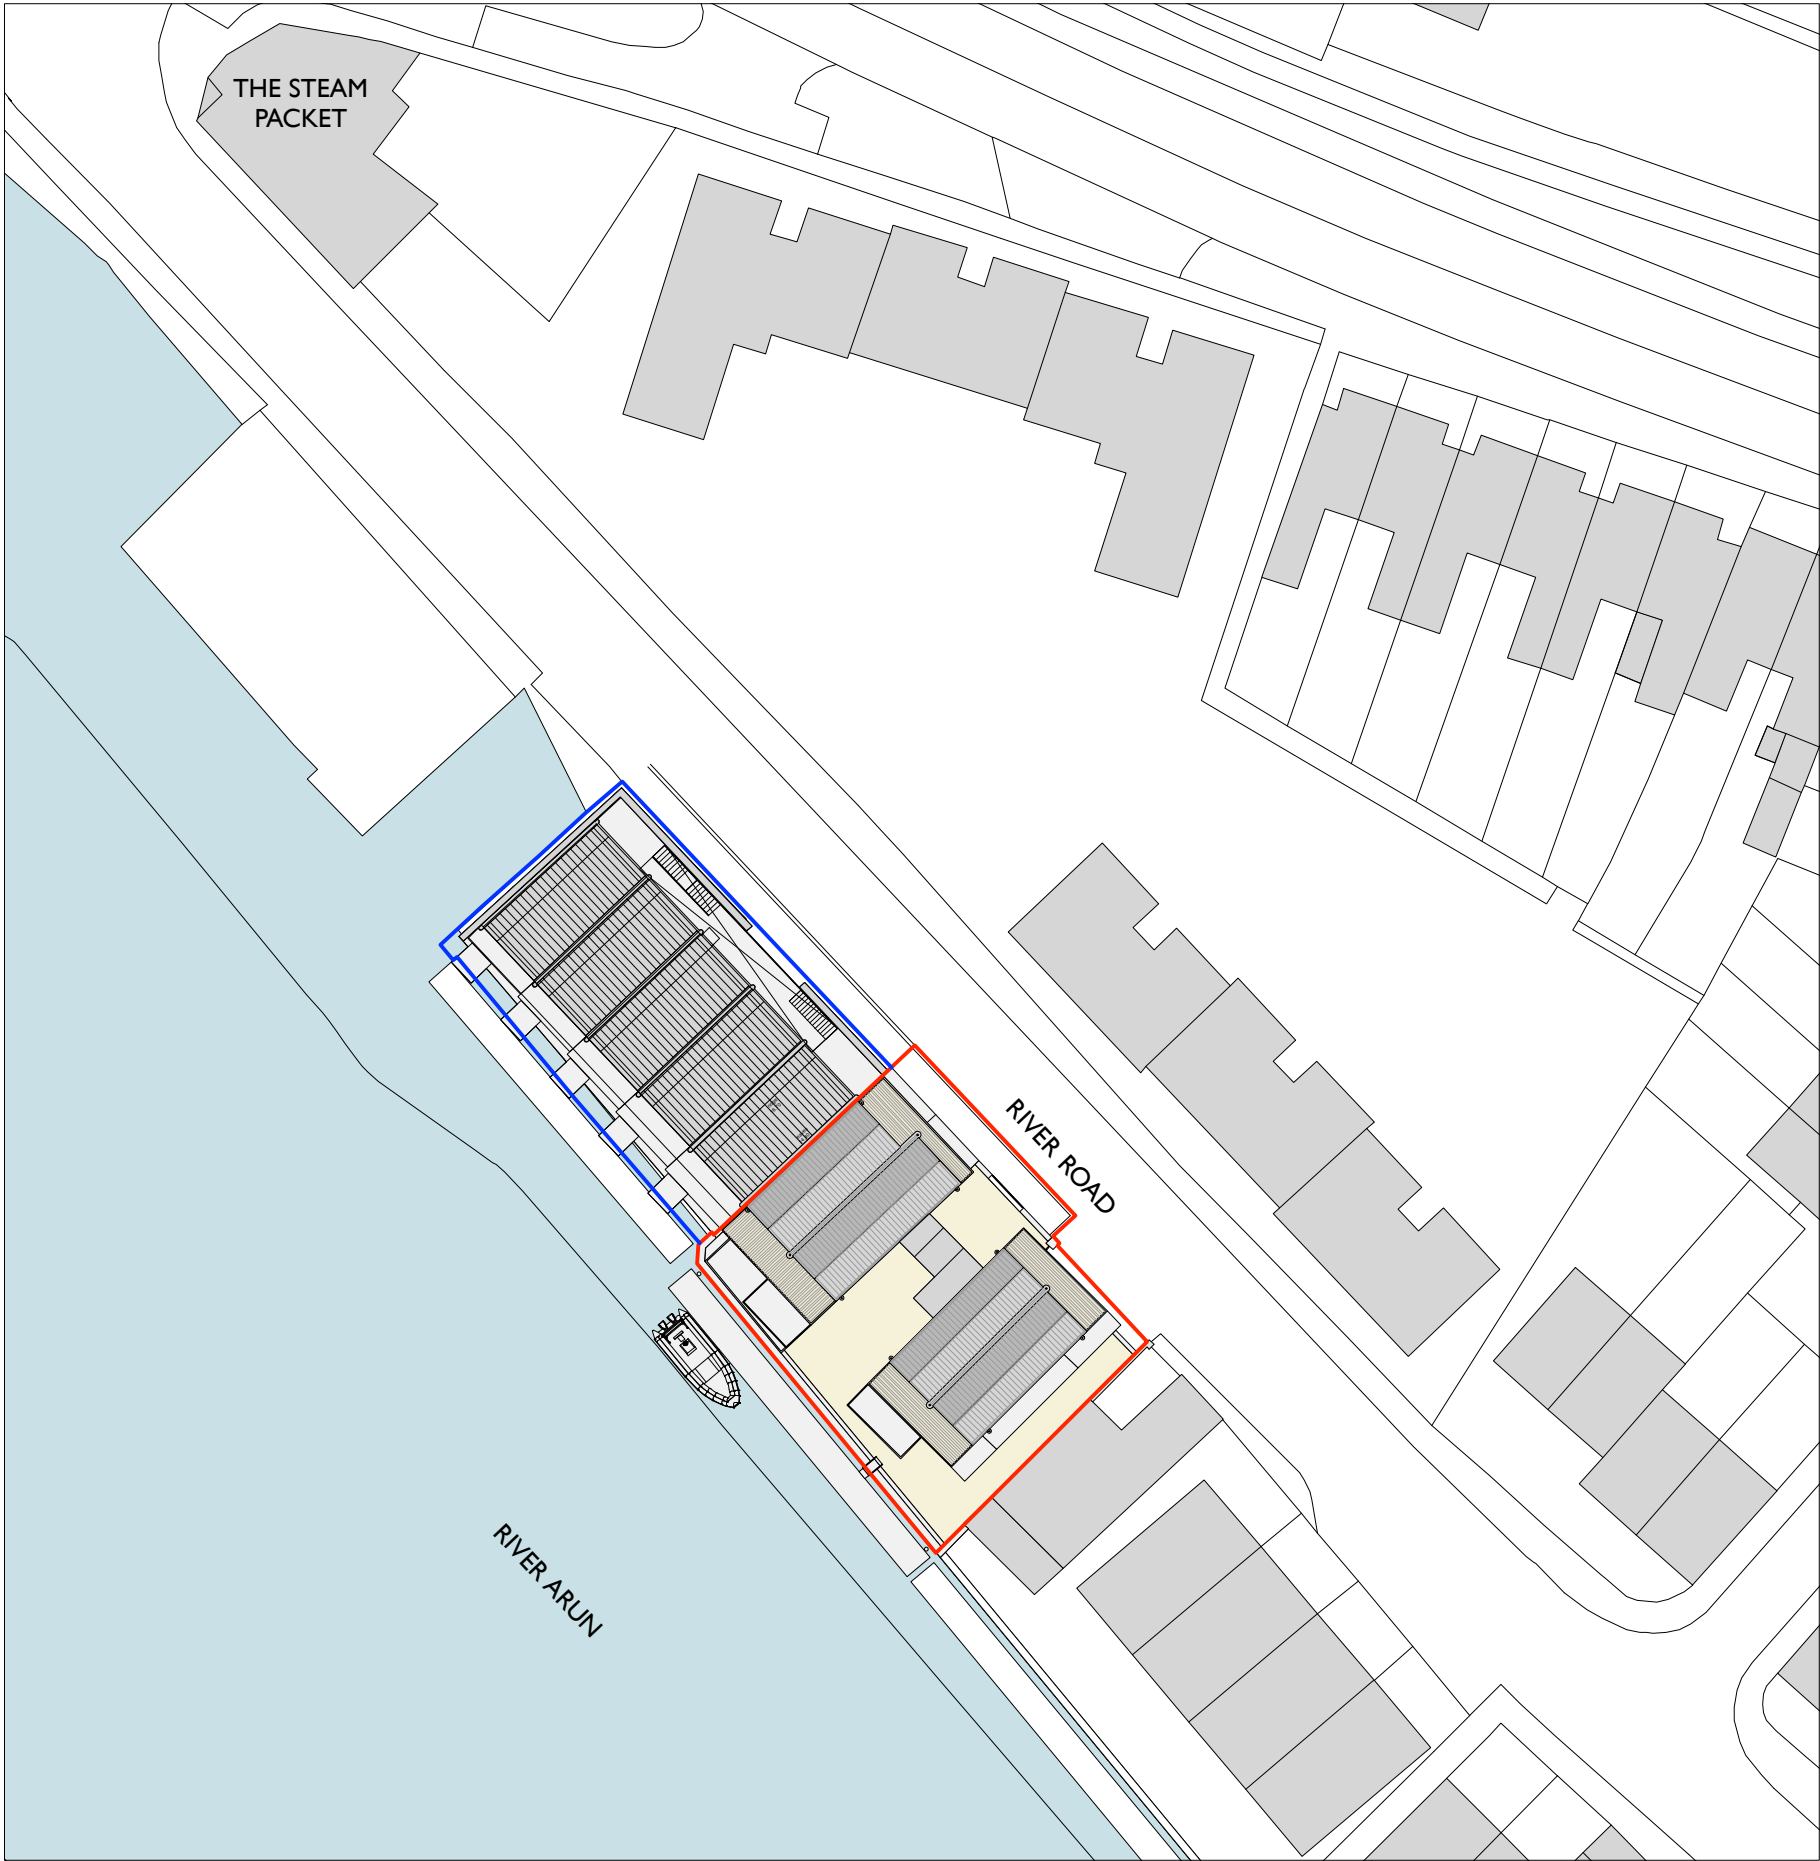

1908-P-100-2 BLOCK PLAN - 1:500 @ A3

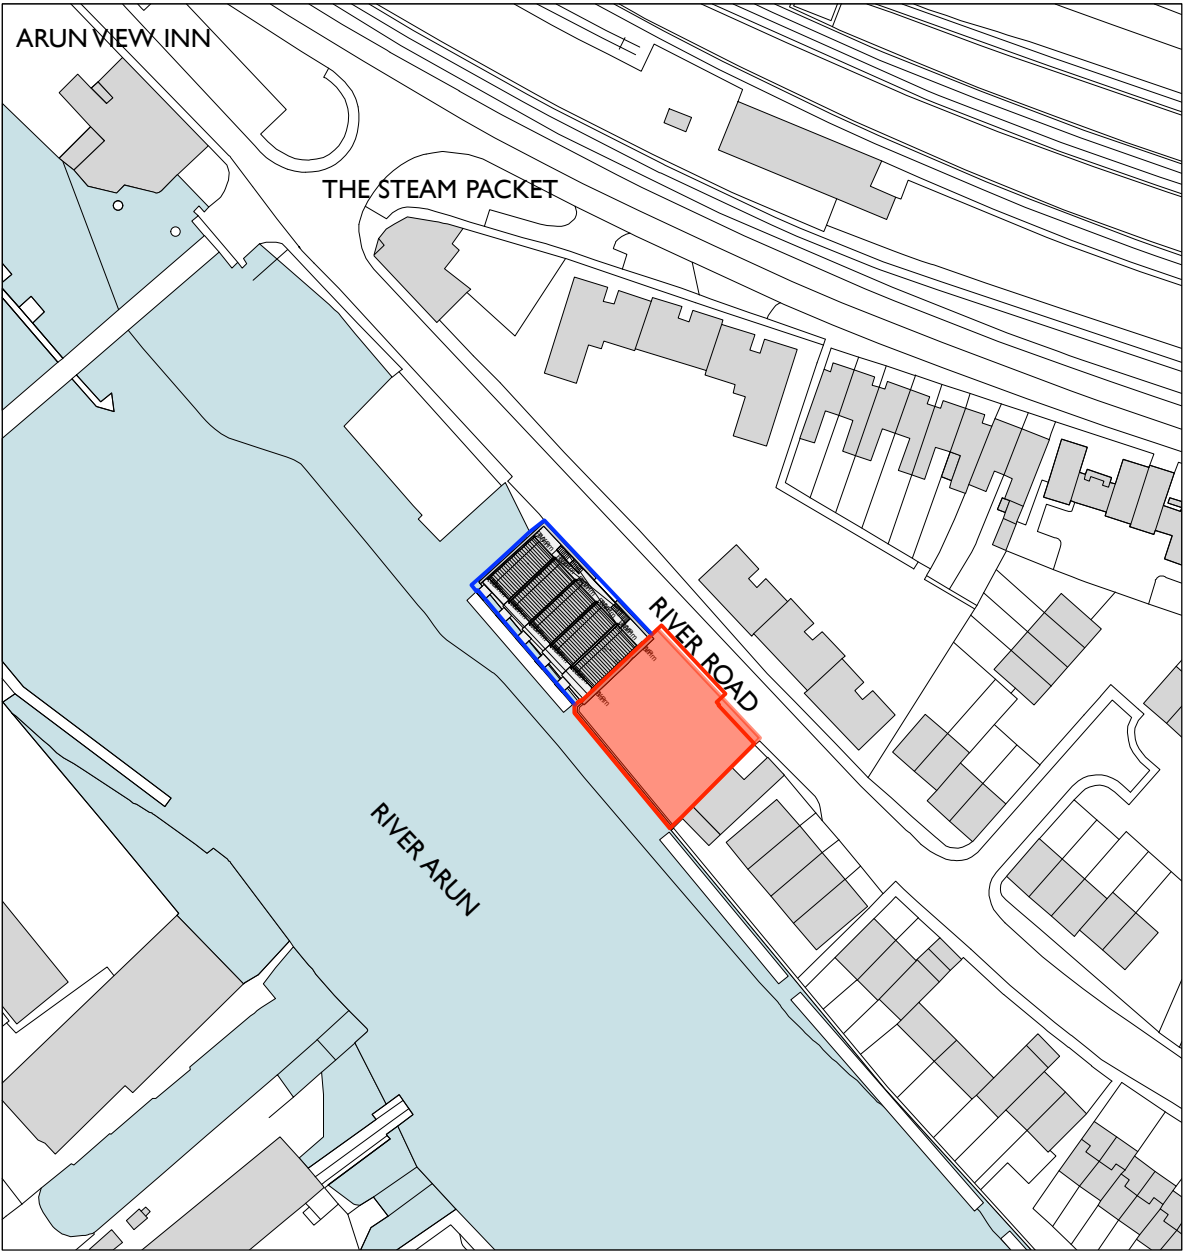

1908-P-100-1 LOCATION PLAN - 1:1250 @ A3



STATUS: PLANNING
SCALE: 1:500 + 1:1250 @ A3

DATE: SEPTEMBER 2020

DRAWING NO: 1908_P_100
TITLE: LOCATION + BLOCK PLANS

PROJECT: 57 RIVER ROAD, LITTLEHAMPTON