


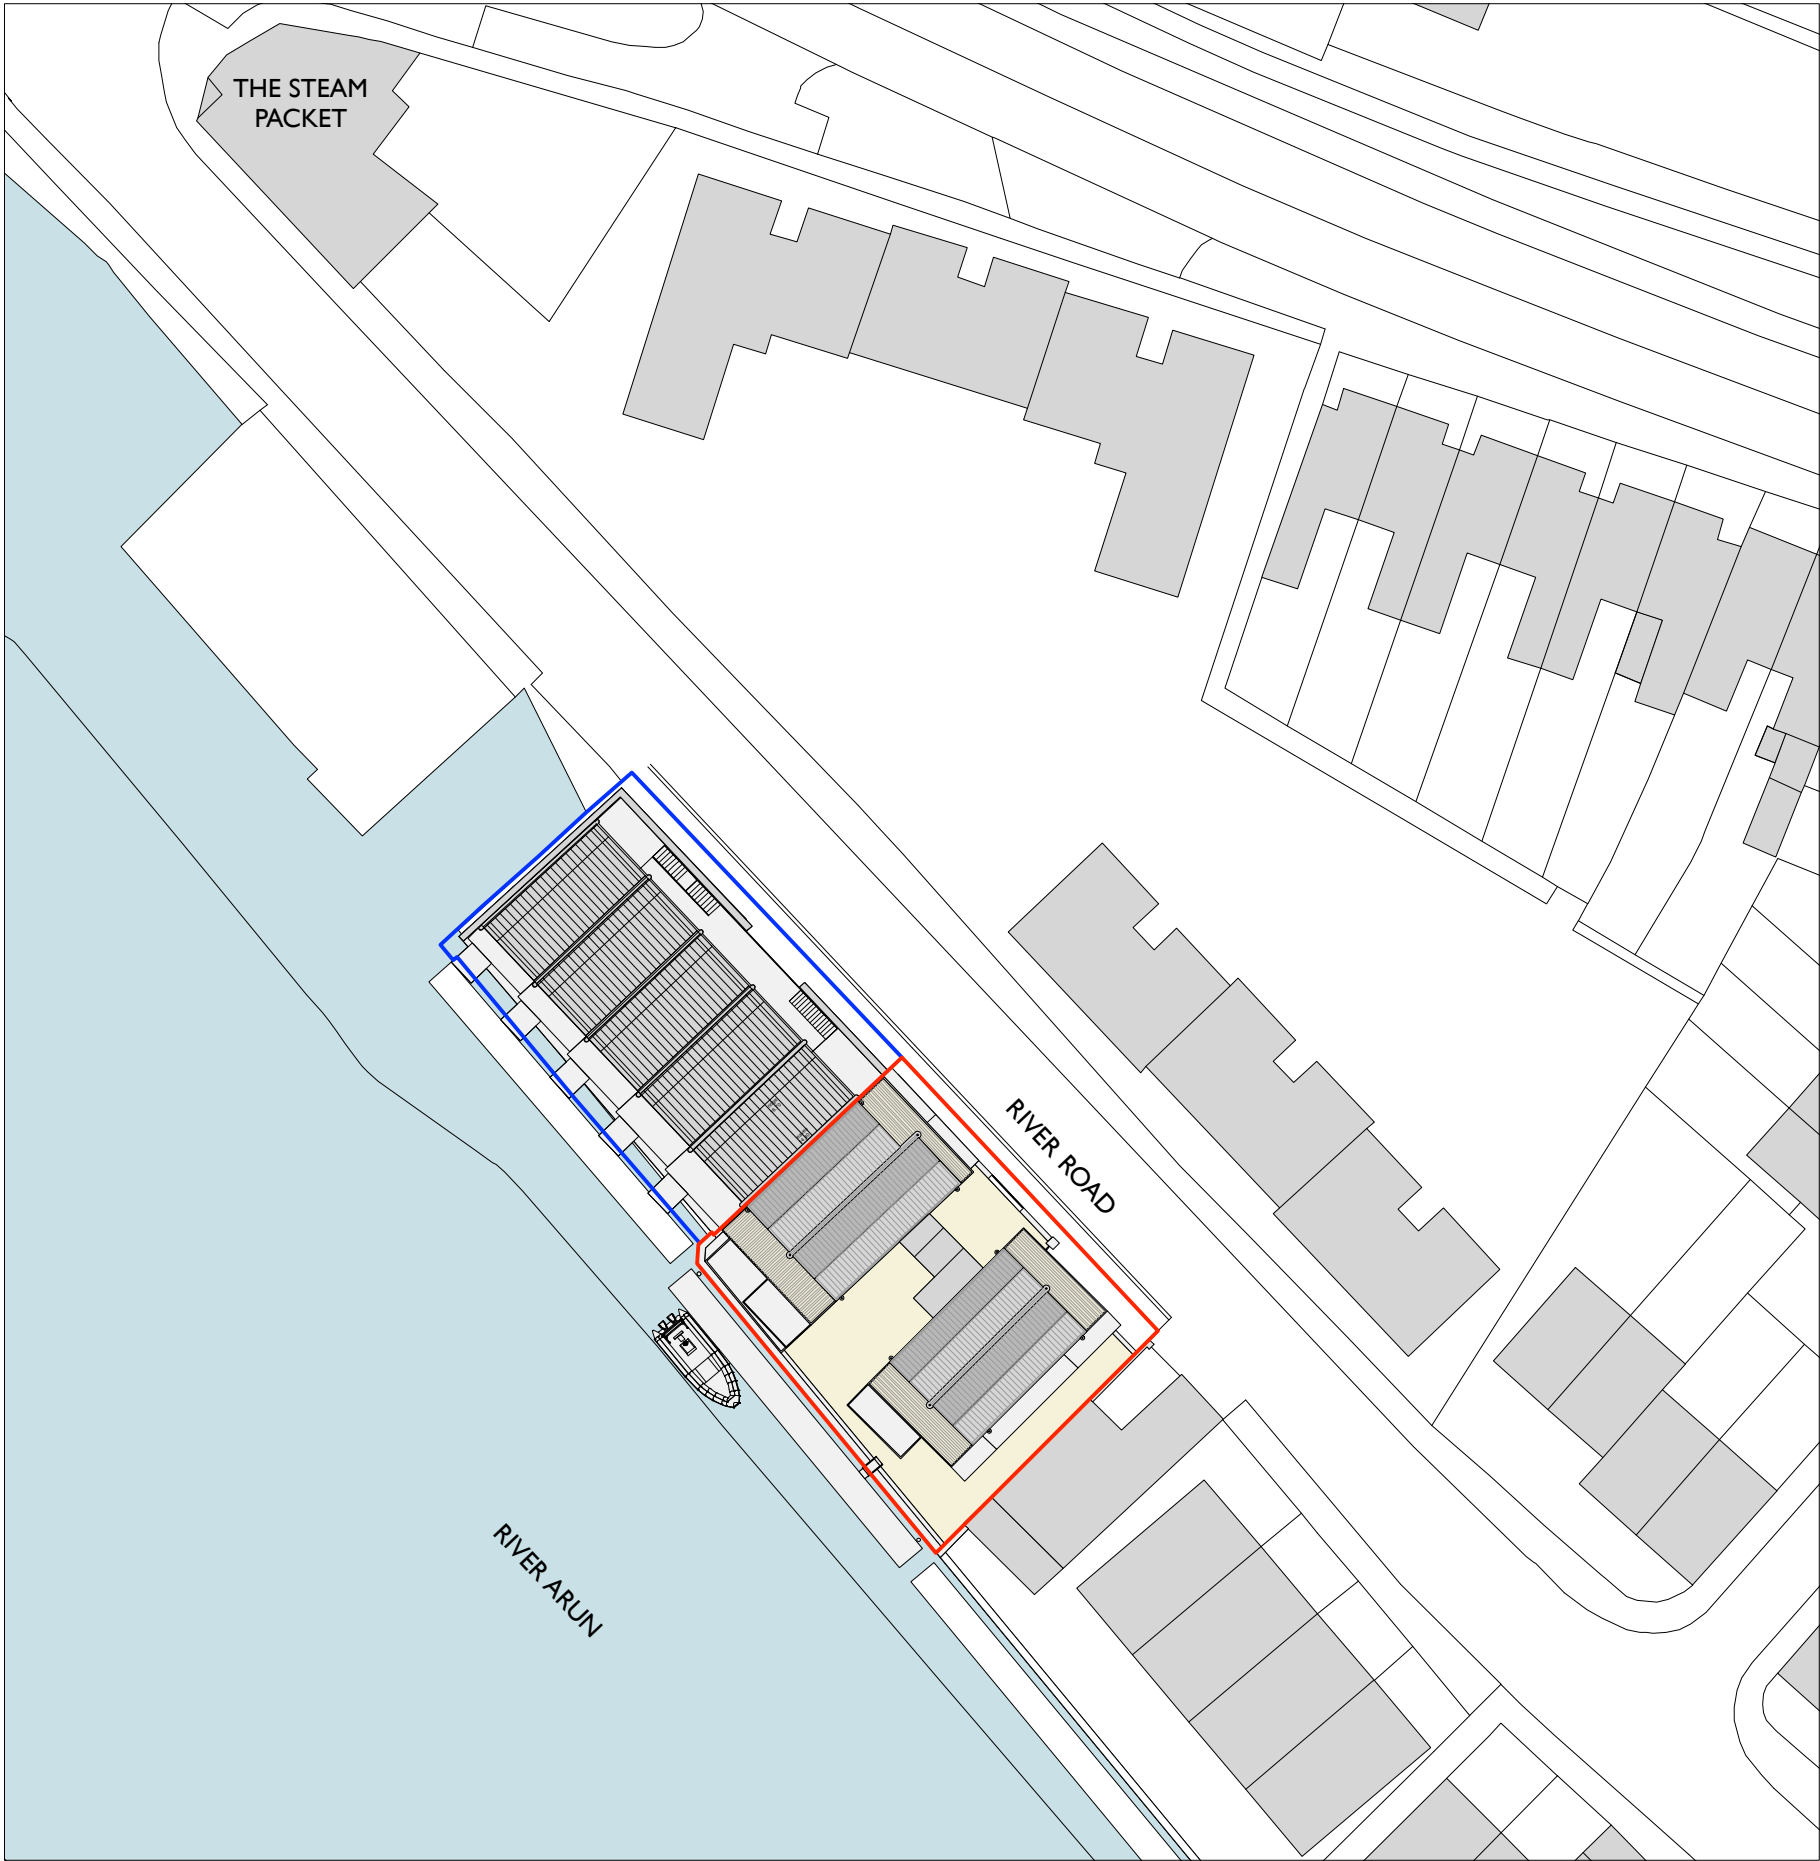


1908-P-100-2 BLOCK PLAN - 1:500 @ A3



— APPLICATION EXTENT
— TITLE DEED OWNERSHIP

STATUS: PLANNING
SCALE: 1:500 + 1:1250 @ A3

DATE: SEPTEMBER 2020

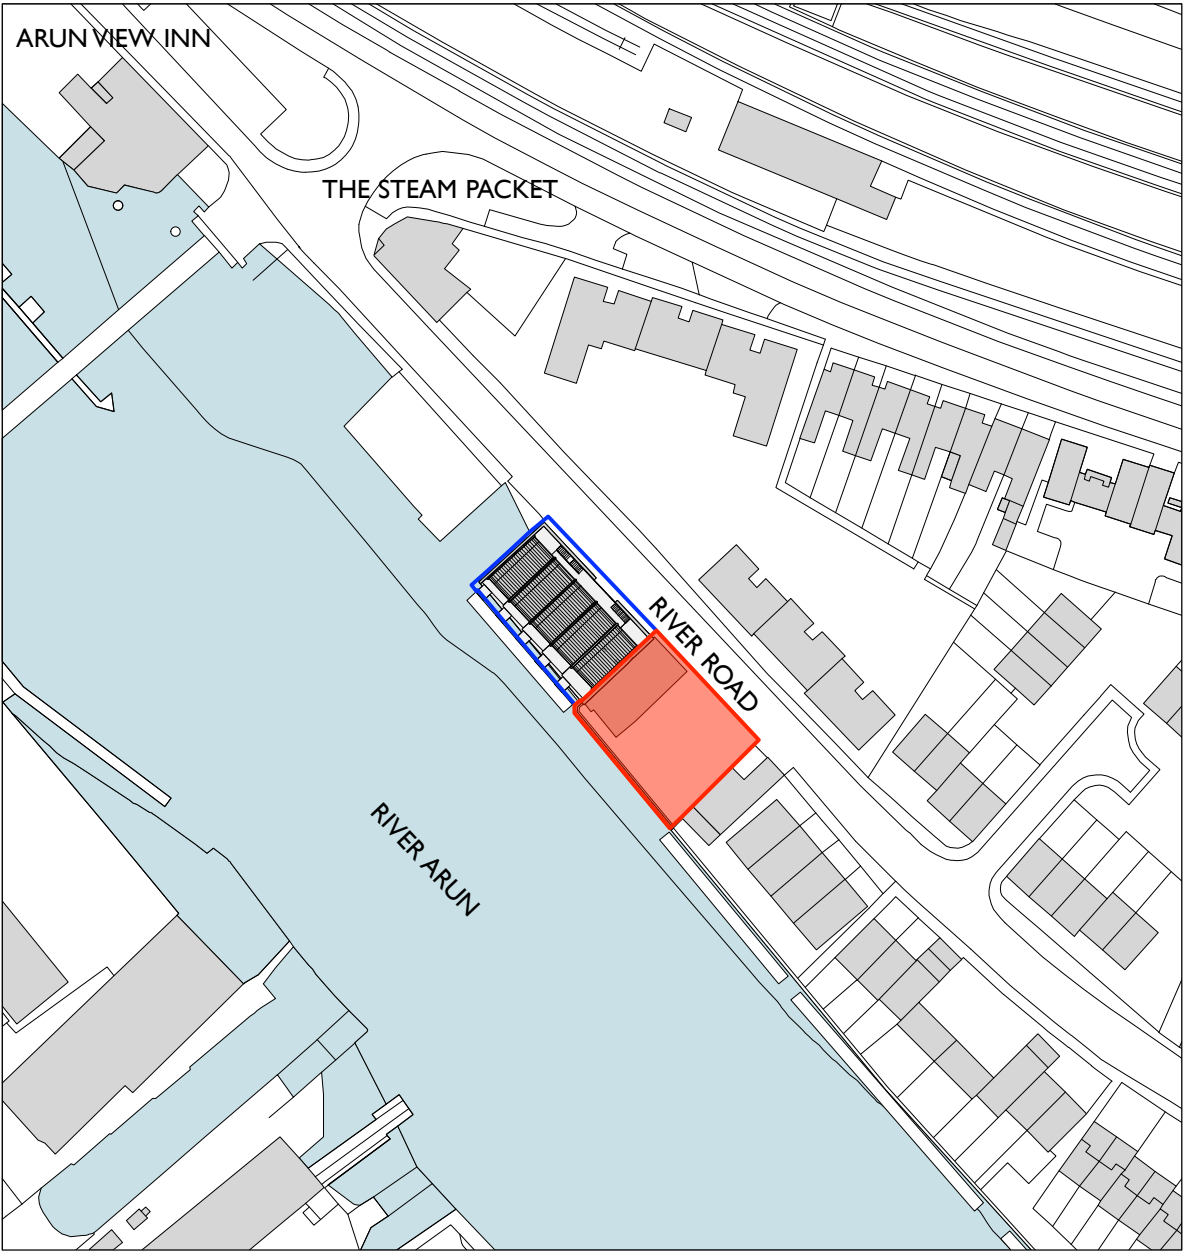

1908-P-100-1 LOCATION PLAN - 1:1250 @ A3



DRAWING NO: 1908_P_100 **REVISION 01**
TITLE: LOCATION + BLOCK PLANS

PROJECT: **57 RIVER ROAD, LITTLEHAMPTON**



T: +44 (0) 1590 626465
www.johnpardeyarchitects.com