


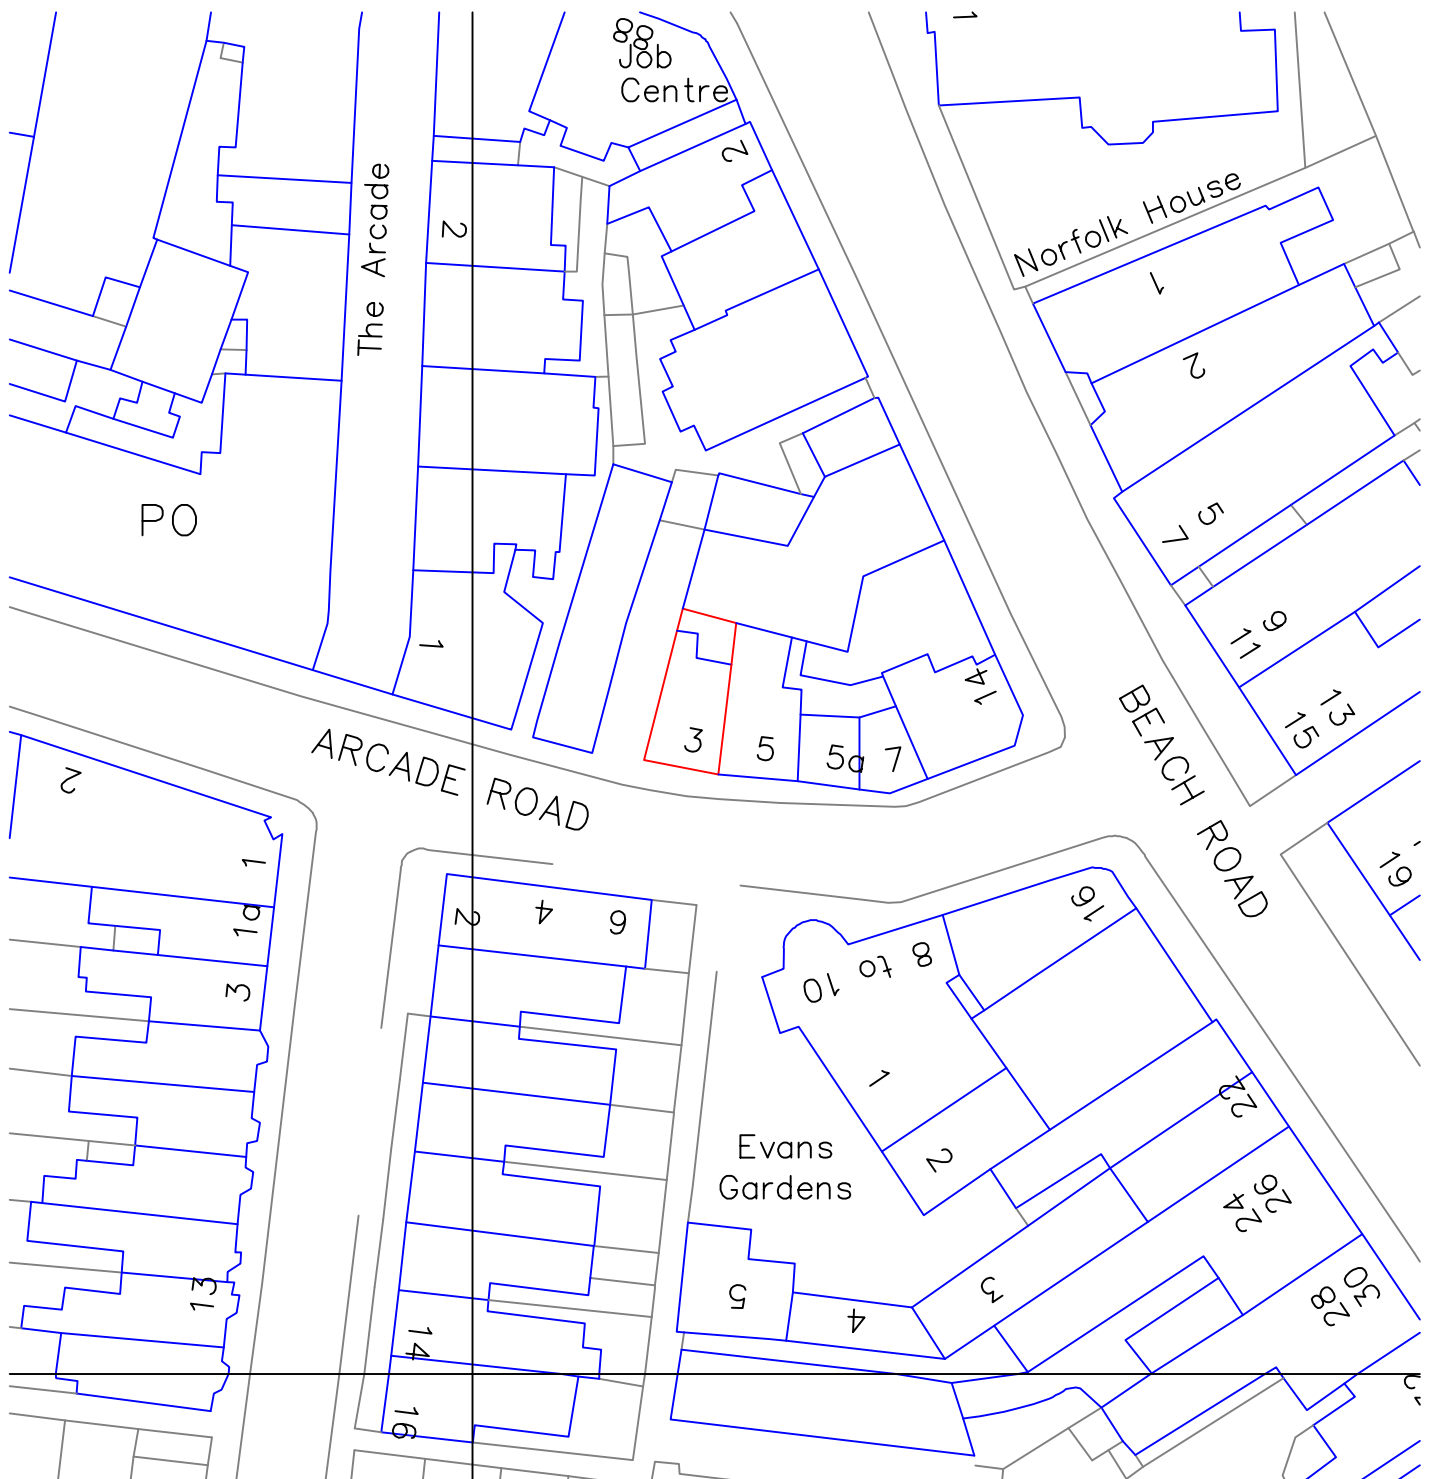

Metres
3 Arcade Road
Littlehampton
Block Plan 1:500
A4 Paper
July 2015