


NOTES

- DO NOT SCALE OFF THIS DRAWING EXCEPT FOR PLANNING PURPOSES
- CHECK ALL DIMENSIONS ON SITE BEFORE ANY WORK IS COMMENCED
- ALL GOODS MATERIALS AND WORKMANSHIP MUST CONFORM WITH CURRENT BUILDING REGULATIONS, BRITISH STANDARDS AND CODES OF PRACTICE
- COPYRIGHT OF THIS DRAWING IS RETAINED BY THE ARCHITECT AND IT MUST NOT BE REPRODUCED WITHOUT WRITTEN CONSENT

Material Schedule

- 

External Walls to Plots 1 - 3:
Wienerberger - Westminster Yellow Multi Stock facing brickwork
- 

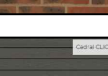External Walls to Plots 4 - 10:
Wienerberger - Nutcombe Multi Stock facing brickwork
- 

External Wall cladding to Plots 1, 4, 5 & 6 - 10
Central Click Wood horizontal cladding - colour ref. C66 - Forest Grey
- 

External Windows to Plots 1 - 3
uPVC double glazed casement windows - colour ref. Anthracite Grey - RAL7016
- 

External Windows to Plots 4 - 10
uPVC double glazed casement windows - colour ref. White - RAL9010
- 


Roof finish to all Plots & Car Ports:
Marey Eternit ThruStone ENDURANCE fibre cement slates - colour: blue/black



Plots 4 - 6 - Southern Elevation - 1:50 @ A1



Plots 4 - 6 - Eastern Elevation - 1:50 @ A1

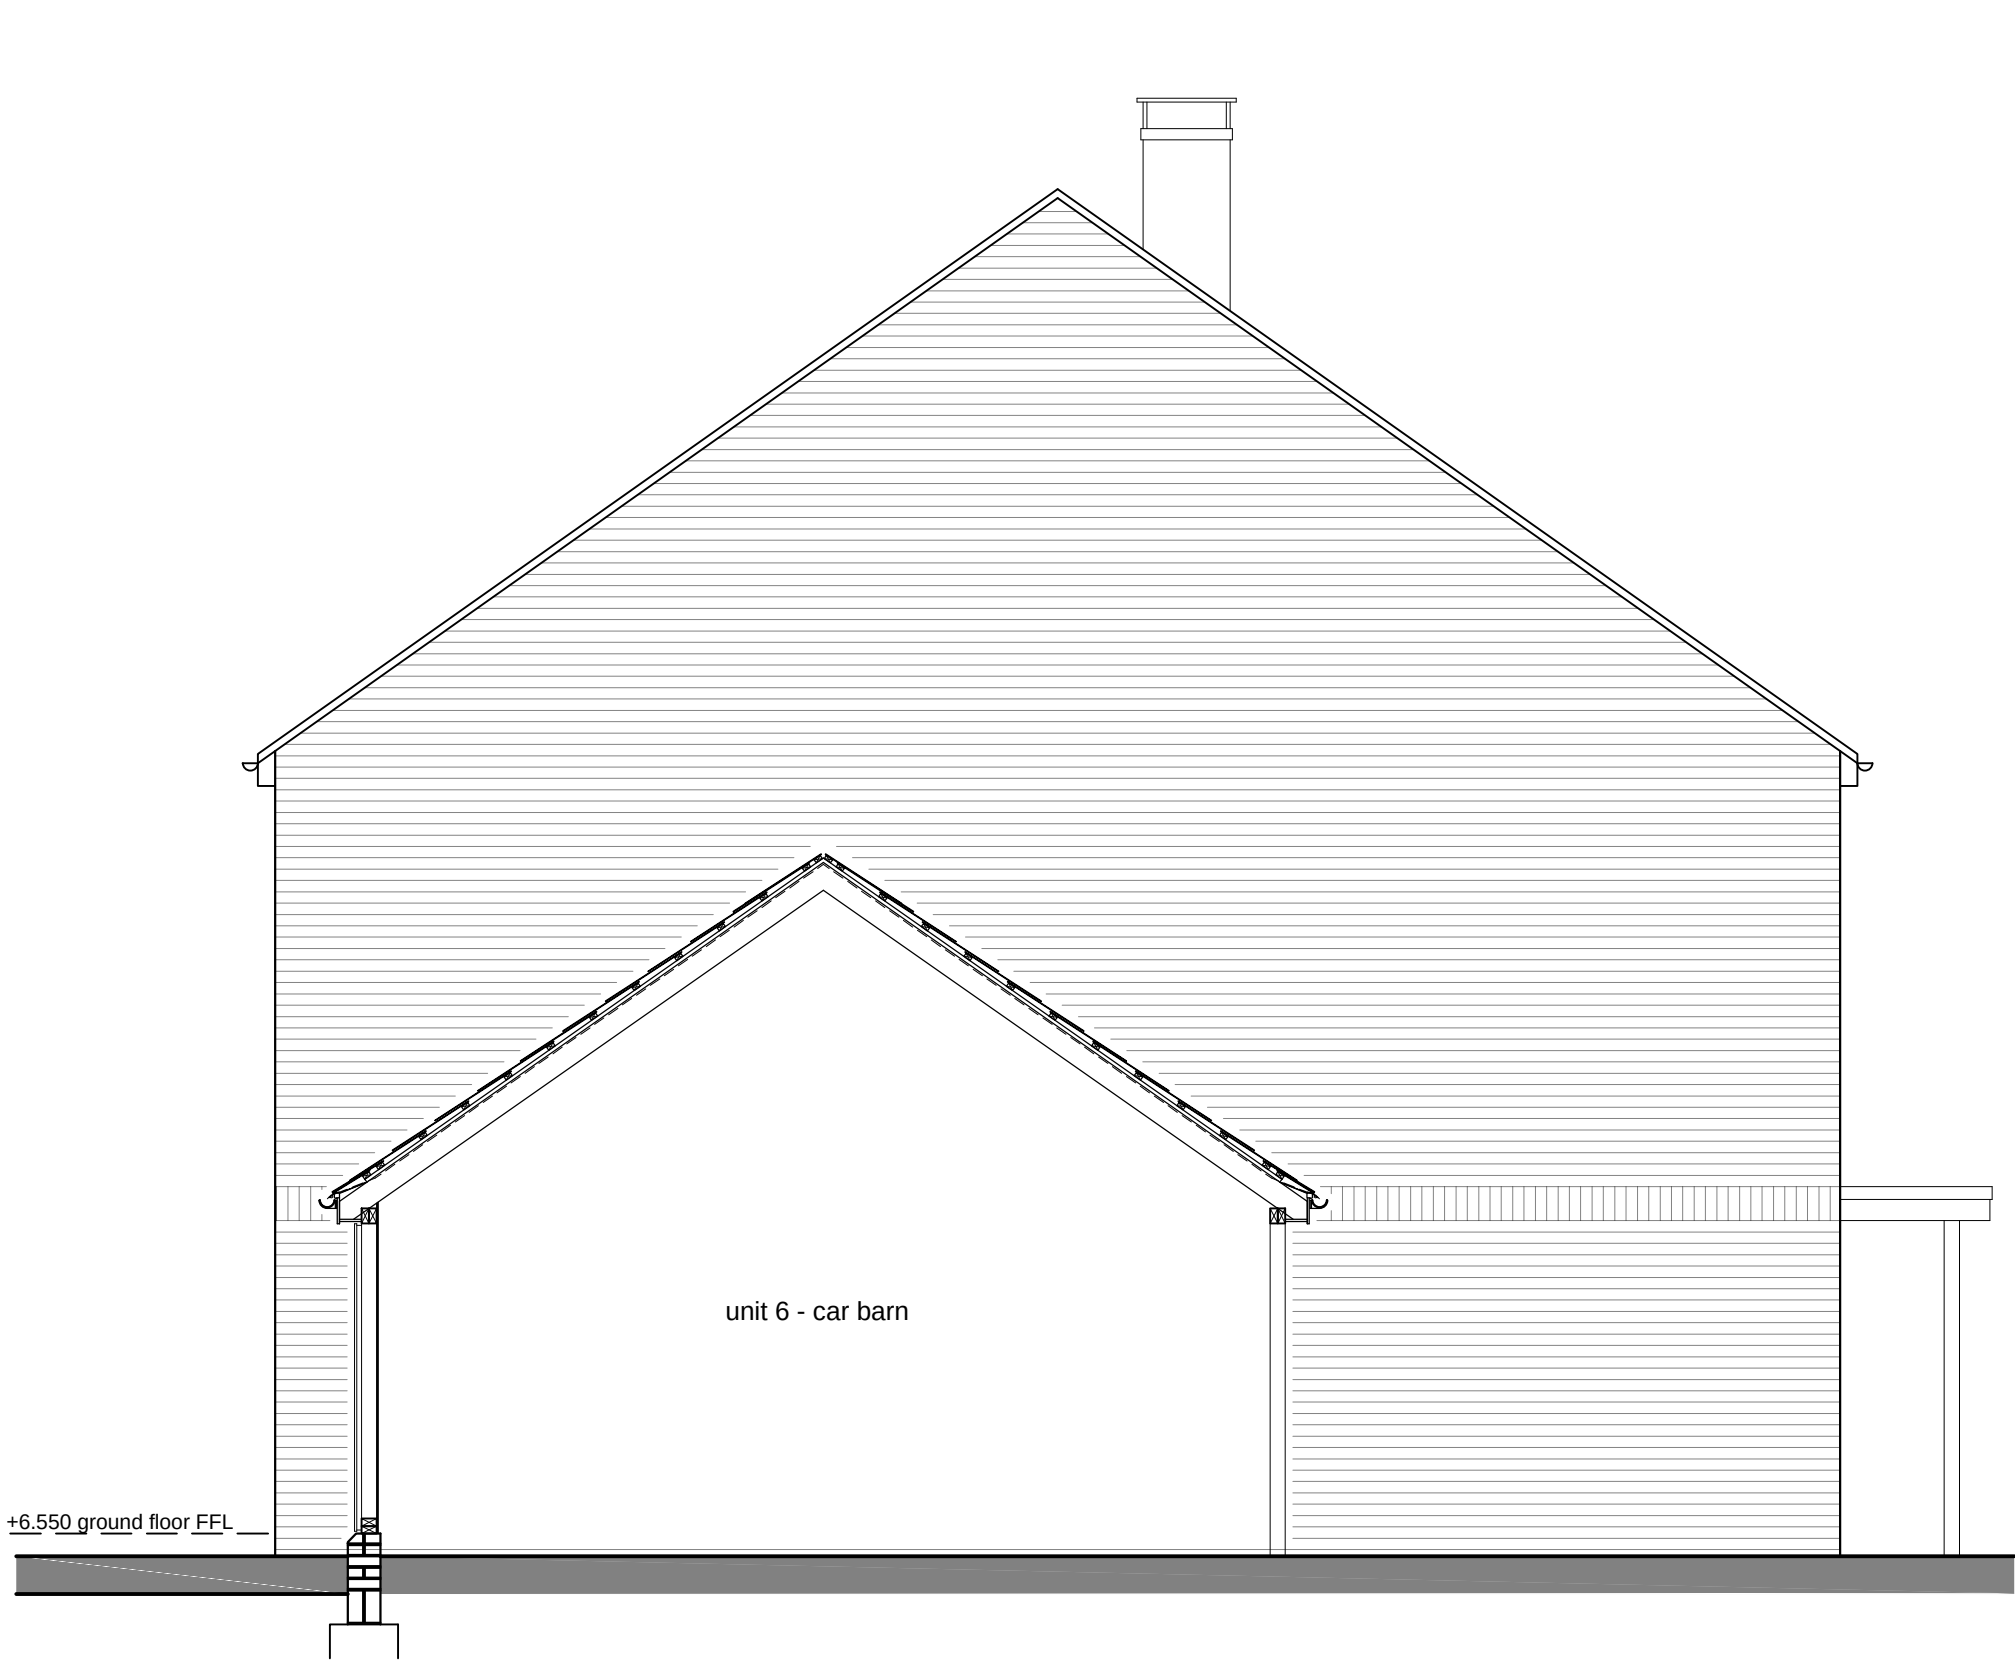

Plots 4 - 6 - Northern Elevation - 1:50 @ A1



Plots 4 - 6 - Western Elevation - 1:50 @ A1

A	18.07.19	ec	gen. updates
REV	DATE	BY	AMENDMENT
 folkes architects The Old Forge 6 Church Street Brimington West Sussex BN20 4LA L 01903 866629 info@folkesarchitects.co.uk			
CLIENT			
BB Property Investments Ltd			
JOB TITLE			
Development of Toddington Lane Littlehampton West Sussex BN17 7PP			
DRAWING TITLE			
Plots 4 - 6 Elevations As Proposed			
BUILDING REGULATIONS ISSUE			
DATE	SCALE	DRAWN BY	ec
May '19	1:50 @ A1	CHECKED BY	mf
JOB NO.	DRAWING NO.	REVISION	
19014	2.09	A	