




Plots 1 - 3 - Southern Elevation - 1:50 @ A1

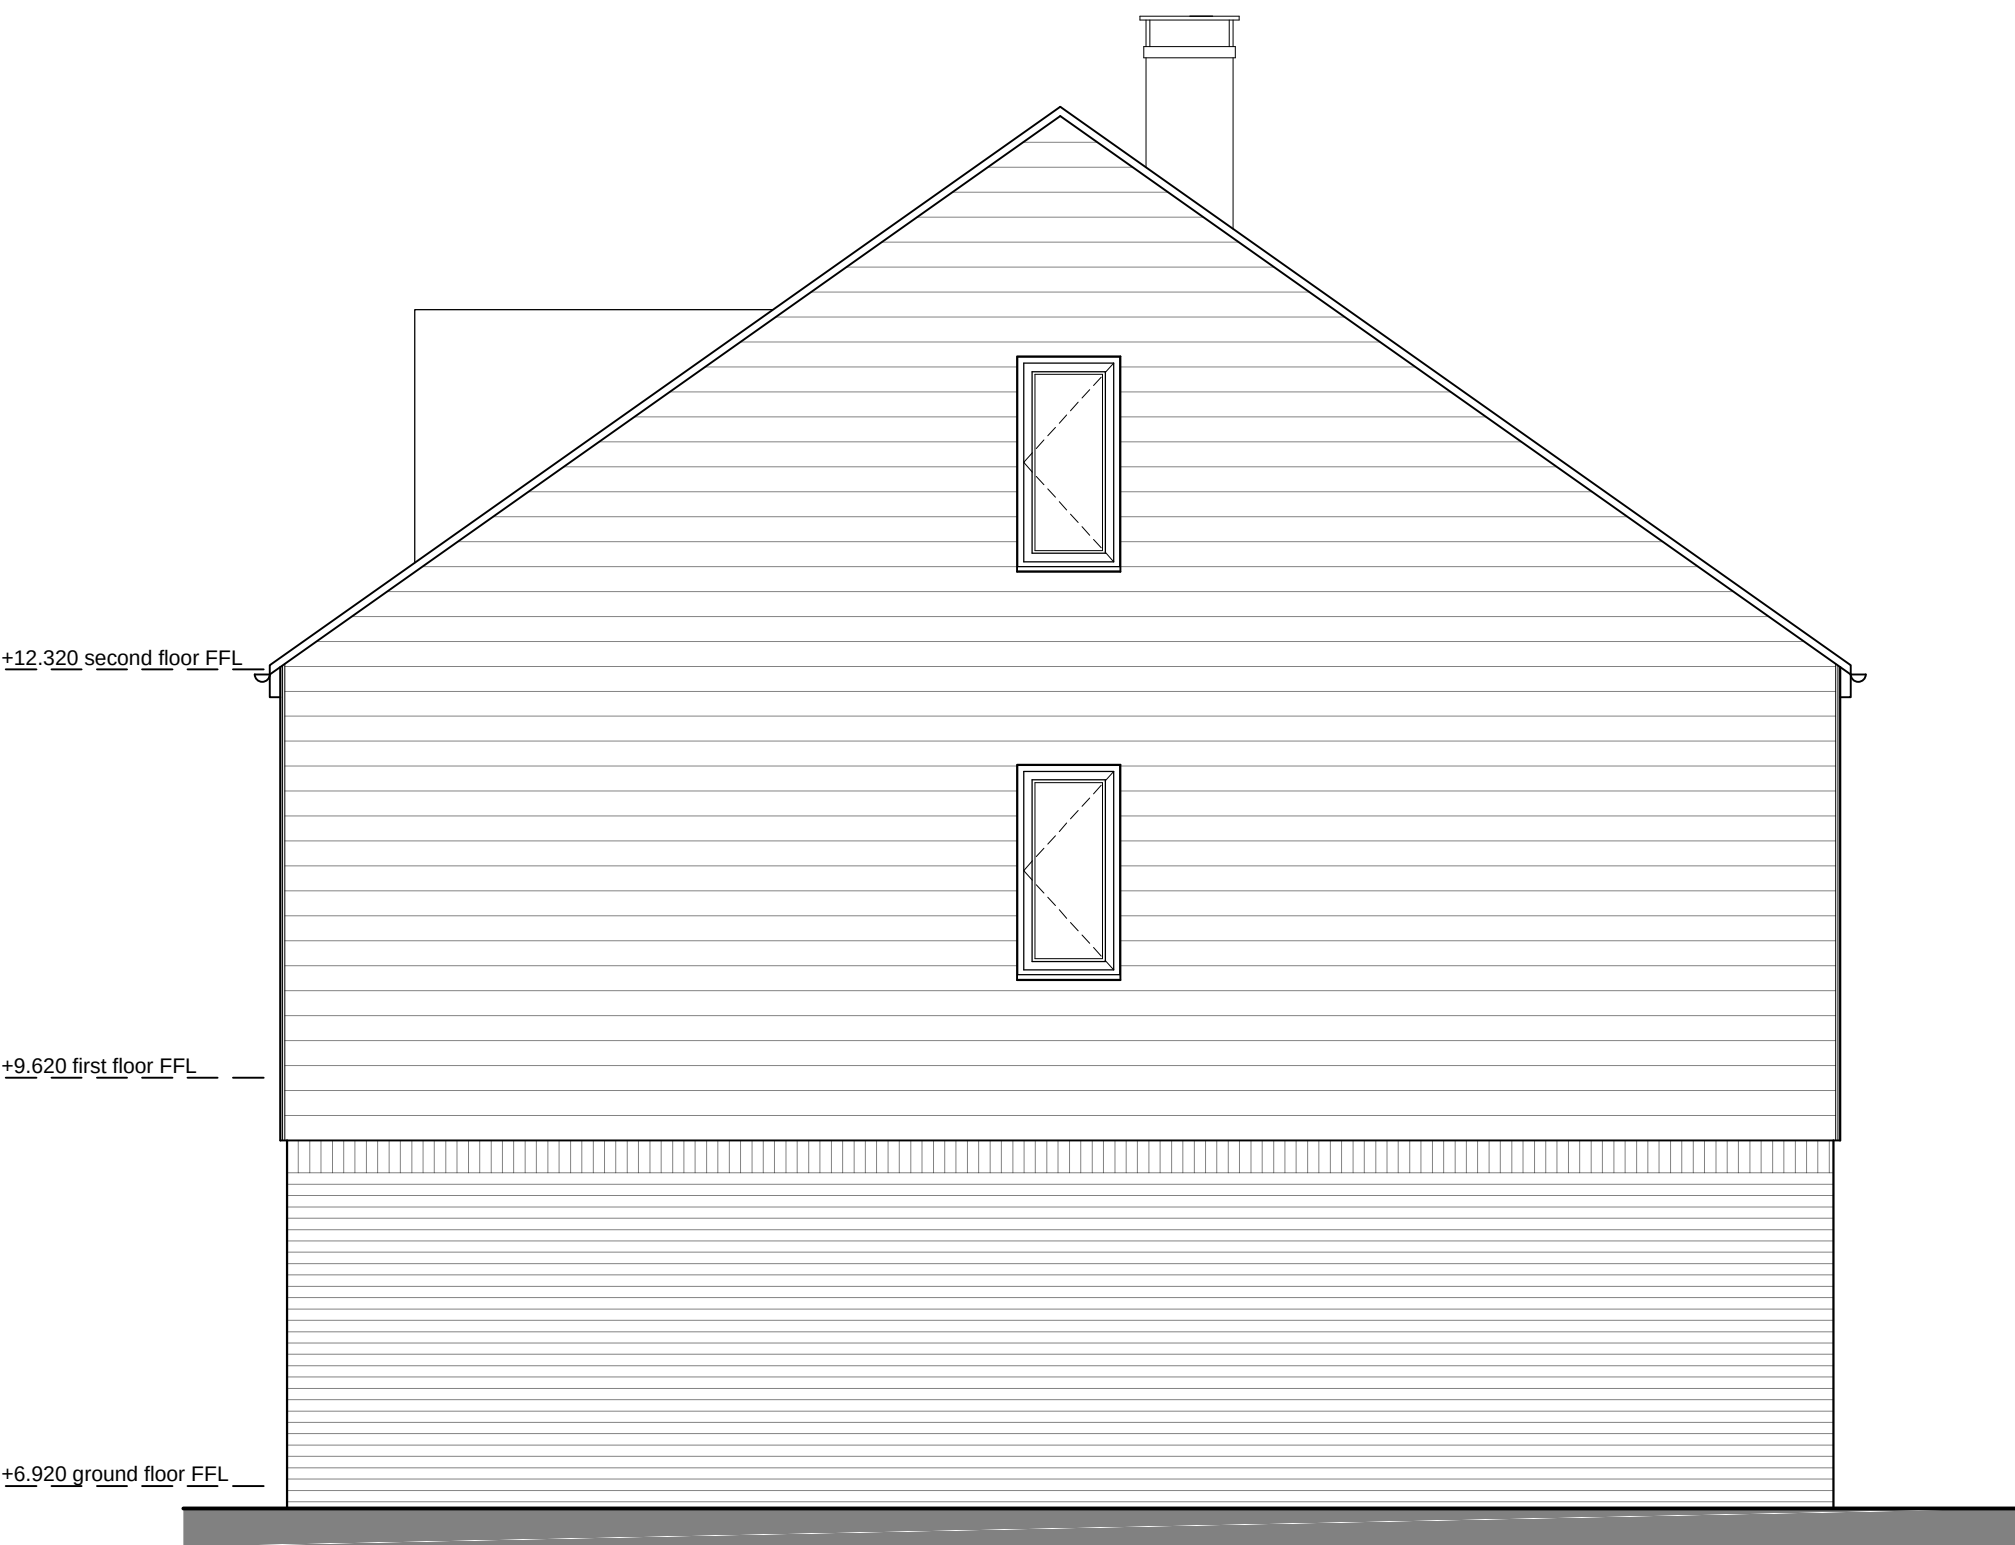

Plots 1 - 3 - Eastern Elevation - 1:50 @ A1



Plots 1 - 3 - Northern Elevation - 1:50 @ A1



Plots 1 - 3 - Western Elevation - 1:50 @ A1

NOTES

- DO NOT SCALE OFF THIS DRAWING EXCEPT FOR PLANNING PURPOSES
- CHECK ALL DIMENSIONS ON SITE BEFORE ANY WORK IS COMMENCED
- ALL GOODS MATERIALS AND WORKMANSHIP MUST CONFORM WITH CURRENT BUILDING REGULATIONS, BRITISH STANDARDS AND CODES OF PRACTICE
- COPYRIGHT OF THIS DRAWING IS RETAINED BY THE ARCHITECT AND IT MUST NOT BE REPRODUCED WITHOUT WRITTEN CONSENT

Material Schedule

	External Walls to Plots 1 - 3: Wienerberger - Westminster Yellow Multi Stock facing brickwork
	External Walls to Plots 4 - 10: Wienerberger - Nutcombe Multi Stock facing brickwork
	External Wall cladding to Plots 1, 4, 5 & 6 - 10: Cedral Click Wood horizontal cladding - colour ref. CIG - Forest Grey
	External Windows to Plots 1 - 3: uPVC double glazed casement windows - colour ref. Anthracite Grey - RAL7016
	External Windows to Plots 4 - 10: uPVC double glazed casement windows - colour ref. White - RAL9010
	Roof finish to all Plots & Car Ports: Marey Eternit Thutone ENDURANCE fibre cement slates - colour: blue/black

A	18.07.19	ec	gen. updates
REV	DATE	BY	AMENDMENT
folkes architects The Old Forge 6 Church Street Barnington West Sussex BN20 4LA L: 01903 866629 info@folkesarchitects.co.uk			
CLIENT BB Property Investments Ltd			
JOB TITLE Development of Toddington Lane Littlehampton West Sussex BN17 7PP			
DRAWING TITLE Plots 7 - 10 Elevations As Proposed			
BUILDING REGULATIONS ISSUE			
DATE June '19	SCALE 1:50 @ A1	DRAWN BY ec	
		CHECKED BY mf	
JOB NO. 19014	DRAWING NO. 2.10	REVISION A	