


1 no. *Ulmus 'Columella'*
10-12cm Girth Size / 3.0-3.5m height /
1.75-2.0m clear stem / Standard Selected Stock

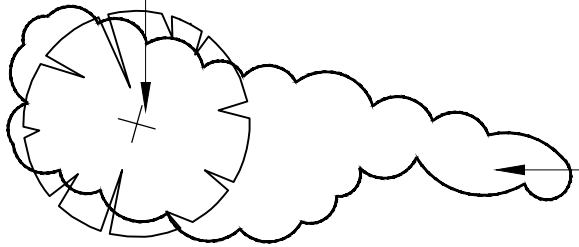


PLANTING AREA 08

3 no. *Cornus sanguinea*;
3 no. *Corylus avellana*;
3 no. *Crataegus monogyna*;
3 no. *Lonicera periclymenum*.

Shrubs to be planted in random
groups of 3-5 of the same species.
(Shrubs to be 60-90cm Height /
Multi Branched)

1 no. *Ulmus 'Columella'*
10-12cm Girth Size / 3.0-3.5m height /
1.75-2.0m clear stem / Standard Selected Stock

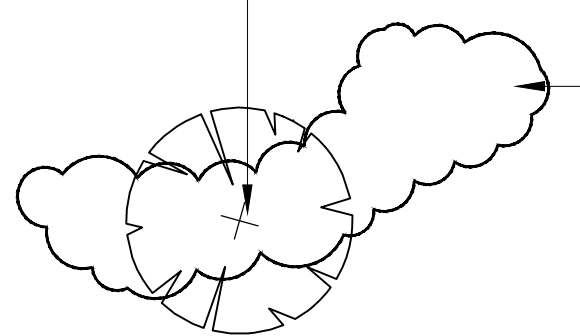


PLANTING AREA 09

3 no. *Cornus sanguinea*;
3 no. *Corylus avellana*;
3 no. *Crataegus monogyna*;
3 no. *Rosa canina*.


Shrubs to be planted in random
groups of 3-5 of the same species.
(Shrubs to be 60-90cm Height /
Multi Branched)

3 no. *Parthenocissus tricuspidata*
3 no. *Lonicera periclymenum 'Serotina'*
8 no. *Lysimachia nummularia 'Aurea'*
6 no. *Lavandula angustifolia*
4 no. *Choisya x dewitteana 'White Dazzler'*

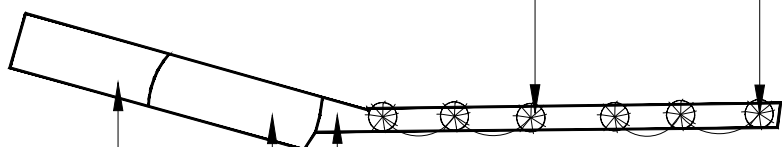


PLANTING AREA 10

5 no. *Skimmia japonica 'Rubella'*
6 no. *Philadelphus 'Bell Etoile'*
8 no. *Osmanthus x burkwoodii*

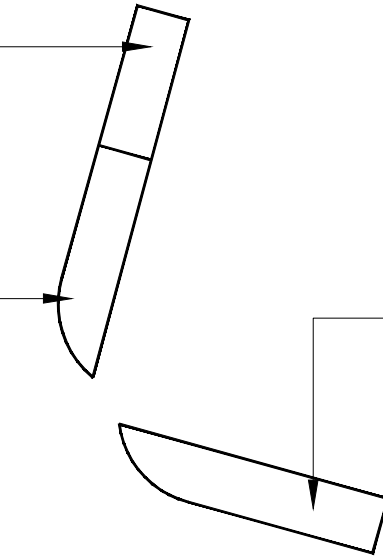


PLANTING AREA 11

4 no. *Viburnum davidii*

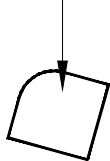


PLANTING AREA 13

5 no. *Sarcococca hookeriana var. humilis*
6 no. *Mahonia aquifolium 'Apollo'*

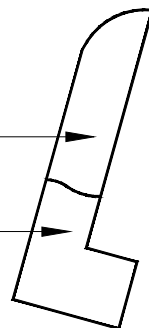


PLANTING AREA 14


7 no. *Sarcococca hookeriana var. humilis*

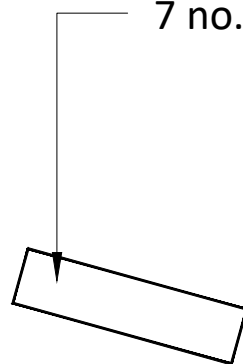

3 no. *Viburnum davidii*

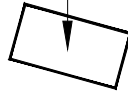

7 no. *Viburnum tinus*

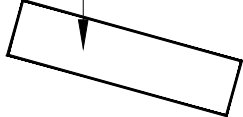


PLANTING AREA 15

2 no. *Acer campestre*
10-12cm Girth Size / 3.0-3.5m height / 1.75-2.0m
clear stem / Standard Selected Stock

13 no. *Acer campestre* (Field Maple);
13 no. *Corylus avellana* (Hazel);
13 no. *Crataegus monogyna* (Hawthorn);
13 no. *Fagus sylvatica* (Beech);
13 no. *Ilex aquifolium* (Holly);
65 no. *Prunus spinosa* (Blackthorn).


Hedging to be 2 no. staggered rows @ 400mm apart and
400mm centres. Native hedge planting material to be evenly
mixed and distributed in groups of 3-5 plants of the same
species throughout the 2 no. staggered rows

2 no. *Carpinus betulus*
10-12cm Girth Size / 3.0-3.5m height / 1.75-2.0m
clear stem / Standard Selected Stock

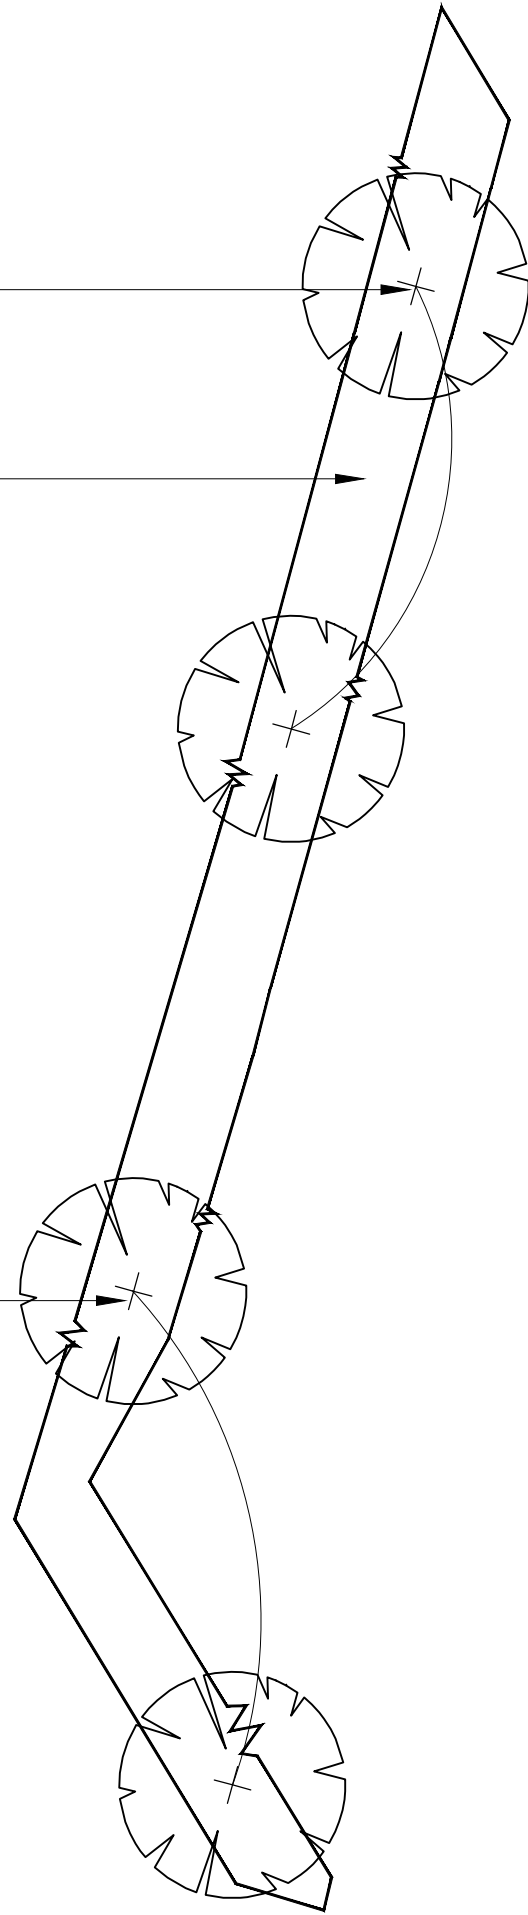


PLANTING AREA 12

KEY

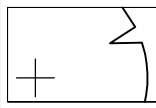

Proposed Tree Planting
Proposed tree planting to be 10 - 12 cm Girth Size / 3.0 - 3.5m height /
1.75 - 2.0m Clear Stem / Standard Selected Stock. Tree to be supplied
and planted in accordance with BS 6842: 2014 Trees from nursery to
independence in the landscape: Recommendations.

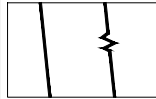


Proposed Native Hedgerow Planting
Hedging to be 2 no. staggered rows @ 400mm apart and 400mm
centres. Native hedge planting material to be evenly mixed and
distributed in groups of 3-5 plants of the same species throughout
the 2 no. staggered rows and to have 75 mm depth of ornamental
bark mulch.



Proposed Native Understorey Shrub Planting
Proposed native understorey shrub planting areas. Shrubs to be
60-90cm transplants and to be planted at 1 no. per sq/m. Shrubs to
be grouped 3-5 plants of the same species and once established
maintained at a height of 2.0m approx.



Proposed Ornamental Shrub Planting
Proposed shrub planting areas to have 75 mm depth of ornamental
bark mulch.

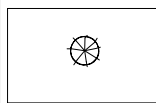

Proposed Climber Shrub Planting
Proposed climber shrub planting areas to have 75 mm depth of
ornamental bark mulch. Climbers to be trained up horizontal wires or
wooden trellis where required.

NOTES

Refer to RCs285 / 01 / Soft Landscape Layout and RCs285 / Detailed Plant Schedule and
Specification.

All planting areas to have 300mm depth (minimum) subsoil overlain with 300mm (minimum)
multi purpose topsoil to BS3882: 2015 'Specification for Topsoil' except grass seedbed / turfed
areas which are to have 300mm depth (minimum) subsoil overlain with 150mm (min) top soil.
All shrub / tree planting areas to have 75 mm (min) depth of ornamental bark mulch.


All plant stock to be sourced from UK grown stock.

All compost, mulches and soil conditioners to be peat free.

All seeds, bulbs, corms and other plant propagules to be sourced from UK grown stock.

All compost, mulches and soil conditioners to be peat free.

All existing topsoil should be tested for suitability for planting by an appropriately qualified /
accredited soil testing company.

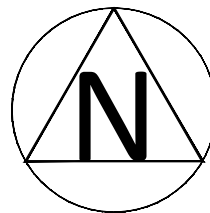

REV	DESCRIPTION	DATE	INITIALS



Ramsay & Co
Landscape Architecture

The Studio, 68 Cuckfield Road, Hurstpierpoint, West Sussex, BN6 9SB
T: 01273 834 198 M: 07973 770047 E: landscape@ramsayandco.com

Project Title: Toddington Lane, Littlehampton, BN17 7PP BB Property Investments Ltd.	
Drawing Title: Detailed Planting Plan	

Scale: 1:100@A1	Drawn: AR	Date: 26-04-19
Drawing Number: RCo 285 / 03	Revision: 00	