



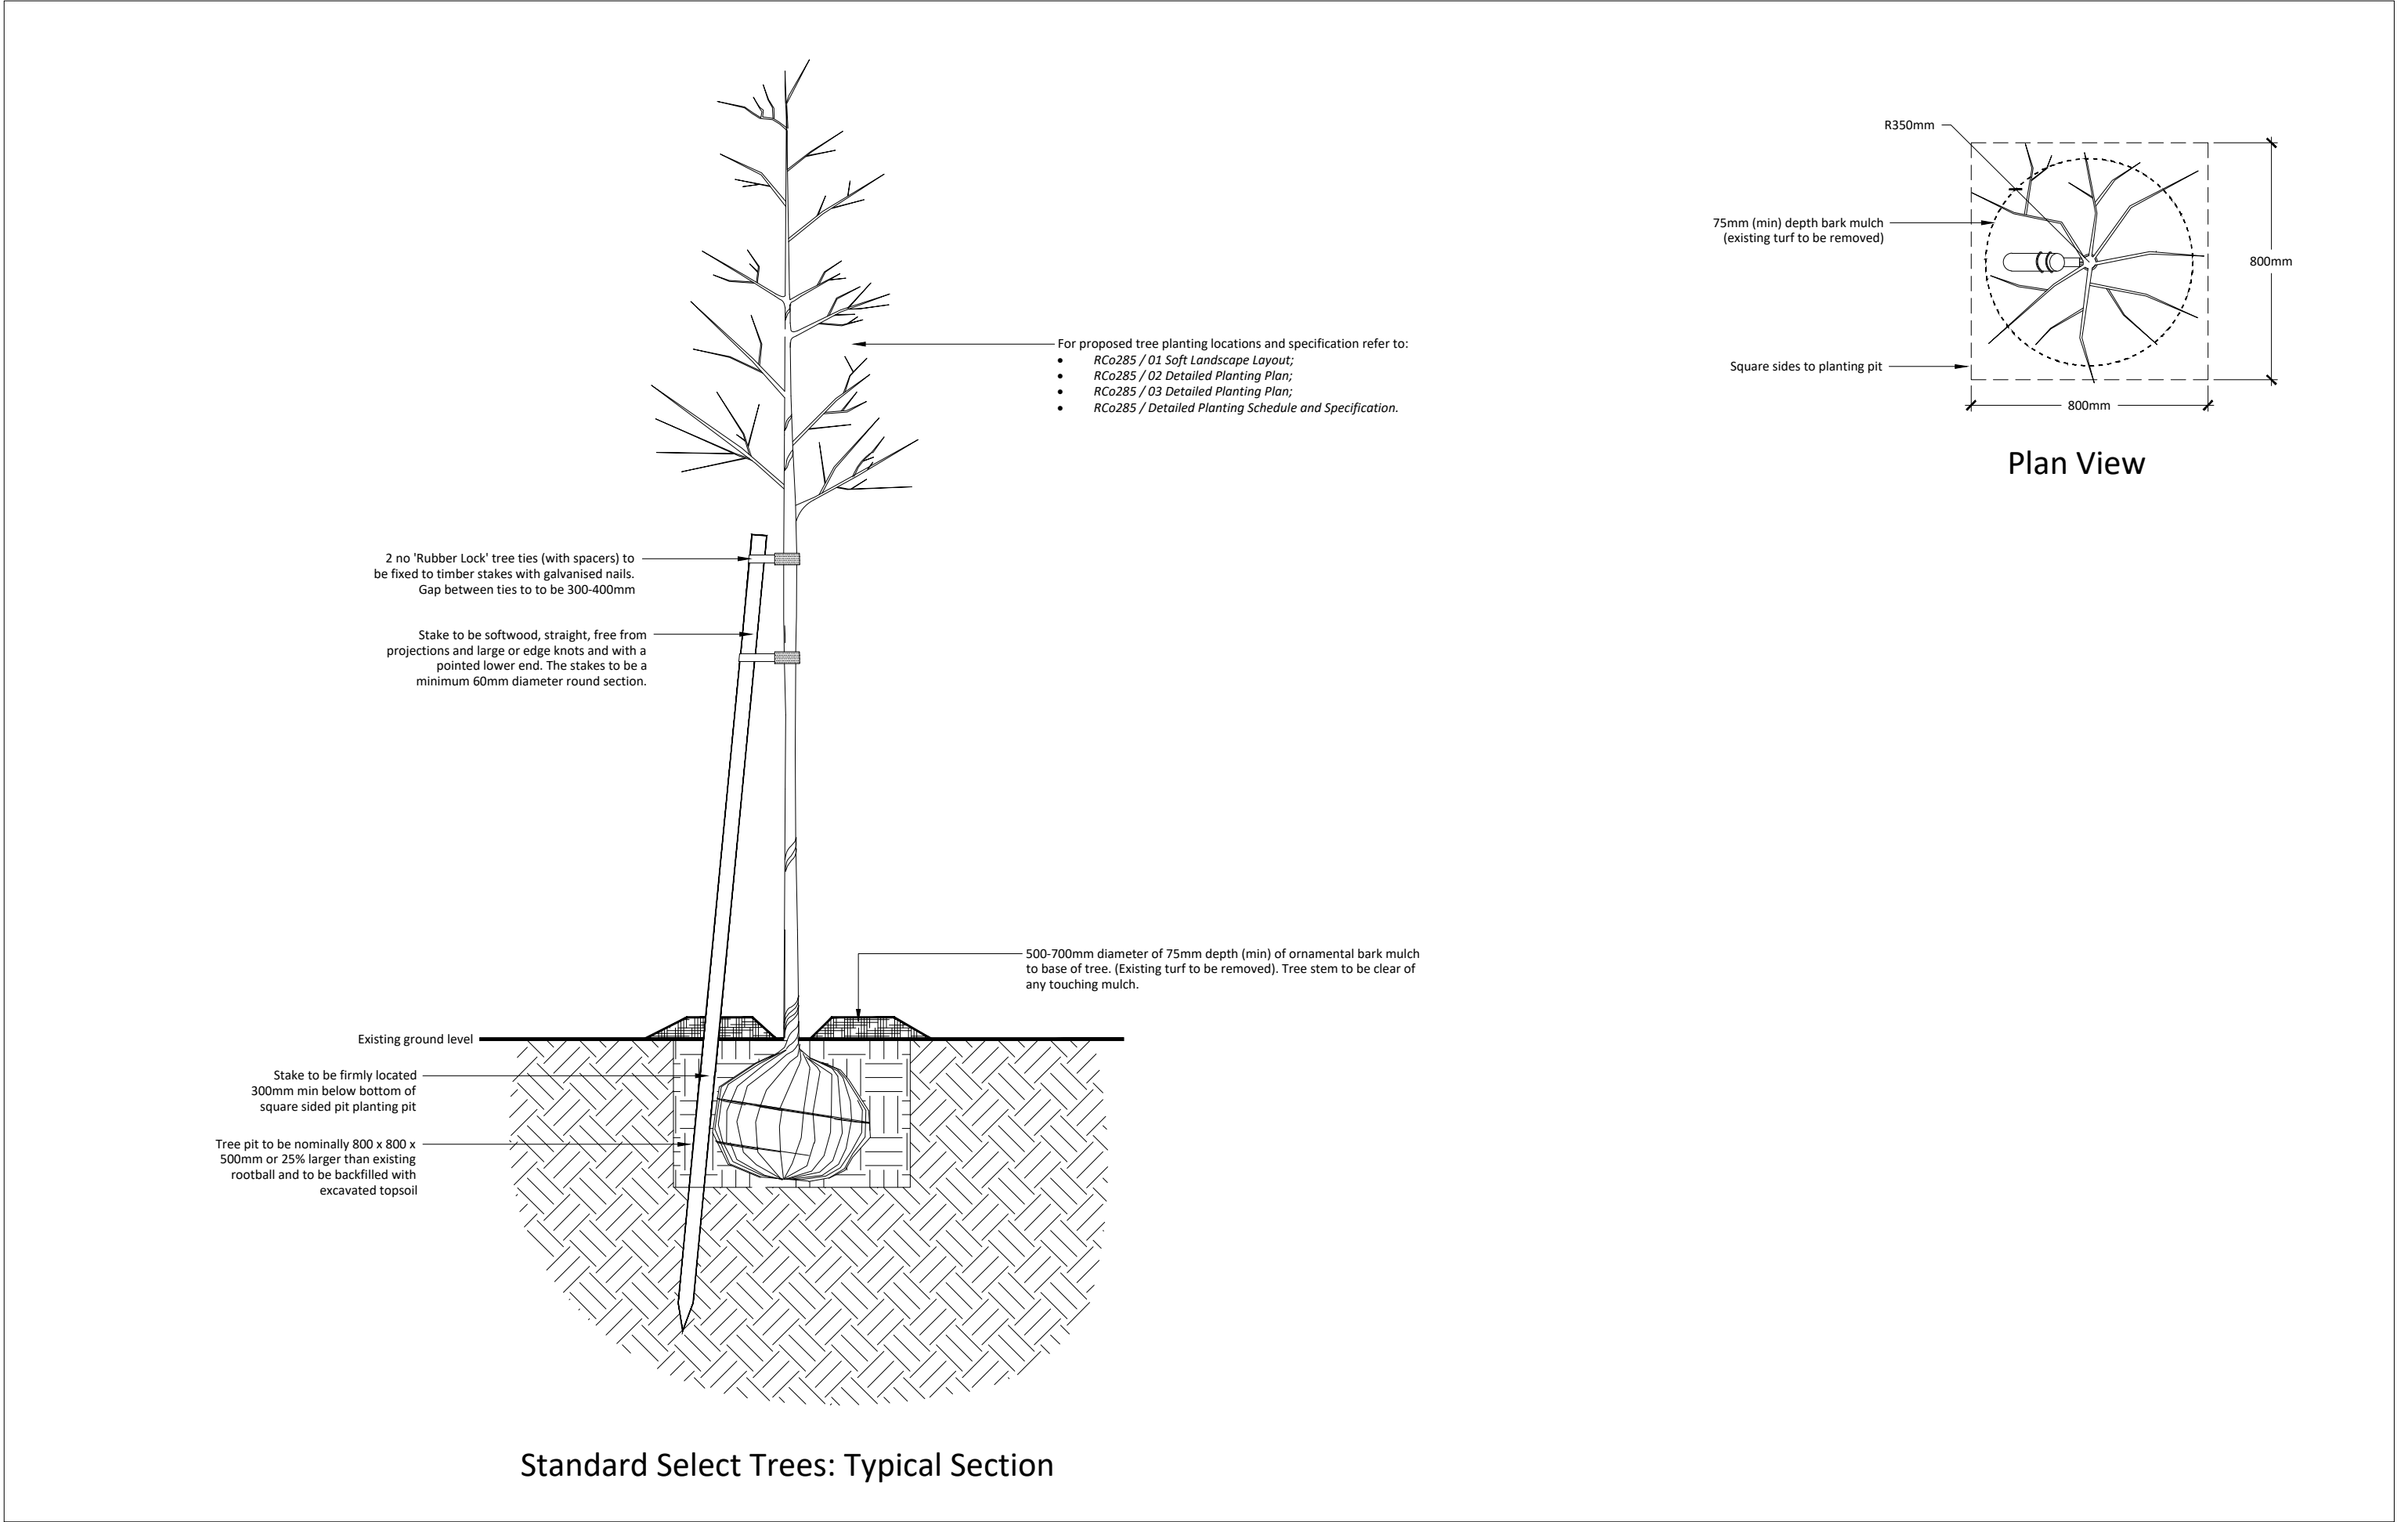

REV	DESCRIPTION	DATE	INITIALS

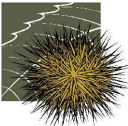

Ramsay & Co
Landscape Architecture
The Studio, 68 Cuckfield Road, Hurstpierpoint, West Sussex, BN6 9SB
T: 01273 834 198 M: 07973 770047 E: landscape@ramsayandco.com www.ramsayandco.com

Project Title	Scale	Initials	Date
Toddington Lane, Littlehampton, BN17 7PP	1:20@A3	AR	06-05-19
Drawing Title	Drawing Number	Revision	
Tree Planting Detail	RCo285 / 04	00	