






NORTH 1/100

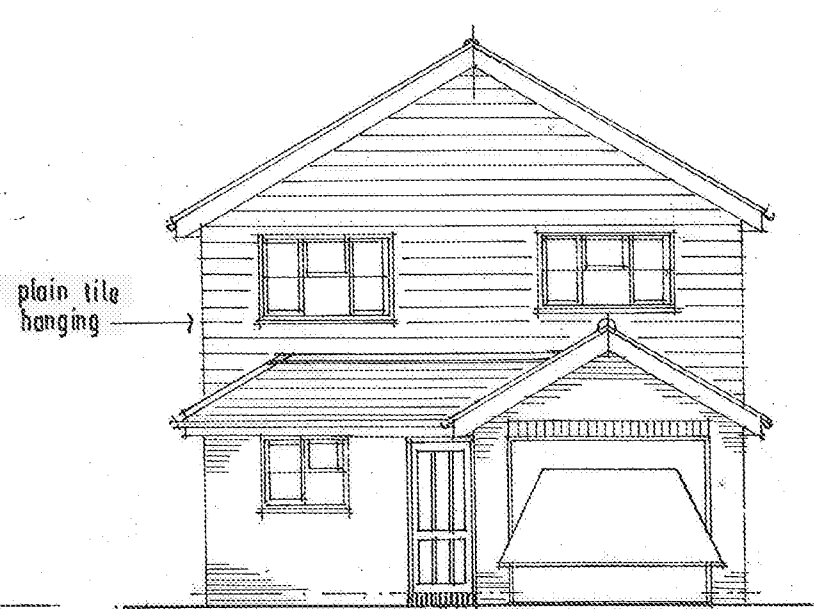


SOUTH [front] 1/100

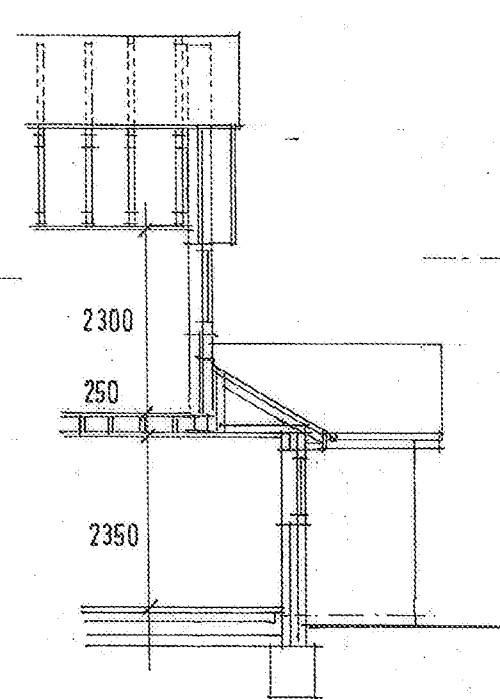


SECTION B. 1/100

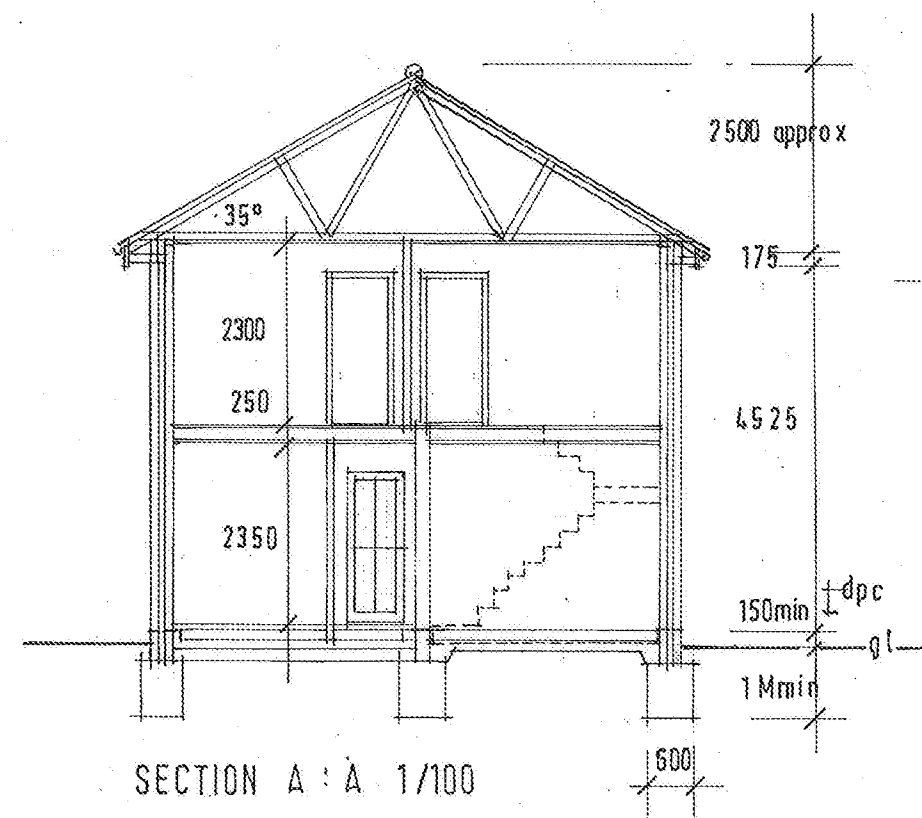

SECTION A: A 1/100

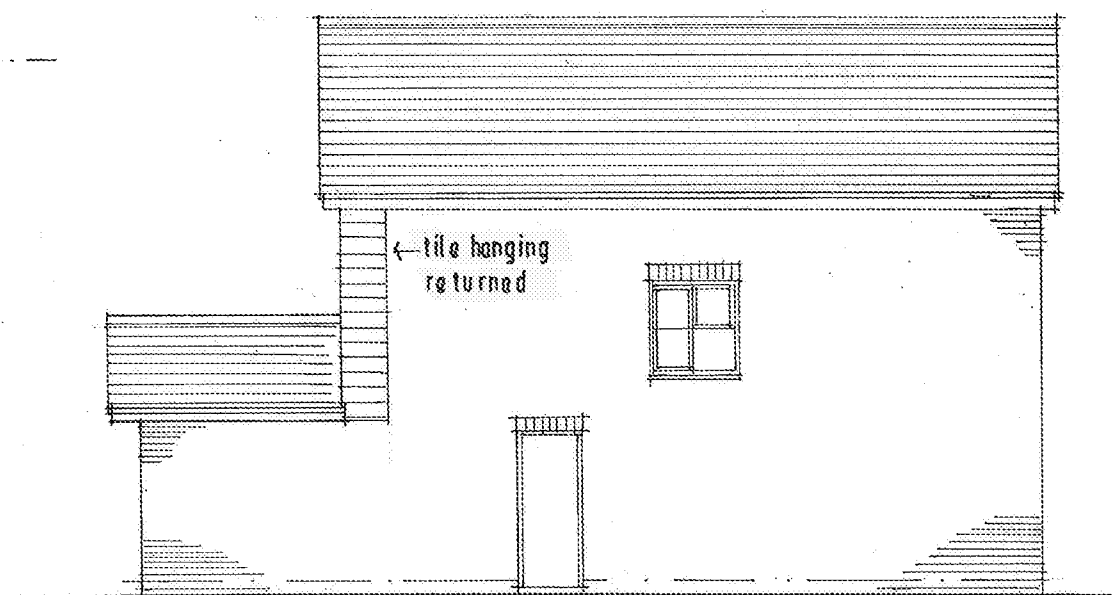

EAST 1/100

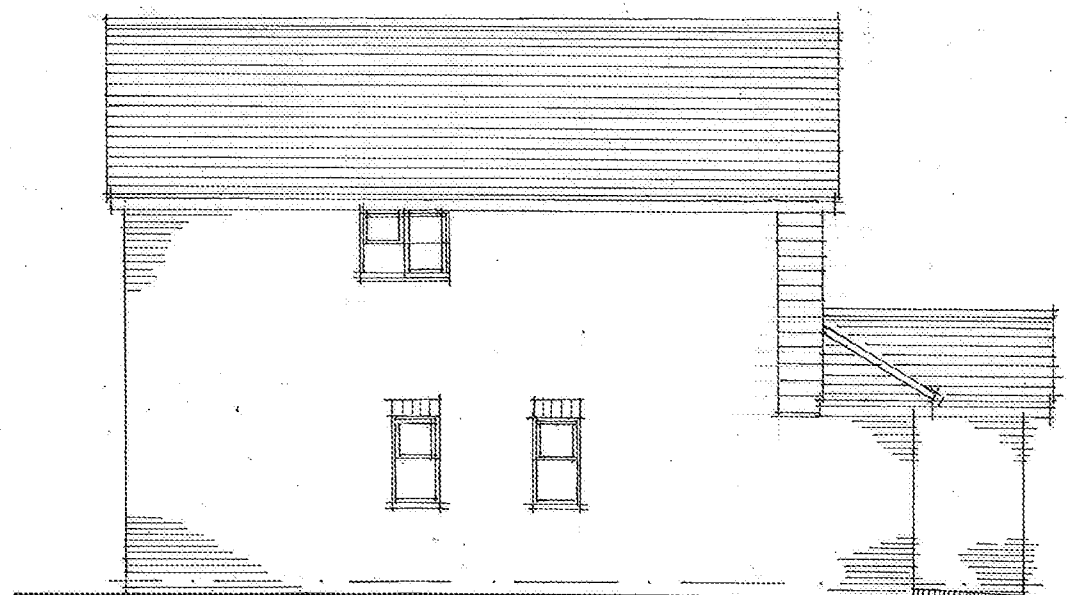

WEST 1/100

TREVOR E. UNSTED LTD

56-57 SEA LANE • RUSTINGTON • WEST SUSSEX • BN16 3PQ Tel: 01903 859040

Client: L. C. NICHOLAS LTD:

Project: DEVELOPMENT AT: DIRECTORS COTTAGE,
TODDINGTON LANE, LITTLEHAMPTON,
W/ SUSSEX; BN17 7PP.

Drawing: TYPE. B. PLOT 5.

Scale: AS SHOWN

Drawing No:

Date: JUNE 2017

17/4430/9

Drawn to:

Revisions:

Copyright:

The contractor must check all dimensions and levels on site and ensure they are to be agreed to the drawings.

It is the contractor's responsibility to ensure compliance with all statutory authority requirements, carry out works with total regard to existing and retained structure. Works and materials to latest CP. BS.

Drawing to be read in strict accordance with engineer's information where applicable.

All structural timber C16 unless otherwise noted. All structural and external timber pressure impregnated with preservative, cut ends site scrubbed with Cuprinol or similar treatment.

Local authority to witness satisfactory test on all new and affected foot/road drainage.