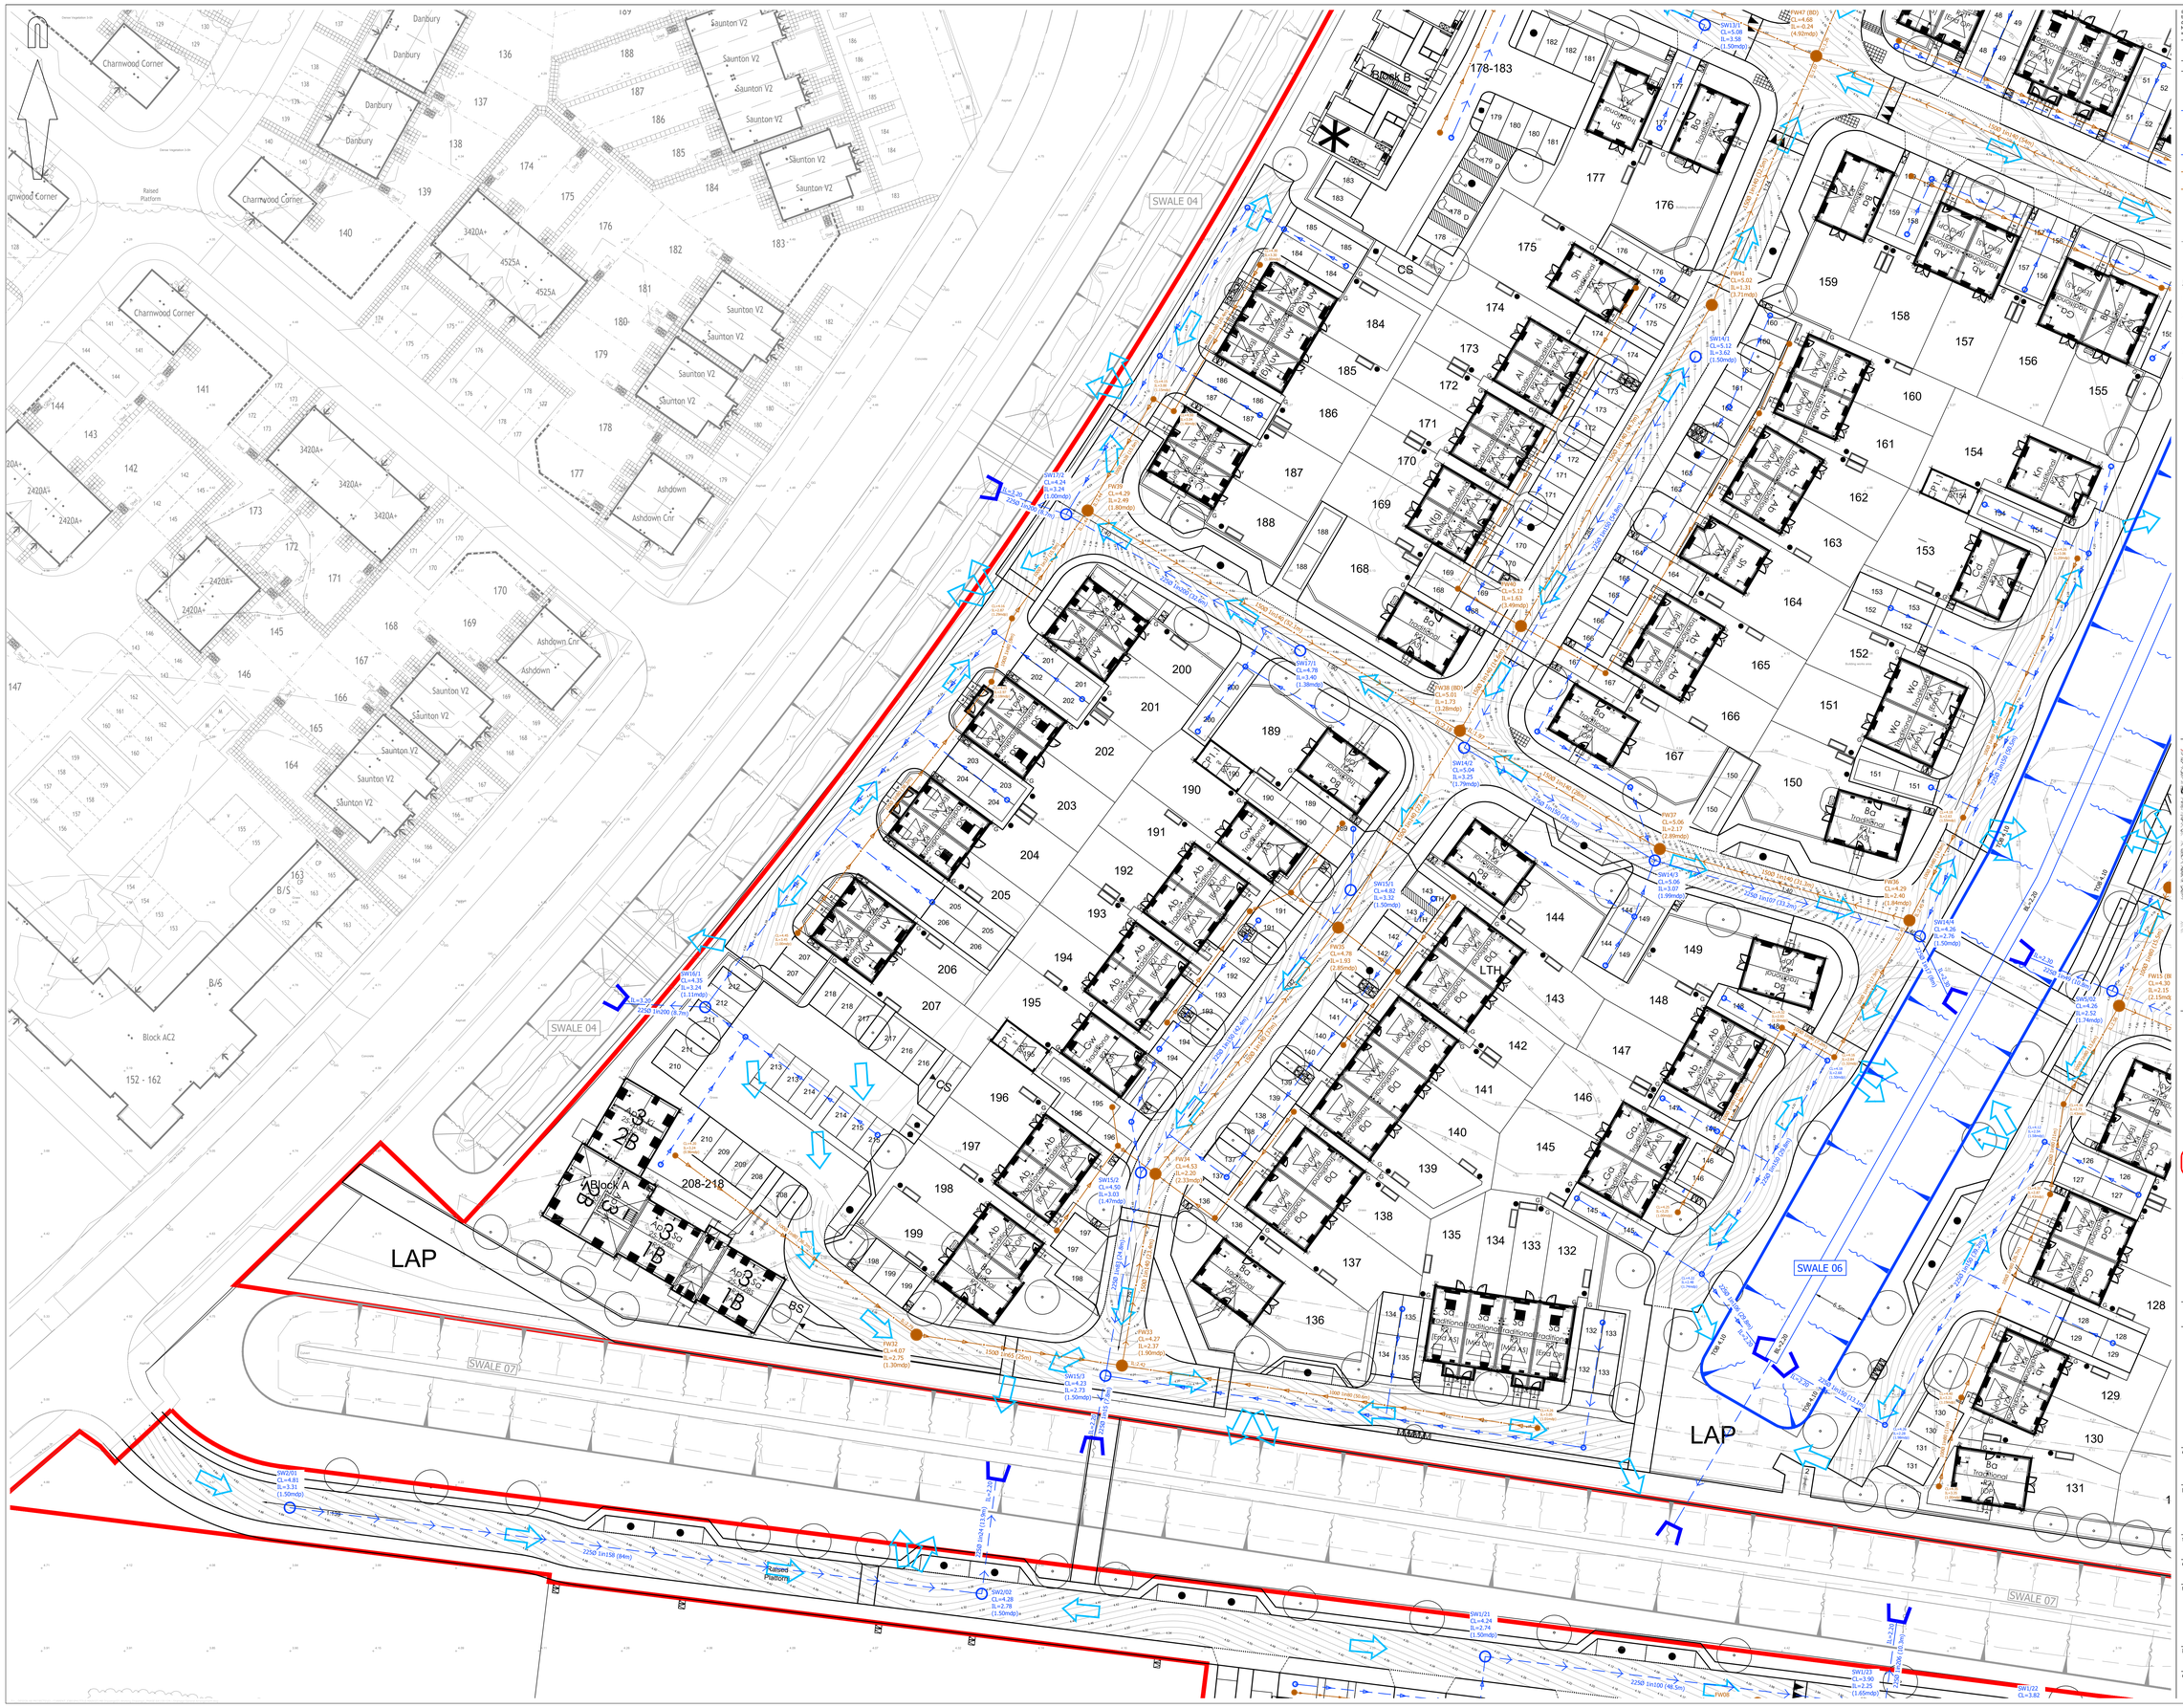

© Mayer Brown Limited Copyright. The drawings, information and data recorded in this document ("the information") is the property of Mayer Brown Limited. The information is provided for the use of the authorised recipient and this document may not be used, copied or reproduced in whole or part for any purposes other than which it was supplied by Mayer Brown. Mayer Brown makes no representation, undertakes no duty and accepts no responsibilities to any third party who may use or rely upon this document or the information.

A0 ORIGINAL

© Crown copyright and database rights 2025. Ordnance Survey AC0000808122.

KEY

- PROPOSED SURFACE WATER SEWER AND MANHOLE
- PROPOSED SURFACE WATER FLOW CONTROL CHAMBER
- PROPOSED SURFACE WATER DRAINAGE
- PROPOSED FOUL WATER SEWER AND MANHOLE
- PROPOSED FOUL WATER DRAINAGE
- PROPOSED HEADWALL
- PROPOSED SWALE
- 5.00 PROPOSED CONTOURS
- EXCEEDANCE FLOW ARROWS

NOTES:

1. This drawing is not to be scaled.
2. Drawing based on Persimmon Homes "Site Layout - Phase 6a - Residential - 285 units drawing reference " 547_PL_100b", received on 29/05/2025.
3. Based on topographic survey undertaken by Survey Solutions in November 2024, drawing reference 71849BWLS-02.
4. This drawing is to be read in conjunction with all other relevant engineering and landscaping drawings. Any discrepancies are to be reported to the Engineer immediately for clarification.

KEY TO HEALTH AND SAFETY SYMBOLS

- INDICATES A RESIDUAL RISK REQUIRING A COMPULSORY ACTION.
- INDICATES A RESIDUAL RISK FOR INFORMATION.
- INDICATES A RESIDUAL RISK REQUIRING A PROHIBITIVE ACTION.
- INDICATES A RESIDUAL RISK AS A WARNING.

FOR INFORMATION
NOT FOR CONSTRUCTION

rev.	amendment	checked	date
P1	Initial Issue. (TC)	SF	04/12/2025

mayer brown
Mayer Brown Limited
Lion house Oriental Road Woking Surrey GU22 8AR
Telephone 01483 750 508
enquiry@mayerbrown.co.uk www.mayerbrown.co.uk

client
PERSIMMON HOMES THAMES VALLEY

project
PHASE 6A
LITTLEHAMPTON

scale	drawn by	checked by
1:250	TC	SF

date	cad file
DECEMBER 2025	121-124.DWG

title
DRAINAGE GENERAL ARRANGEMENT
(SHEET 2 OF 4)

Mayer Brown Limited jobcode	suitability	revision
SF/PHHAMTONPARK	-	P1

drawing number
PHLITTLEPH6A.2/122