




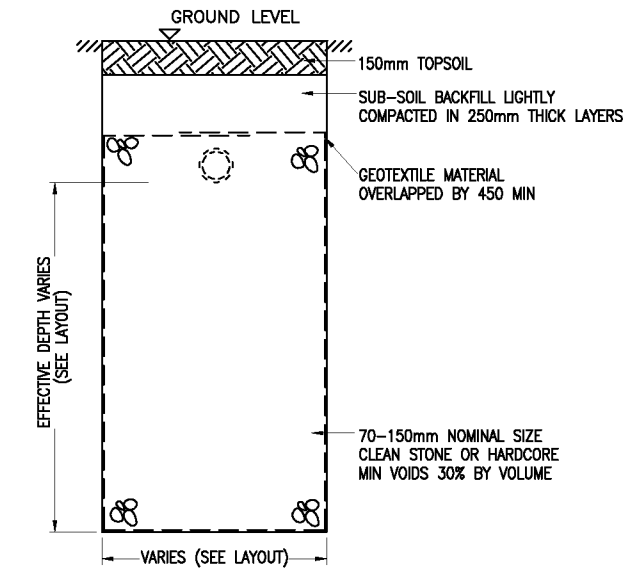

TRENCH SOAKAWAY - TYPICAL DETAIL
N.T.S

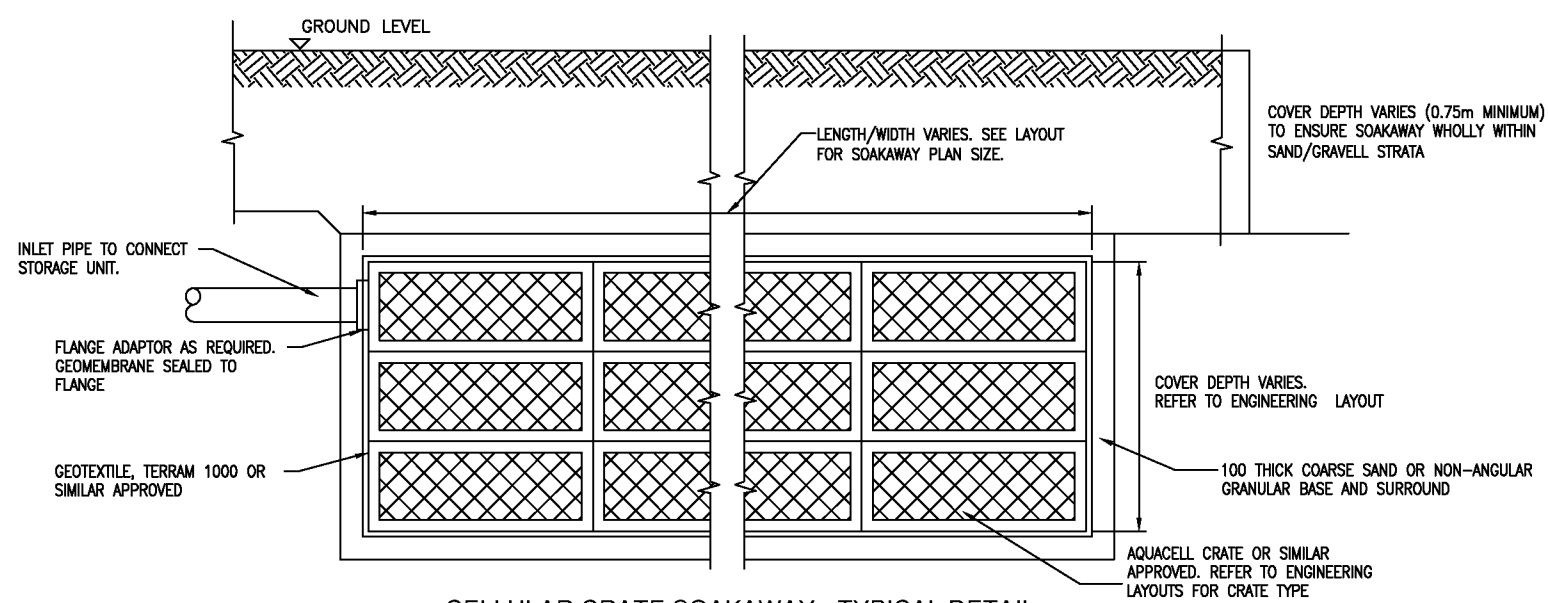

CELLULAR CRATE SOAKAWAY - TYPICAL DETAIL
N.T.S

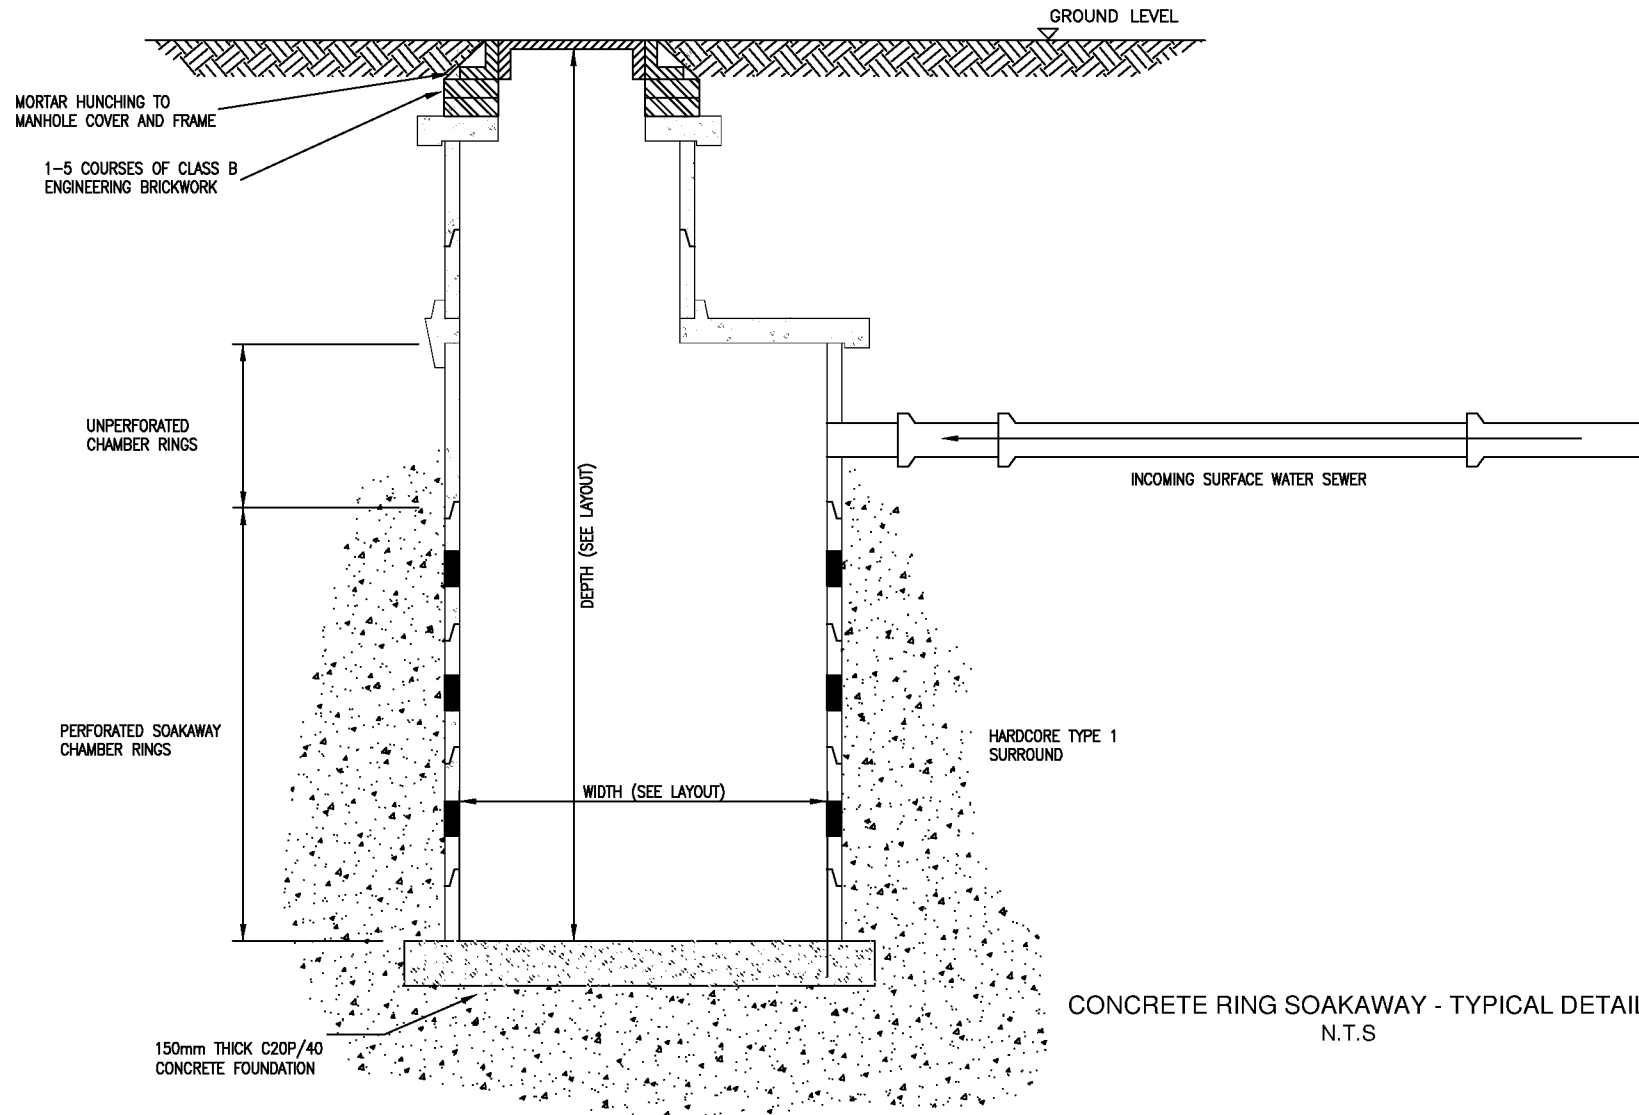

CONCRETE RING SOAKAWAY - TYPICAL DETAIL
N.T.S

GENERAL NOTES

- THIS DRAWING IS INTENDED TO BE VIEWED IN COMBINATION WITH ALL RELEVANT ARCHITECTS, ENGINEERS, SERVICES AND SPECIALIST DRAWINGS AND SPECIFICATION.
- ANY VARIATIONS OR DISCREPANCIES BETWEEN THESE DRAWINGS IN TERMS OF DIMENSIONS OR DETAILS SHOULD BE DRAWN TO THE ATTENTION OF THE ARCHITECT AND/OR THE ENGINEER FOR CLARIFICATION.
- PAUL BASHAM ASSOCIATES ACCEPTS NO RESPONSIBILITY FOR THE ACCURACY OF BACKGROUND INFORMATION PRODUCED BY THIRD PARTIES – THIS MUST BE TREATED AS INDICATIVE ONLY.
- ALL DIMENSIONS AND LEVELS ARE IN METRES. DO NOT SCALE THIS DRAWING, PRINT, PLOT OR DISK.
- THIS DRAWING SHOULD ONLY BE USED FOR CONSTRUCTION IF THE PROJECT PHASE IN THE TITLE FRAME BELOW IS SHOWN AS "CONSTRUCTION". PAUL BASHAM ASSOCIATES TAKE NO RESPONSIBILITY FOR CONSTRUCTION WORKS UNDERTAKEN TO DRAWINGS WHICH ARE NOT MARKED UNDER THIS PHASE.

CDM Regulations 2015 : Reg. 9

None of the below is deemed to relieve any contractor of his obligations under all applicable health and safety legislation.

In preparing the design shown on this and related drawings Paul Basham Associates has considered and, where reasonably practicable, eliminated foreseeable risks.
Any further abnormal or unusual risks, which remain, are numbered below and identified thus  and should be given particular attention by all those carrying out construction or of future maintenance works.

- Abnormal or unusual risks
-
-

Rev	Description	Date	By	Chk
-----	-------------	------	----	-----

ARUN DISTRICT COUNCIL LUTHER

Project Name WINDROOS NURSERY, LITTLEHAMPTON	Title INFILTRATION STRUCTURES TYPICAL DETAILS	 Paul Basham Associates Ltd Lancaster Court 9 Barnes Wallis Road Poulsham, Havant PO15 6TU T: +44 (0) 1489 698134 E: info@paulbashamassociates.com W: www.paulbashamassociates.com	Client PRIVATE CLIENT	Checked By JB	Checked Date 23.05.16	Scale N.T.S.	(AT A3 SIZE)
Project Phase FOR INFORMATION ARUN DISTRICT COUNCIL LU/24/19/DOC				Drawn By BH	Drawn Date 23.05.16	Client Drawing No. -	