
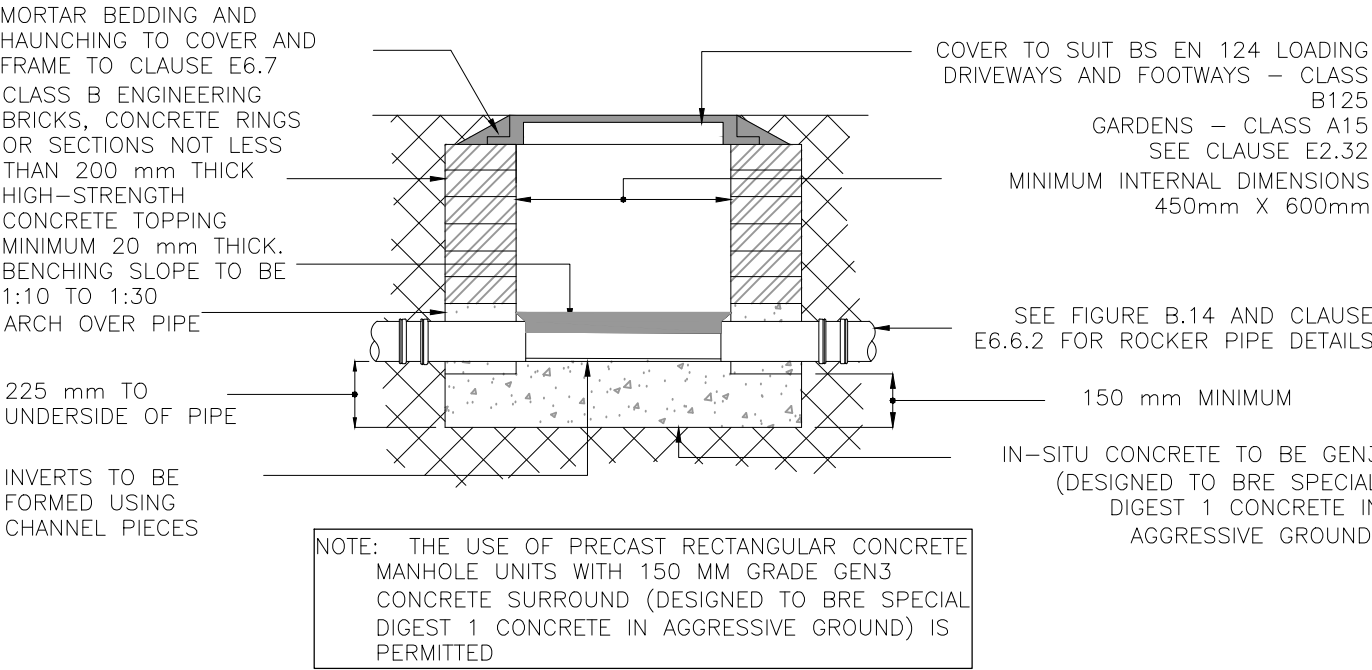


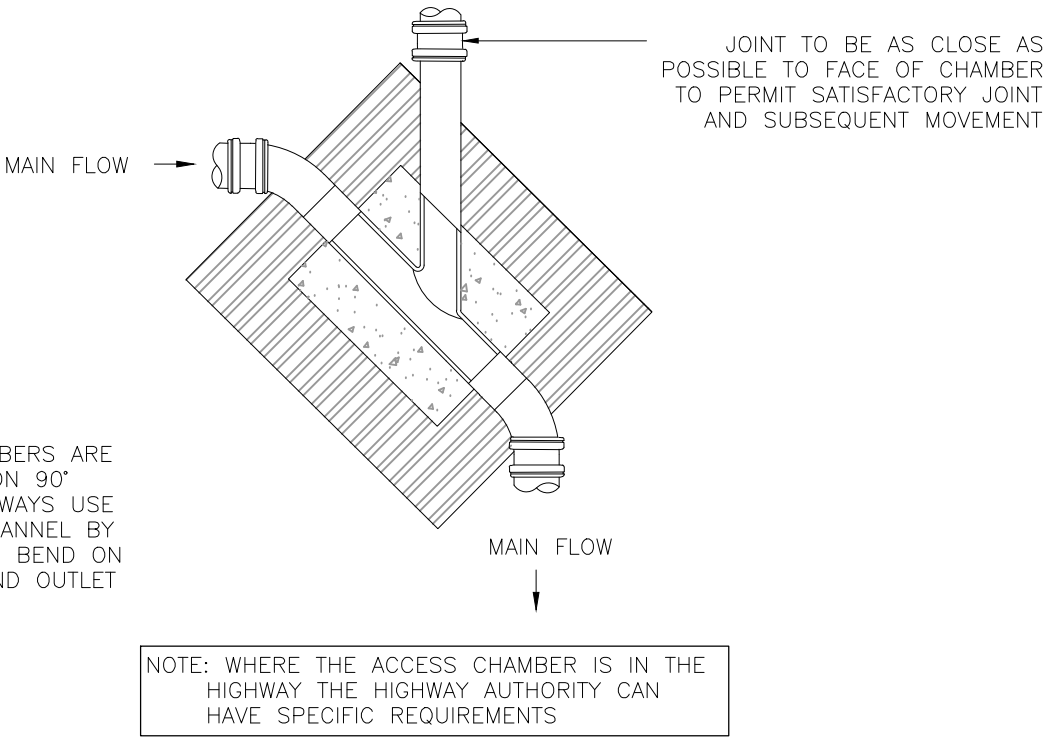

ALL ADOPTABLE DRAINAGE WORKS MUST BE CONSTRUCTED IN ACCORDANCE WITH SEWERS FOR ADOPTION 7TH EDITION

GENERAL NOTES

1. THIS DRAWING IS INTENDED TO BE VIEWED IN COMBINATION WITH ALL RELEVANT ARCHITECTS, ENGINEERS, SERVICES AND SPECIALIST DRAWINGS AND SPECIFICATION.
2. ANY VARIATIONS OR DISCREPANCIES BETWEEN THESE DRAWINGS IN TERMS OF DIMENSIONS OR DETAILS SHOULD BE DRAWN TO THE ATTENTION OF THE ARCHITECT AND/OR THE ENGINEER FOR CLARIFICATION.
3. PAUL BASHAM ASSOCIATES ACCEPTS NO RESPONSIBILITY FOR THE ACCURACY OF BACKGROUND INFORMATION PRODUCED BY THIRD PARTIES - THIS MUST BE TREATED AS INDICATIVE ONLY.
4. ALL DIMENSIONS AND LEVELS ARE IN METRES. DO NOT SCALE THIS DRAWING, PRINT, PLOT OR DISK.
5. THIS DRAWING SHOULD ONLY BE USED FOR CONSTRUCTION IF THE PROJECT PHASE IN THE TITLE FRAME BELOW IS SHOWN AS "CONSTRUCTION". PAUL BASHAM ASSOCIATES TAKE NO RESPONSIBILITY FOR CONSTRUCTION WORKS UNDERTAKEN TO DRAWINGS WHICH ARE NOT MARKED UNDER THIS PHASE.

TYPICAL MANHOLE DETAIL – TYPE 4
(RIGID MATERIAL DETAIL)
(MAX. DEPTH FROM COVER LEVEL TO SOFFIT OF PIPE 1.0m NON-ENTRY)

Project Name WINDROOS NURSERY	Title TYPE 4 MANHOLE DETAIL		Client 	Checked By AS	Checked Date 26.04.19	Scale 1:10	(AT A3 SIZE)		
Project Phase PRELIMINARY				Drawn By CJ	Drawn Date 26.04.19	Client Drawing No. -	PBA Drawing No. 147.5001.407	Revision	

ARUN DISTRICT COUNCIL LUT249.DOC