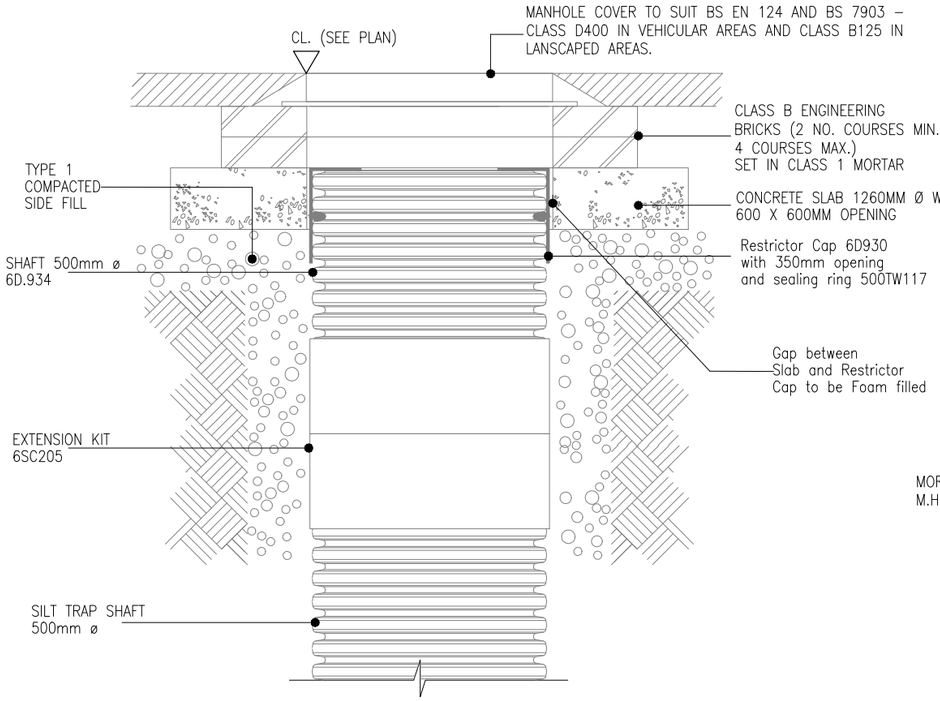

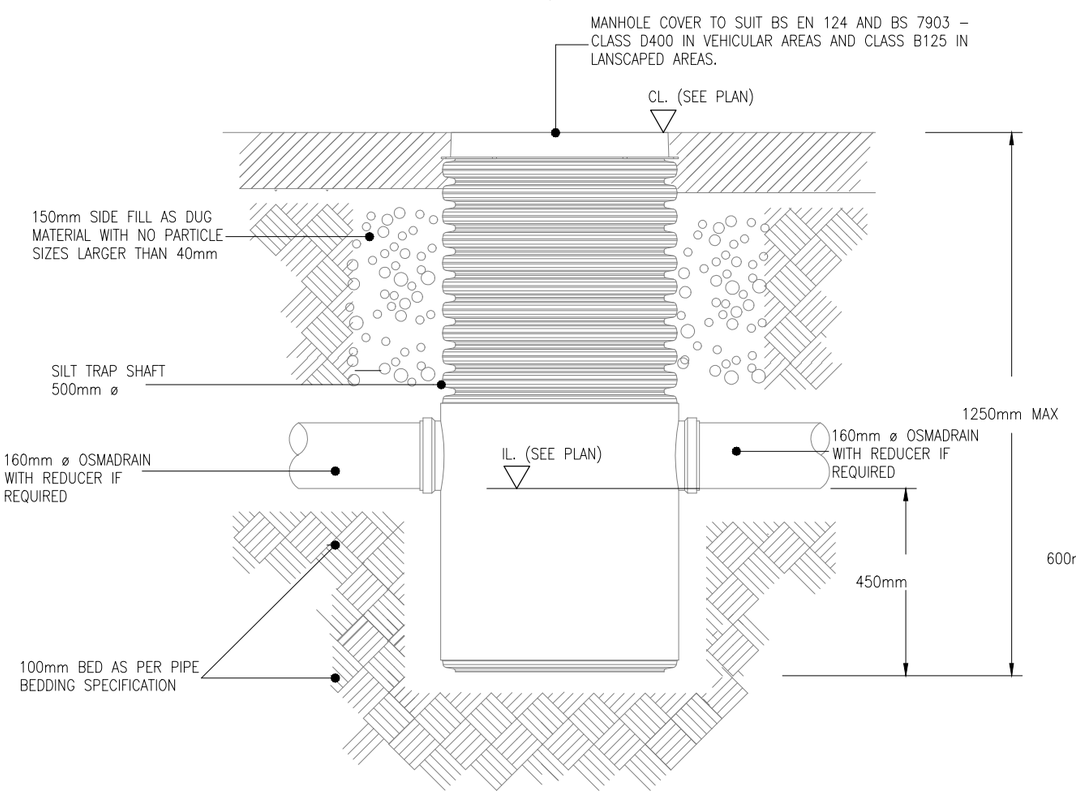

INSPECTION CHAMBER
CATCHPIT/SUMP DETAIL

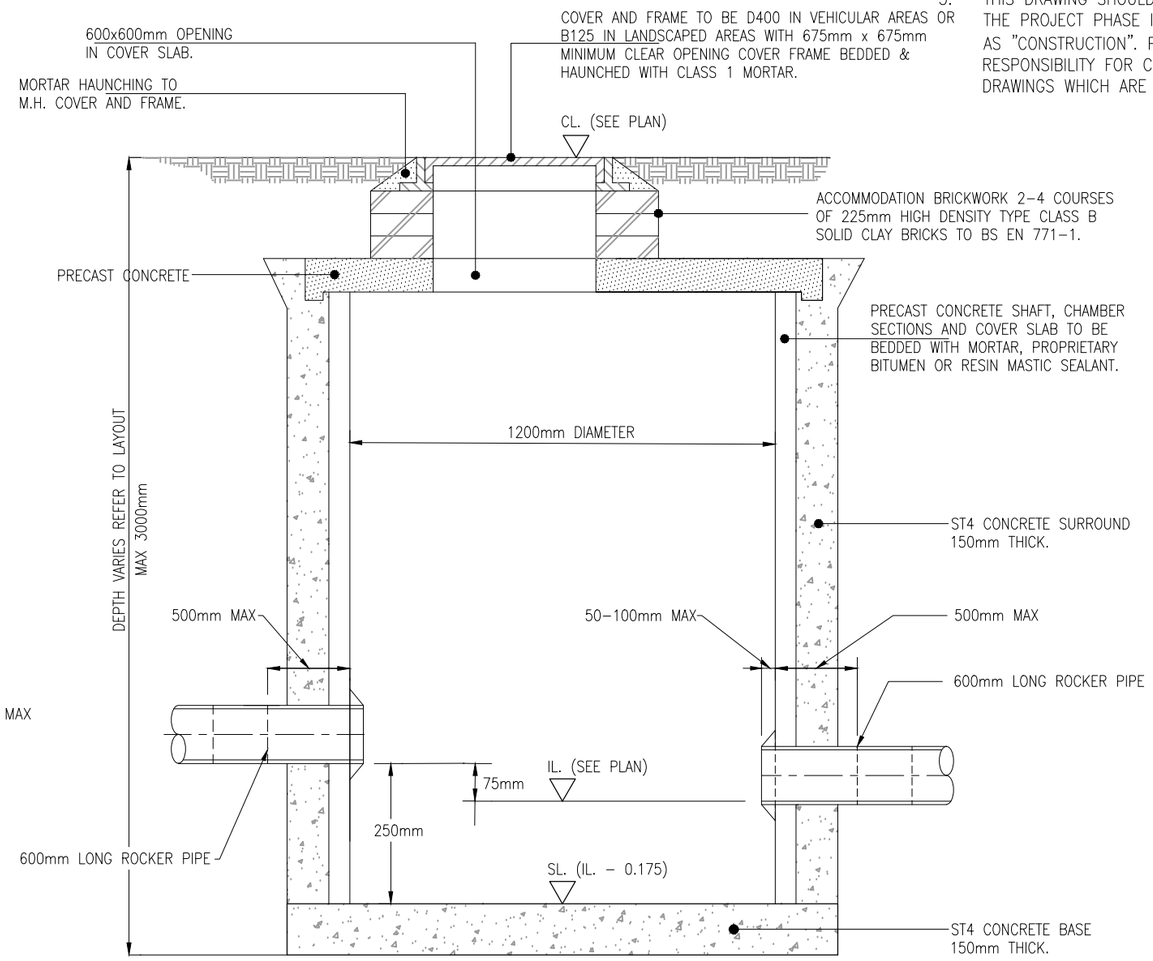

MANHOLE CHAMBER
CATCHPIT/SUMP DETAIL

GENERAL NOTES

1. THIS DRAWING IS INTENDED TO BE VIEWED IN COMBINATION WITH ALL RELEVANT ARCHITECTS, ENGINEERS, SERVICES AND SPECIALIST DRAWINGS AND SPECIFICATION.
2. ANY VARIATIONS OR DISCREPANCIES BETWEEN THESE DRAWINGS IN TERMS OF DIMENSIONS OR DETAILS SHOULD BE DRAWN TO THE ATTENTION OF THE ARCHITECT AND/OR THE ENGINEER FOR CLARIFICATION.
3. PAUL BASHAM ASSOCIATES ACCEPTS NO RESPONSIBILITY FOR THE ACCURACY OF BACKGROUND INFORMATION PRODUCED BY THIRD PARTIES – THIS MUST BE TREATED AS INDICATIVE ONLY.
4. ALL DIMENSIONS AND LEVELS ARE IN METRES. DO NOT SCALE THIS DRAWING, PRINT, PLOT OR DISK.
5. THIS DRAWING SHOULD ONLY BE USED FOR CONSTRUCTION IF THE PROJECT PHASE IN THE TITLE FRAME BELOW IS SHOWN AS "CONSTRUCTION". PAUL BASHAM ASSOCIATES TAKE NO RESPONSIBILITY FOR CONSTRUCTION WORKS UNDERTAKEN TO DRAWINGS WHICH ARE NOT MARKED UNDER THIS PHASE.

Rev	Description	Date	By	Chkd
-	-	-.-.-	-	-

Project Name: WINDROOS NURSERY	Title: CATCHPIT/SUMP DETAIL	paul basham associates	Client: dandara	Checked By: AS	Checked Date: 26.04.19	Scale: NTS (AT A3 SIZE)
Project Phase: PRELIMINARY				Drawn By: CJ	Drawn Date: 26.04.19	Client Drawing No.: -	PBA Drawing No.: 147.5001.408	Revision:

Paul Basham Associates Ltd
Lancaster Court, 8 Barnes Wallis Road, Fareham, PO15 5TU
01489 668134
info@paulbashamassociates.com www.paulbashamassociates.com

ARUN DISTRICT COUNCIL LU/219/DOC