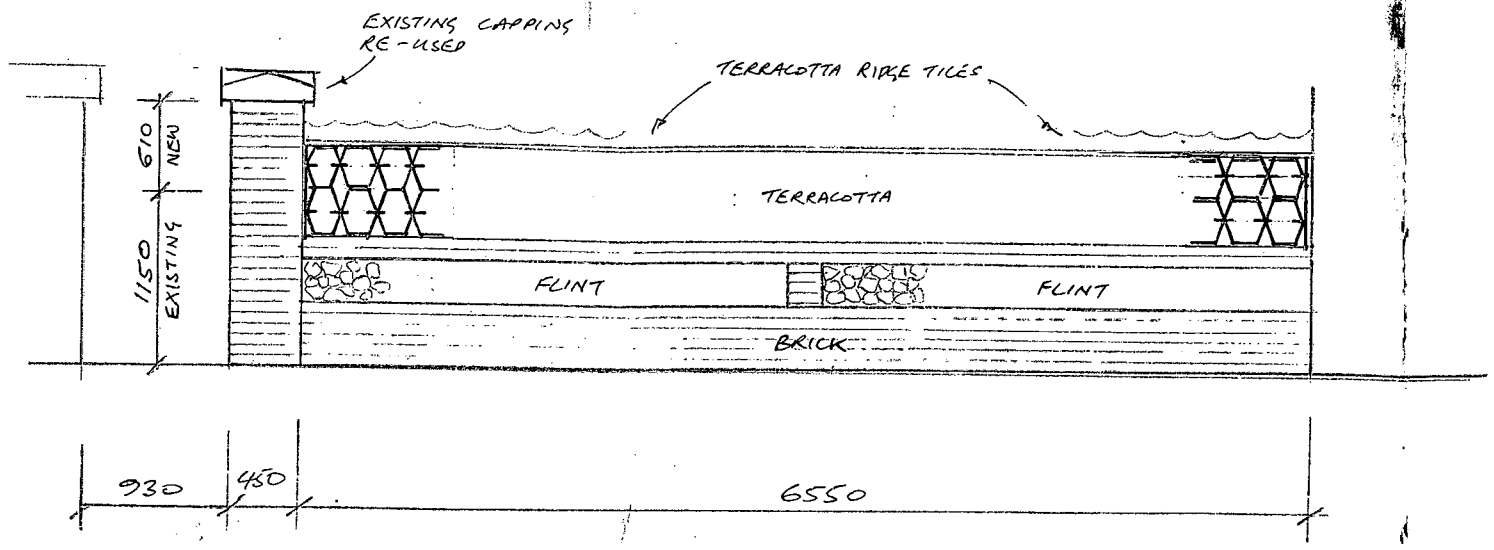

ELEVATION 1:50

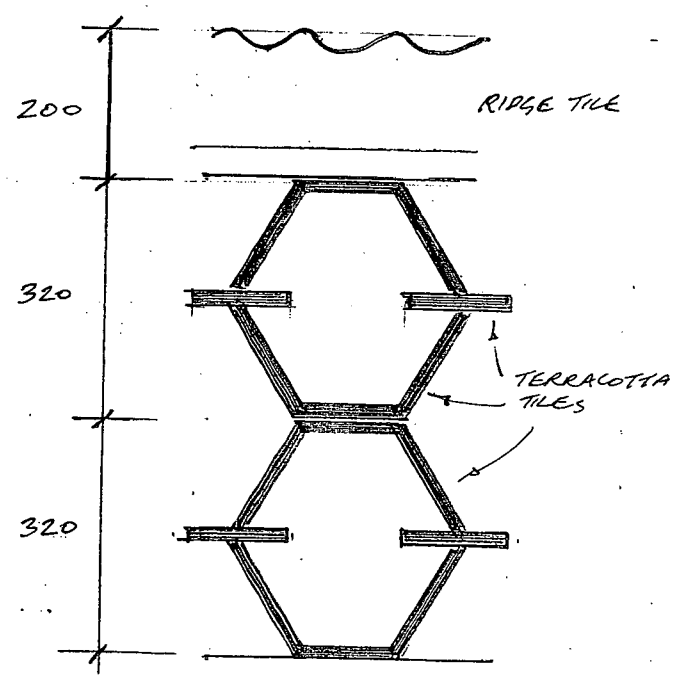

DETAIL 1:10

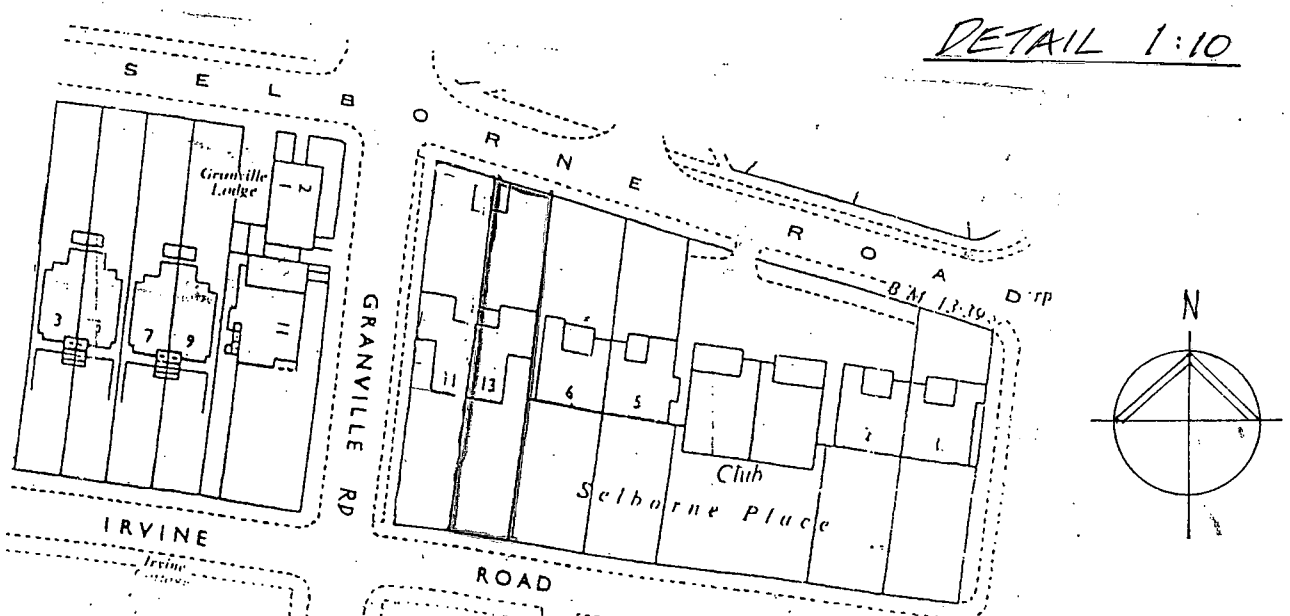

SITE PLAN 1:1250

SPECIFICATION

Raise the existing facing brick piers by 8 courses and re-instate existing stone cappings

Remove the existing semi-circular brick cappings from top of wall to provide a level surface and erect 4 new courses of terracotta tiles as shown with alternate courses inverted.

Fit new terracotta ridge tiles to to top of wall to match existing.

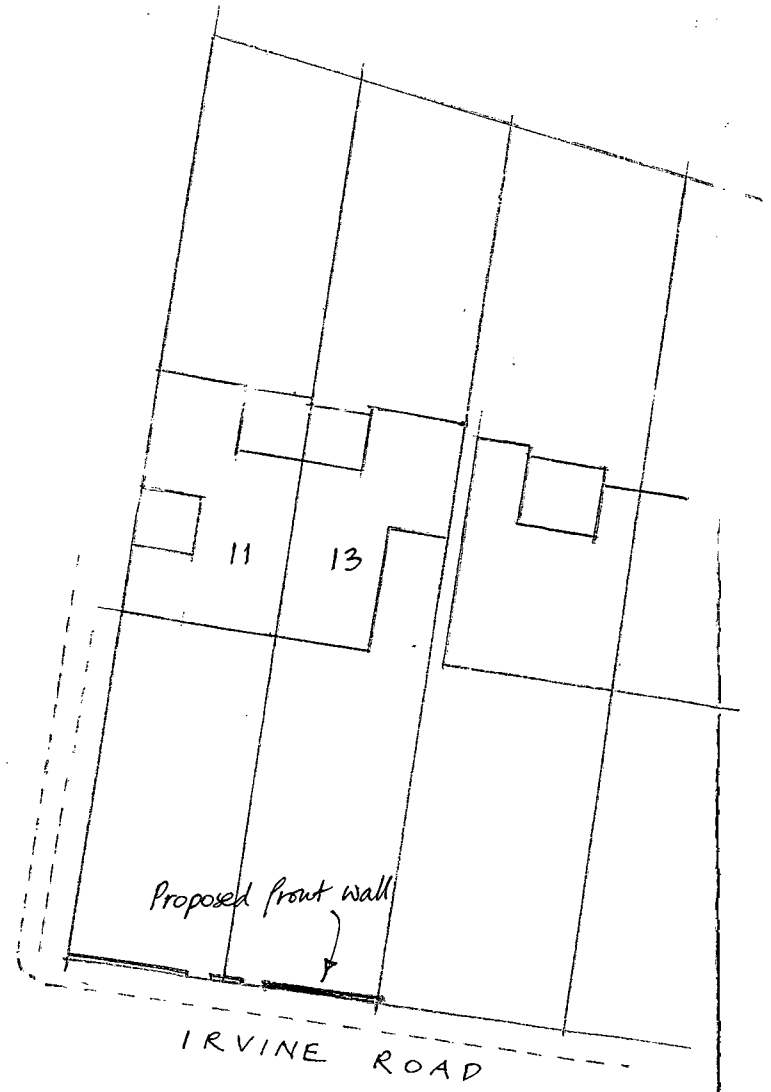

BLOCK PLAN 1:500

ARUN DISTRICT COUNCIL

No.	LW	250	08	

RECEIVED

REVISIONS

M.J.J. TANNER
SOUTH HAMBYE
16 NORTH LANE
EAST PRESTON
WEST SUSSEX BN16 1DA
TEL/FAX: 01903 774211

13 IRVINE ROAD
LITTLEHAMPTON
BN17 5LB

NEW WALL TO FRONT BOUNDARY

DATE	AUG 2008
SCALE	1:50, 1:10
DRG No	697-2

ARUN DISTRICT COUNCIL LW/250/08