



NOTES
WRITTEN DIMENSIONS TO BE TAKEN IN PREFERENCE TO SCALE, AND
ARE TO BE CHECKED ON SITE PRIOR TO COMMENCING WORK.
THIS DRAWING IS TO BE READ IN CONJUNCTION WITH ALL OTHER
DOCUMENTS RELATING TO THIS PROJECT.
ANY DISCREPANCIES ARE TO BE REFERRED IMMEDIATELY TO THE
ARCHITECT.
THIS DRAWING IS COPYRIGHT, AND SHOULD NOT BE USED OR
REPRODUCED WITHOUT PERMISSION.
IT IS THE CONTRACTOR'S RESPONSIBILITY TO ENSURE COMPLIANCE
WITH THE BUILDING REGULATIONS.

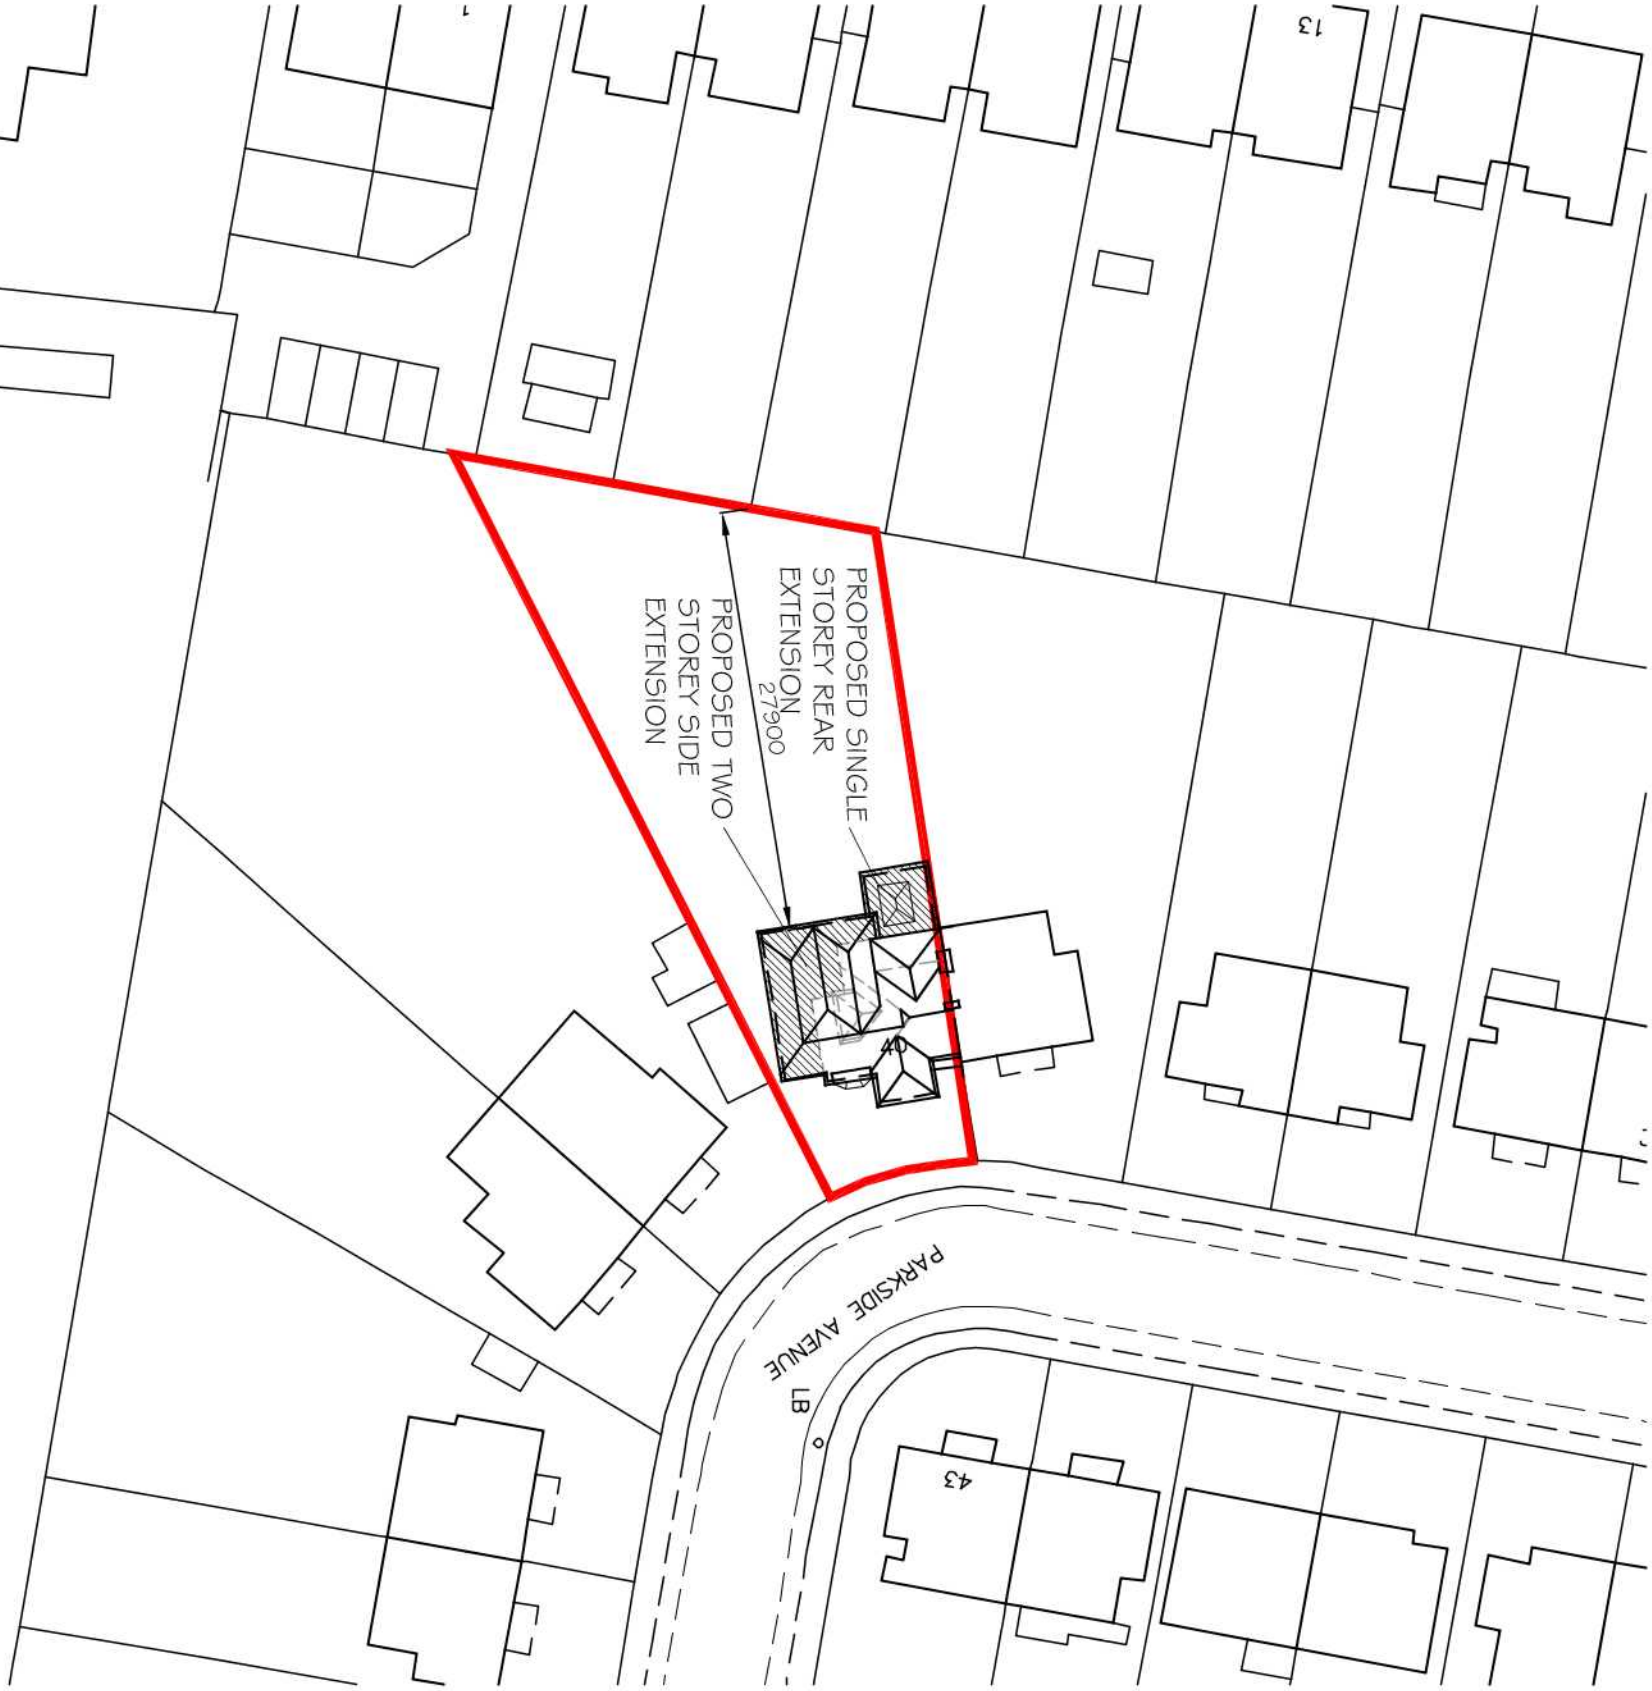

BLOCK PLAN 1 : 500

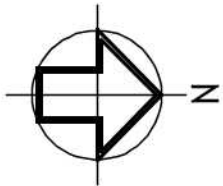

Site location plan (c) Crown Copyright 2018. All rights reserved. Licence number 100029432

SITE LOCATION PLAN 1 : 1250

A	DISTANCE TO BOUNDARY ADDED	09.08.19
REV	DESCRIPTION	DATE

PROJECT
40 PARKSIDE AVENUE
LITTLEHAMPTON
WEST SUSSEX

DRAWING TITLE
SITE LOCATION AND BLOCK PLANS

CLIENT

MR & MRS BAYLIS

Unit 3b Woodhorn Business Centre
Woodhorn Lane
Oving Chichester
West Sussex PO20 2BX
Tel 01 243 774764
www.sloaneandbrown.co.uk



SCALE	DRAWN BY	DATE
1:100 @A3	FLB	MAR 16
DWG NO	527/06	REV. A