



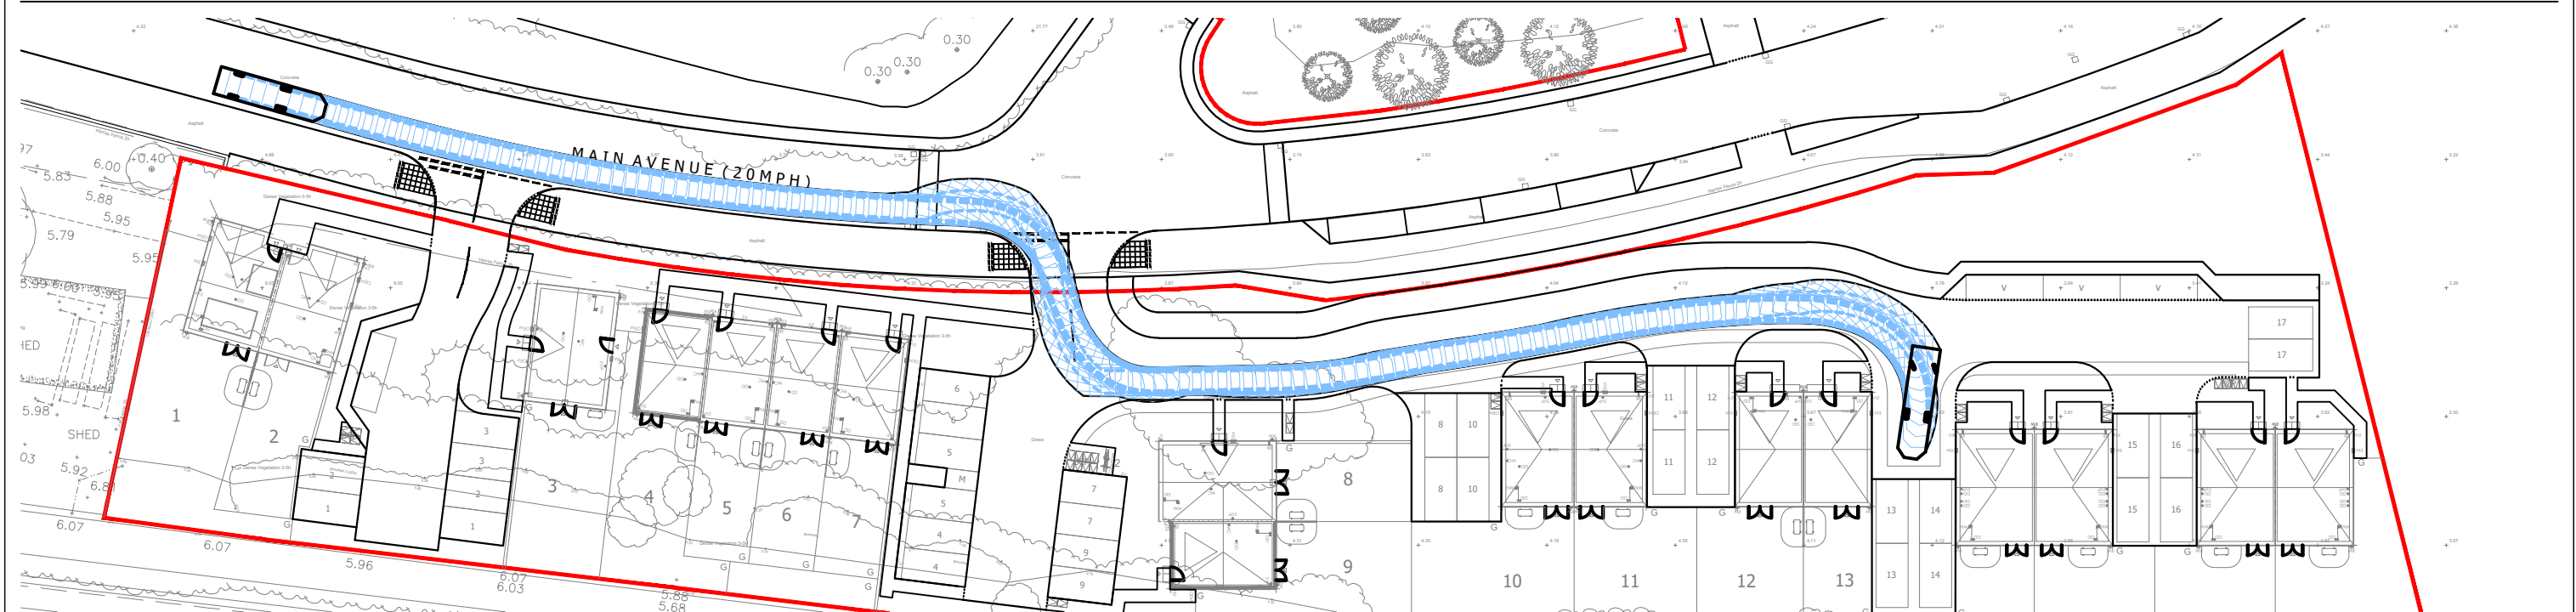

© Crown copyright, all rights reserved. 2025. Licence number AC0000808122.

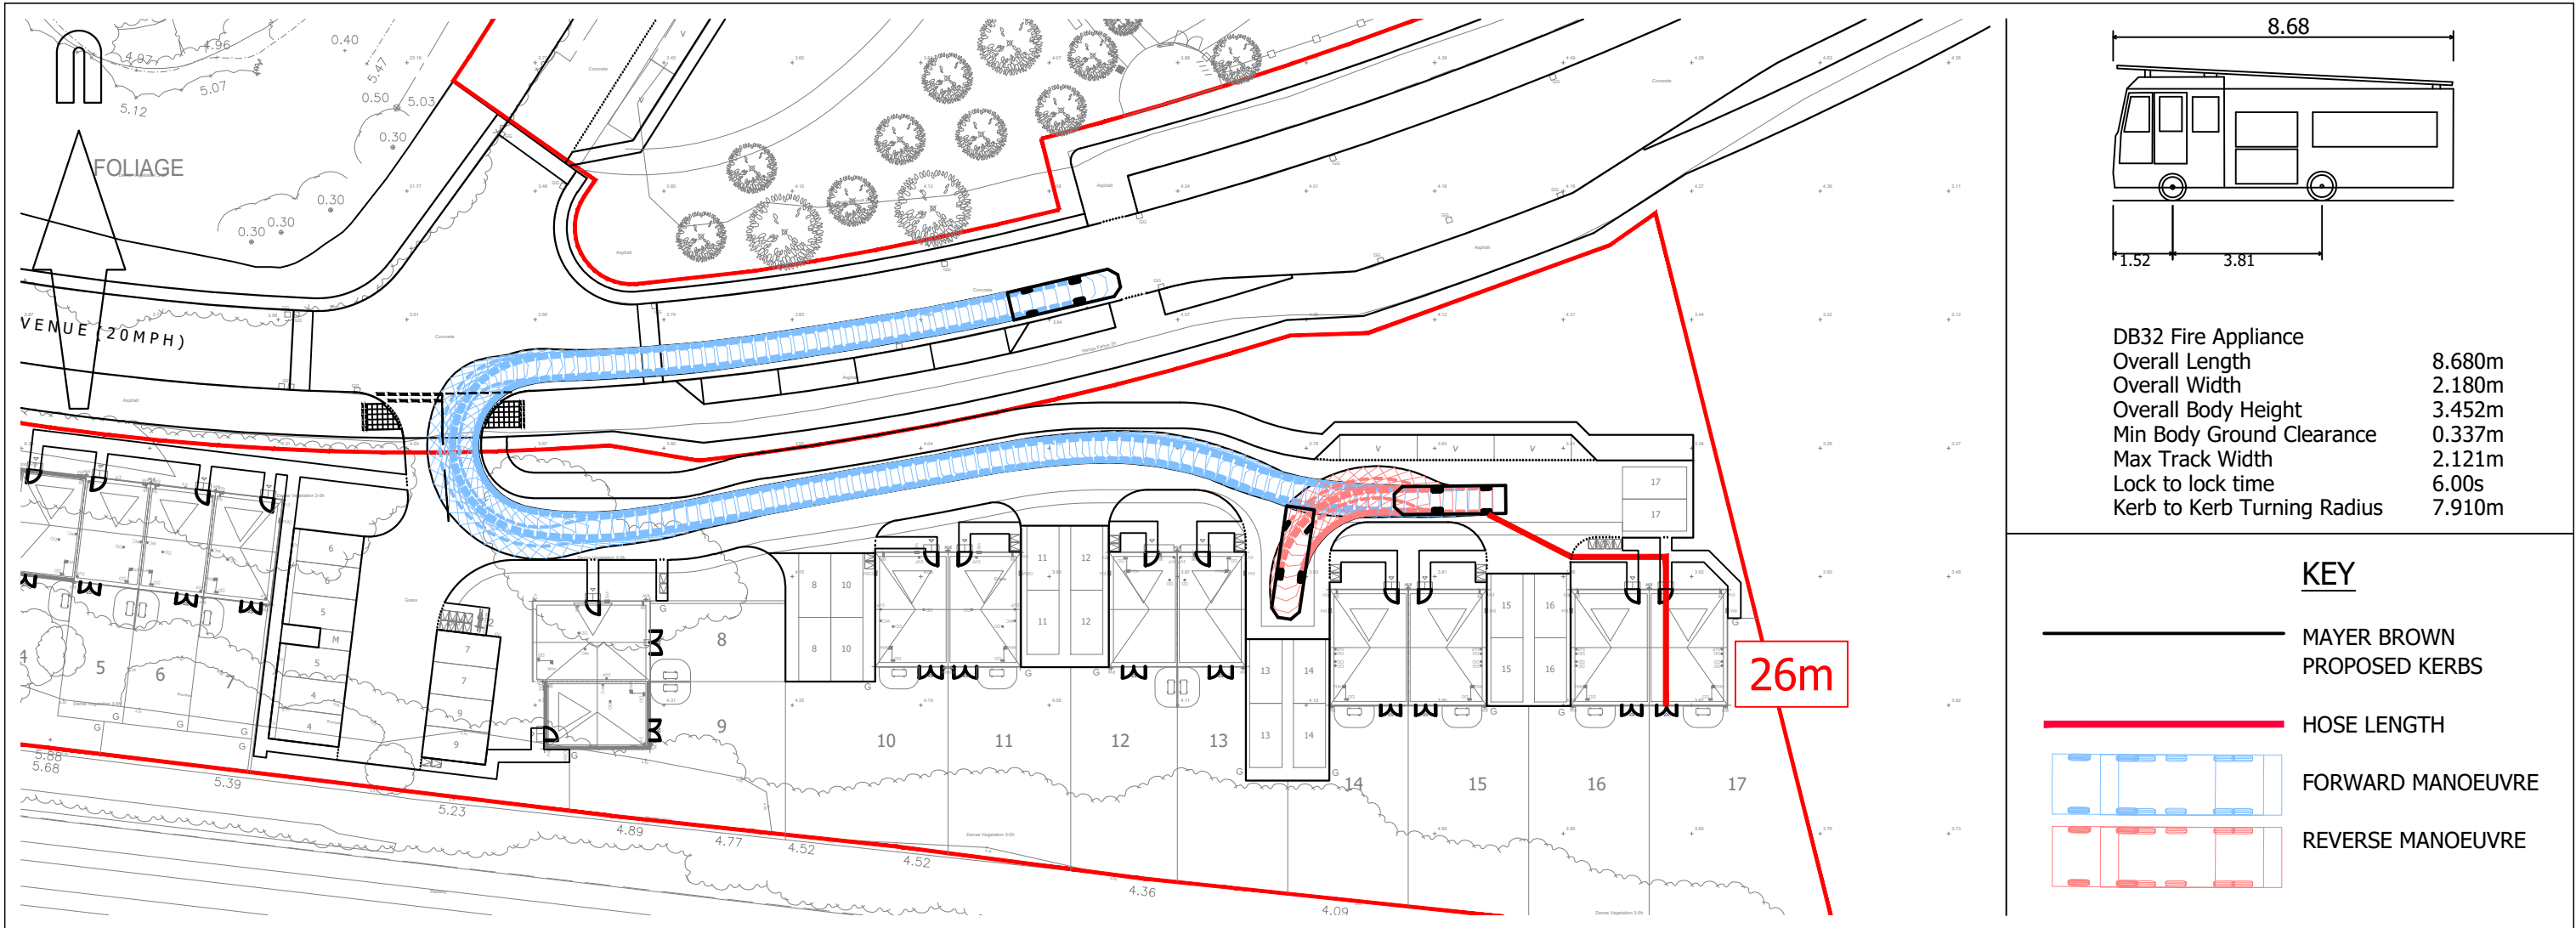

Mayer Brown Limited
Lion House Oriental Road Woking Surrey GU22 8AR
Telephone 01483 750 508
enquiry@mayerbrown.co.uk www.mayerbrown.co.uk

client
PERSIMMON HOMES THAMES VALLEY

project
PHASE 6B
LITTLEHAMPTON

title
SWEPT PATH ANALYSIS
DB32 FIRE APPLIANCE
ENTERING / EXITING SITE AND USING TURNING HEAD

scale 1:500 @ A3	drawn by TC	checked by SF
date created DEC 2025	date revised -	cad file TK02.DWG
drawing number	suitability -	rev. P3

PHLITTLEPH6B.2/TK02