


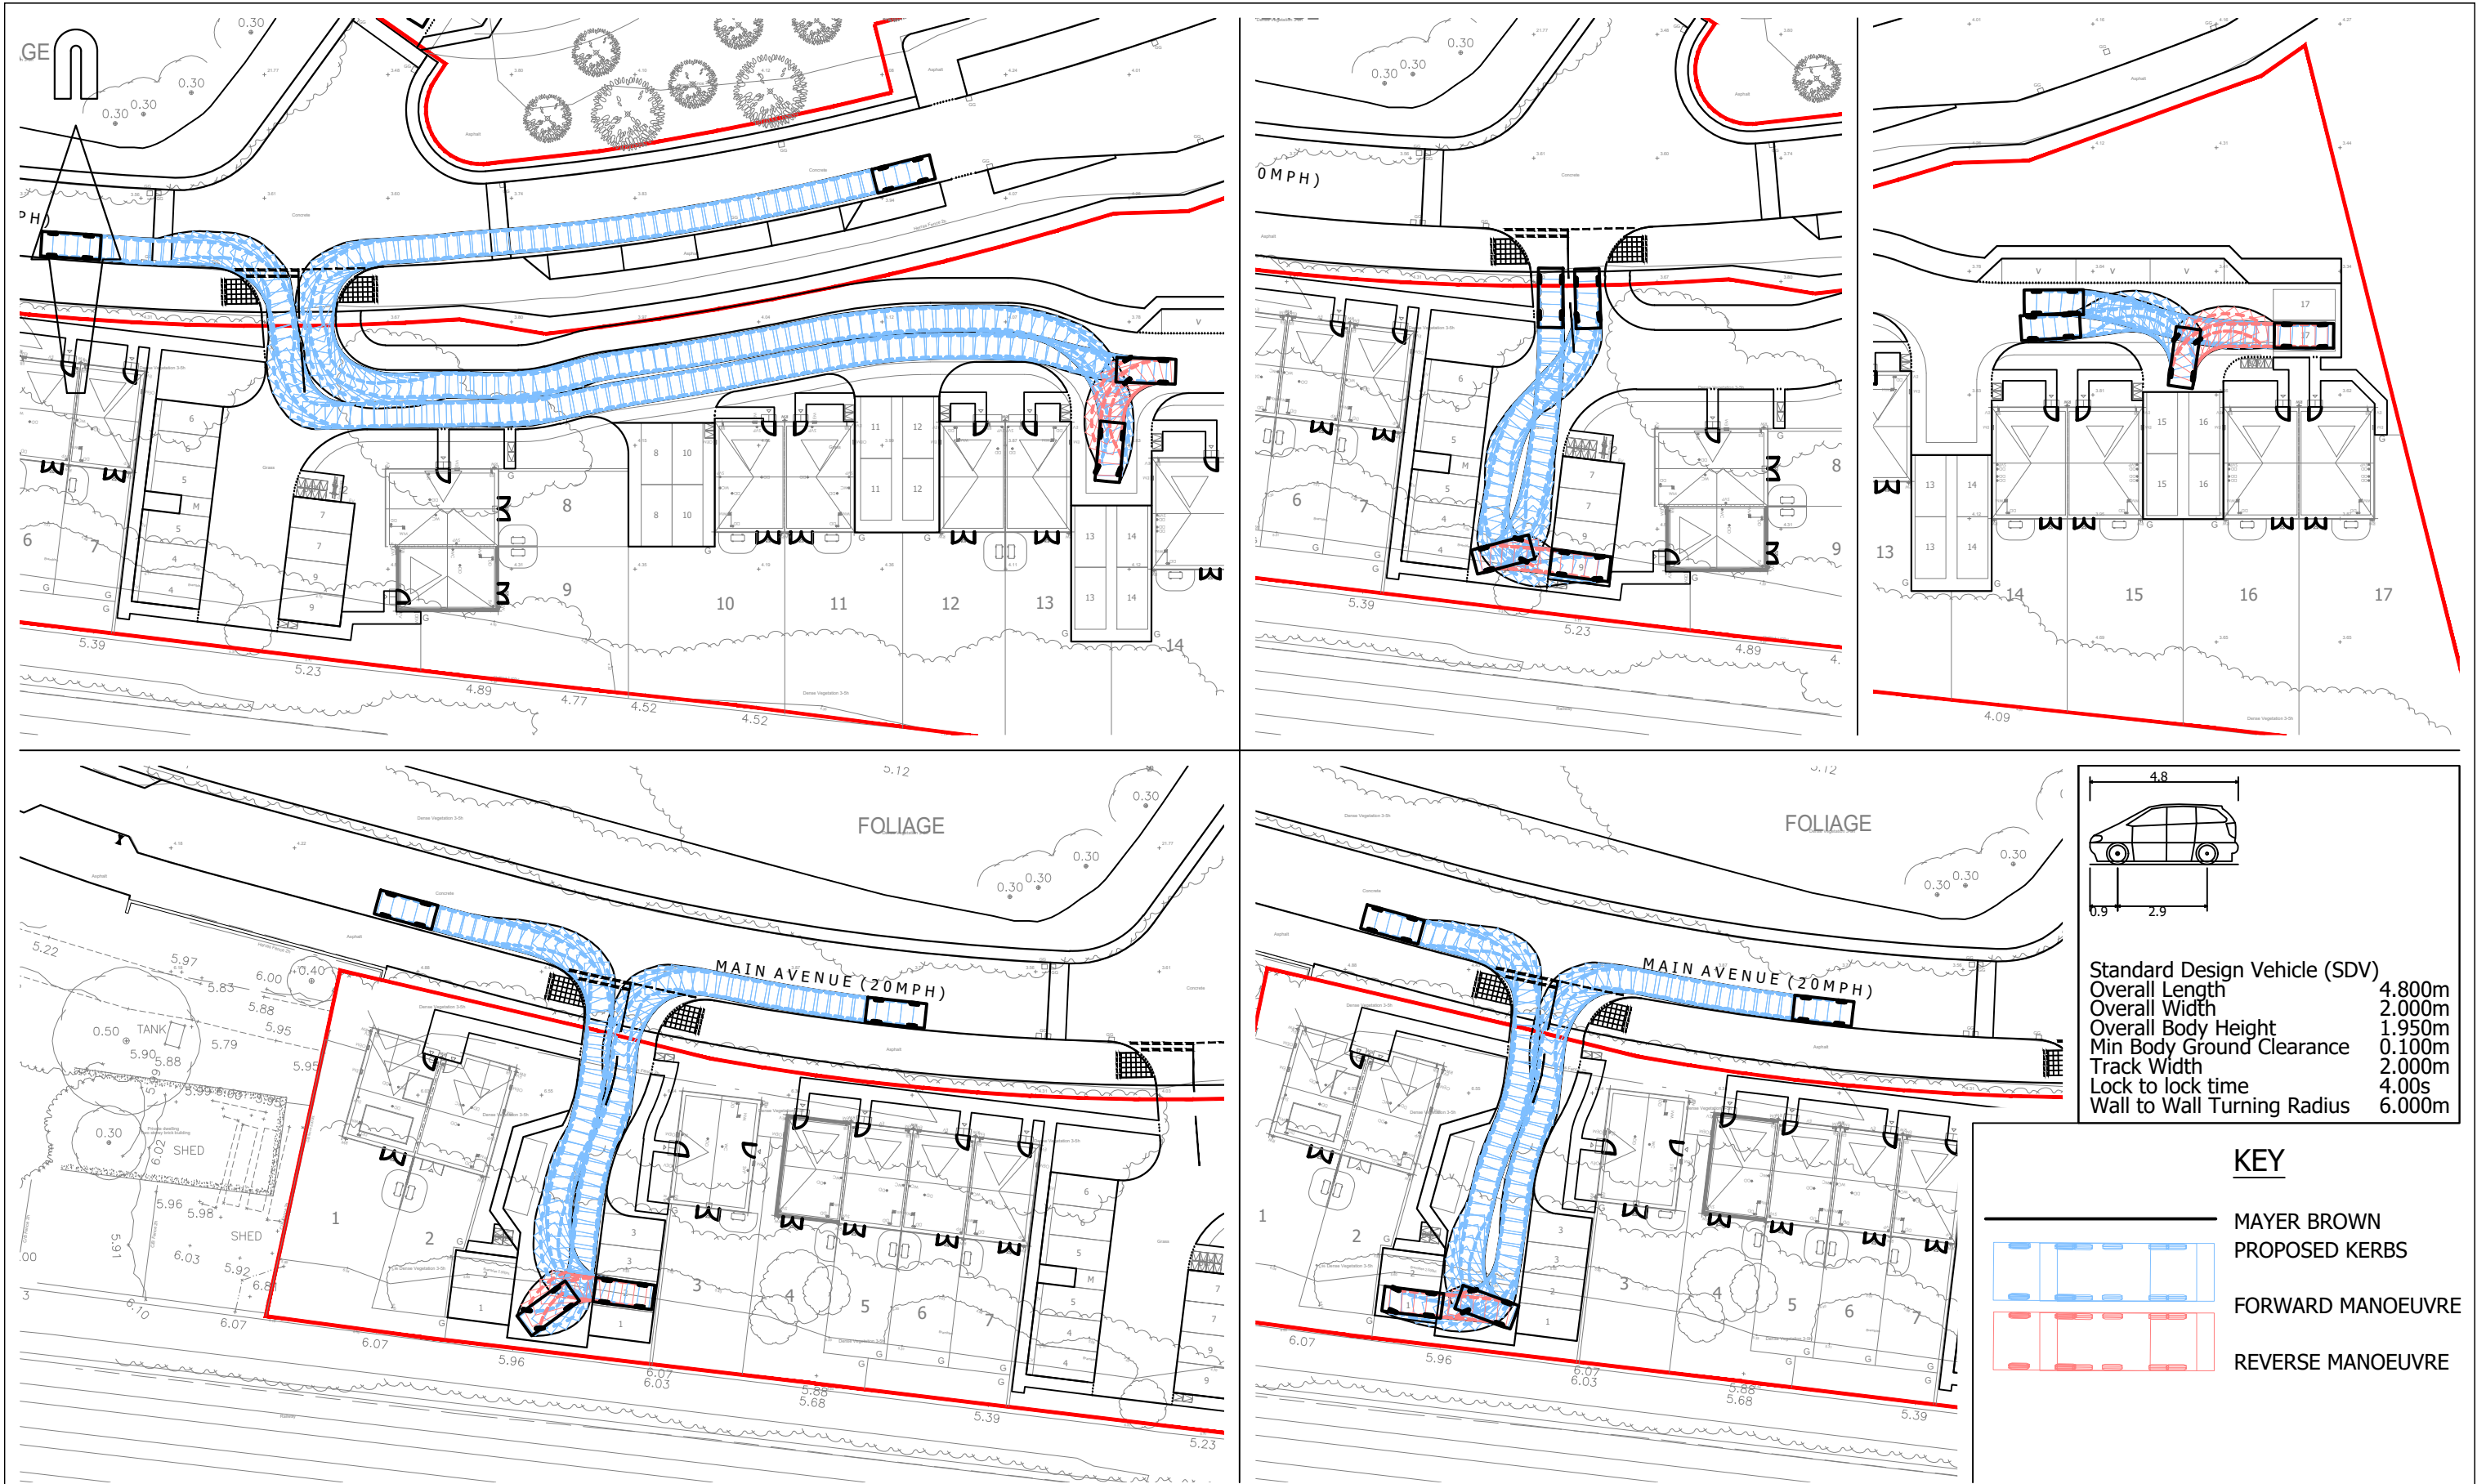

© Crown copyright, all rights reserved. 2025. Licence number AC0000808122.



Mayer Brown Limited
Lion House Oriental Road Woking Surrey GU22 8AR
Telephone 01483 750 508
enquiry@mayerbrown.co.uk www.mayerbrown.co.uk

client

PERSIMMON HOMES THAMES VALLEY

project

PHASE 6B
LITTLEHAMPTON

title

SWEPT PATH ANALYSIS
STANDARD DESIGN VEHICLE
ENTERING / EXITING SITE

scale

1:500 @ A3

drawn by

TC

checked by

SF

date created

DEC 2025

date revised

-

cad file

TK03.DWG

suitability

-

rev.

P3

drawing number

PHLITTLEPH6B.2/TK03