


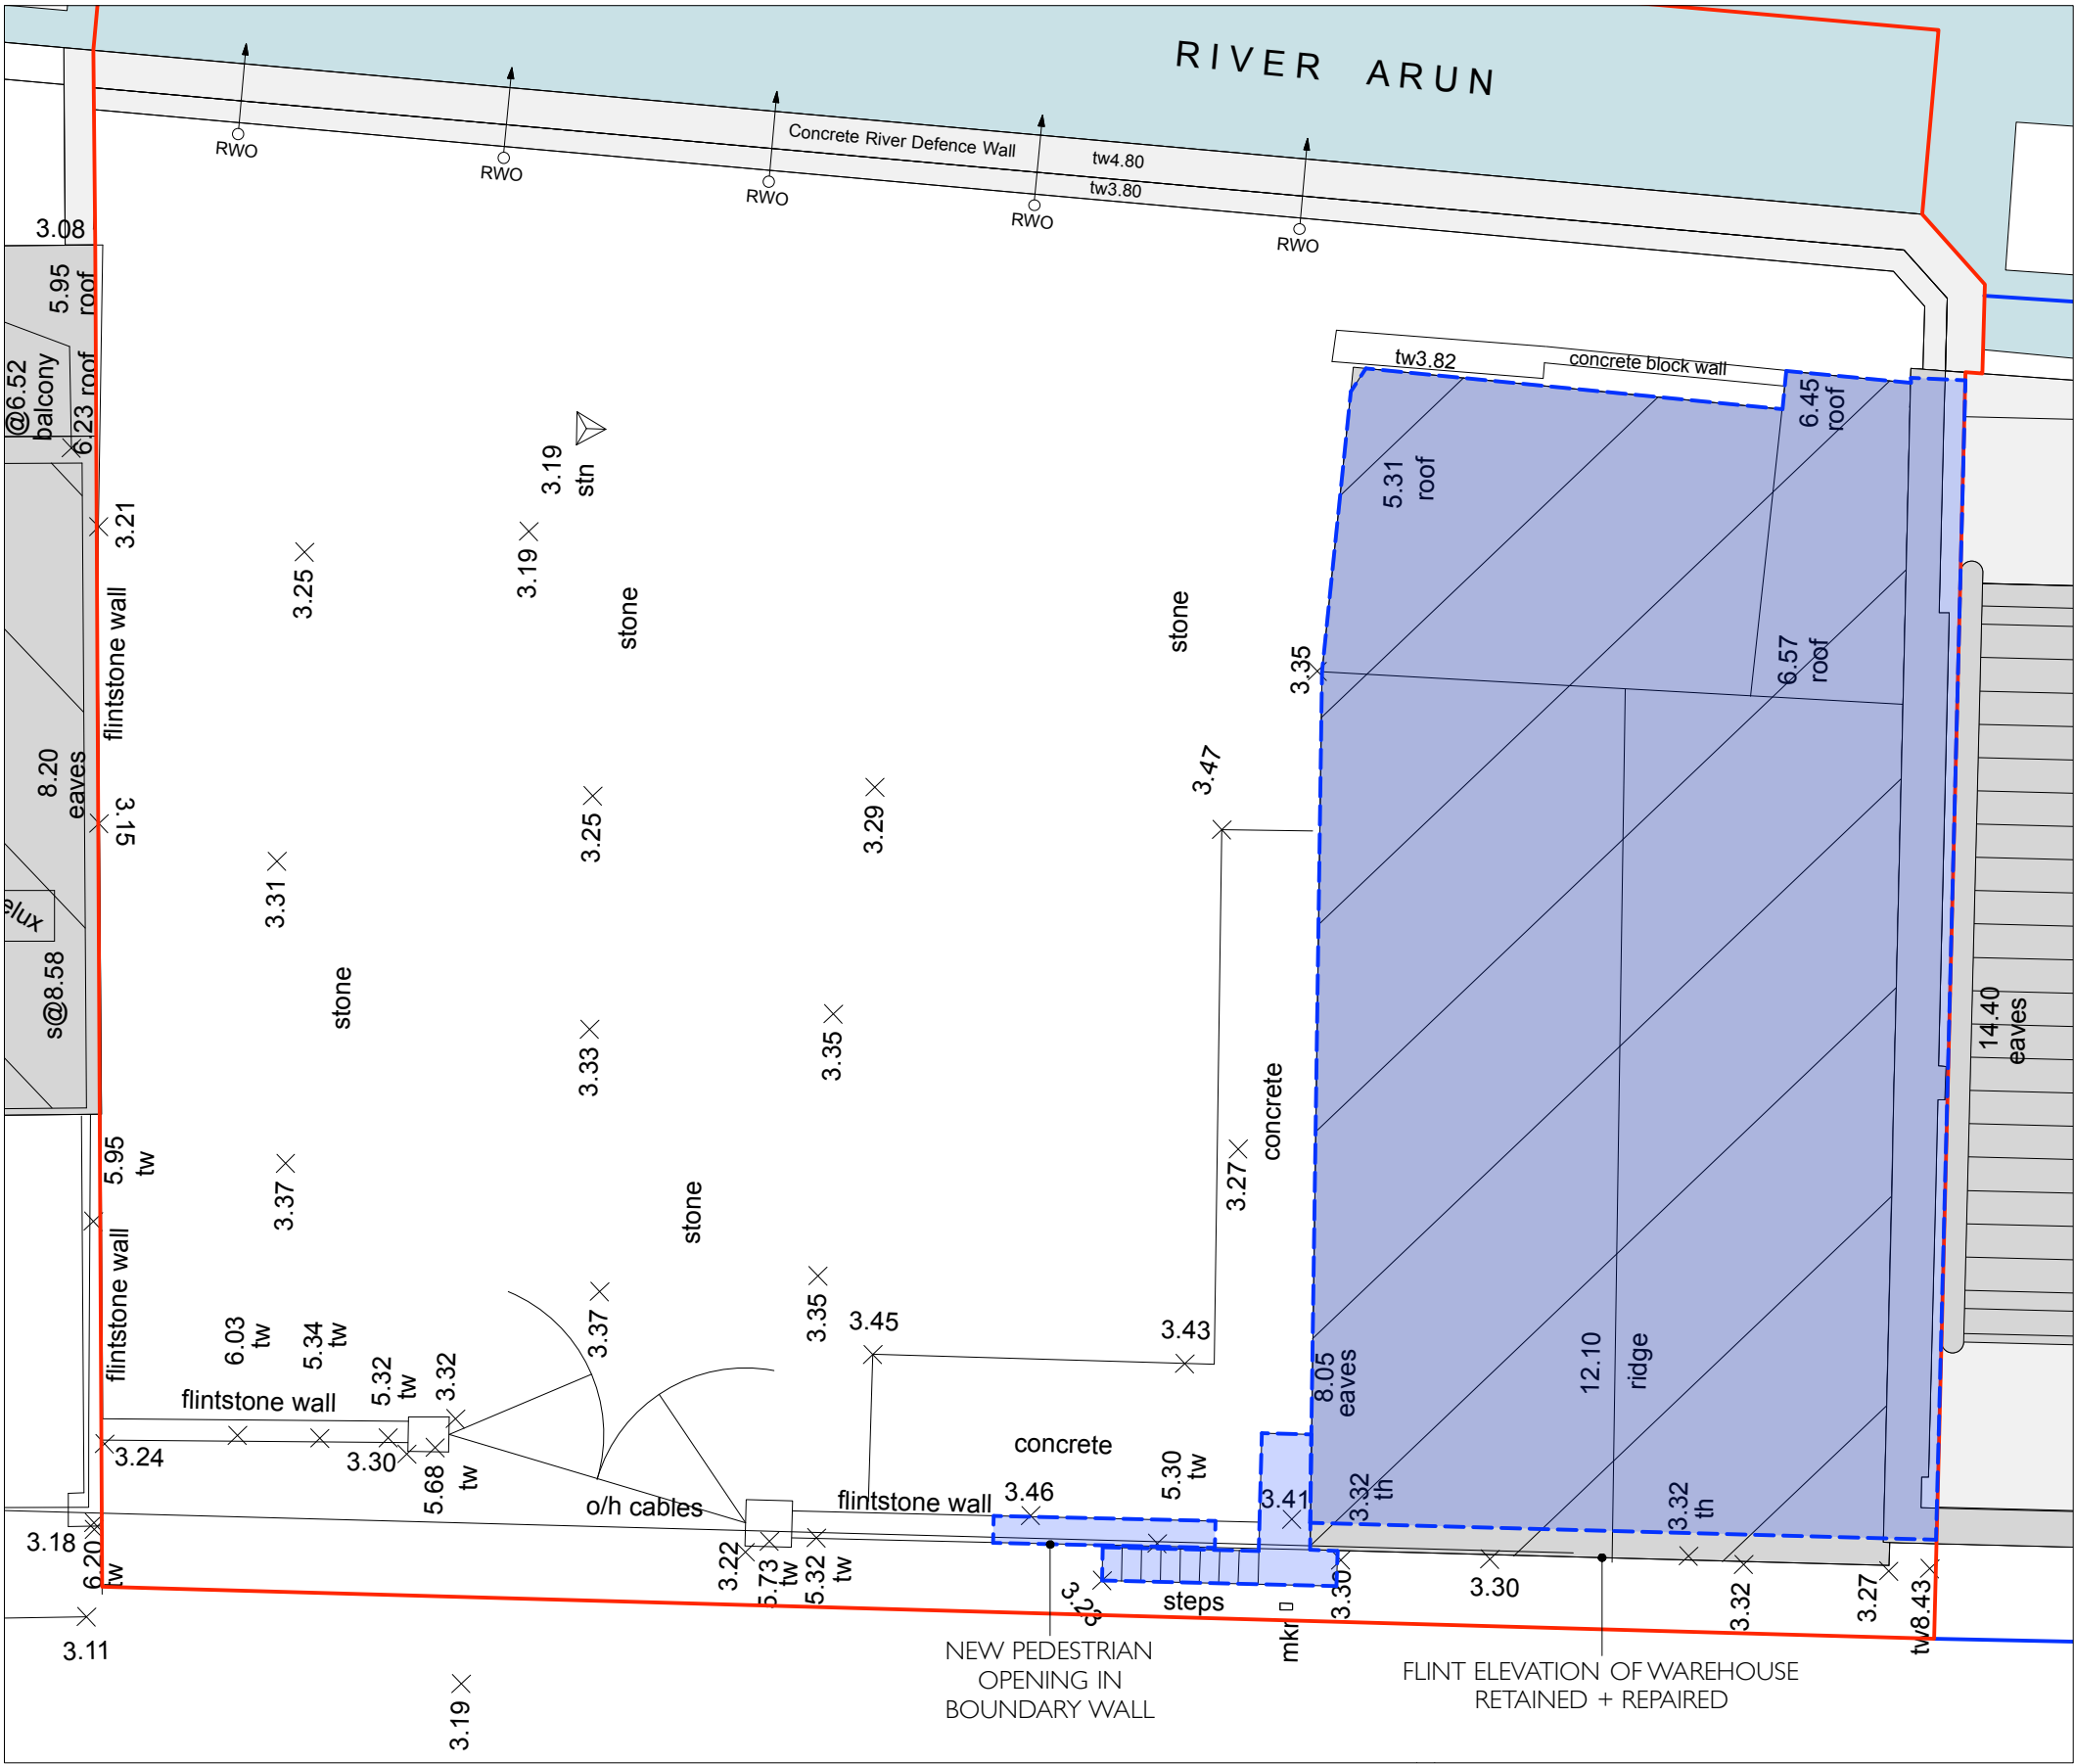

1908-P-160-I PLAN OF STRUCTURES TO BE REMOVED