


- ① FLINTY GREY STOCK BRICK
- ② CAST LINTELS
- ③ ZINC GREY RAINSCREEN CLADDING + ROOFING
- ④ ZINC GREY RAINWATER GOODS
- ⑤ COMPOSITE TIMBER + ALUMINIUM WINDOWS
- ⑥ STRUCTURAL GLAZING
- ⑦ GLASS BALUSTRADES
- ⑧ RED OXIDE PAINTED METALWORK

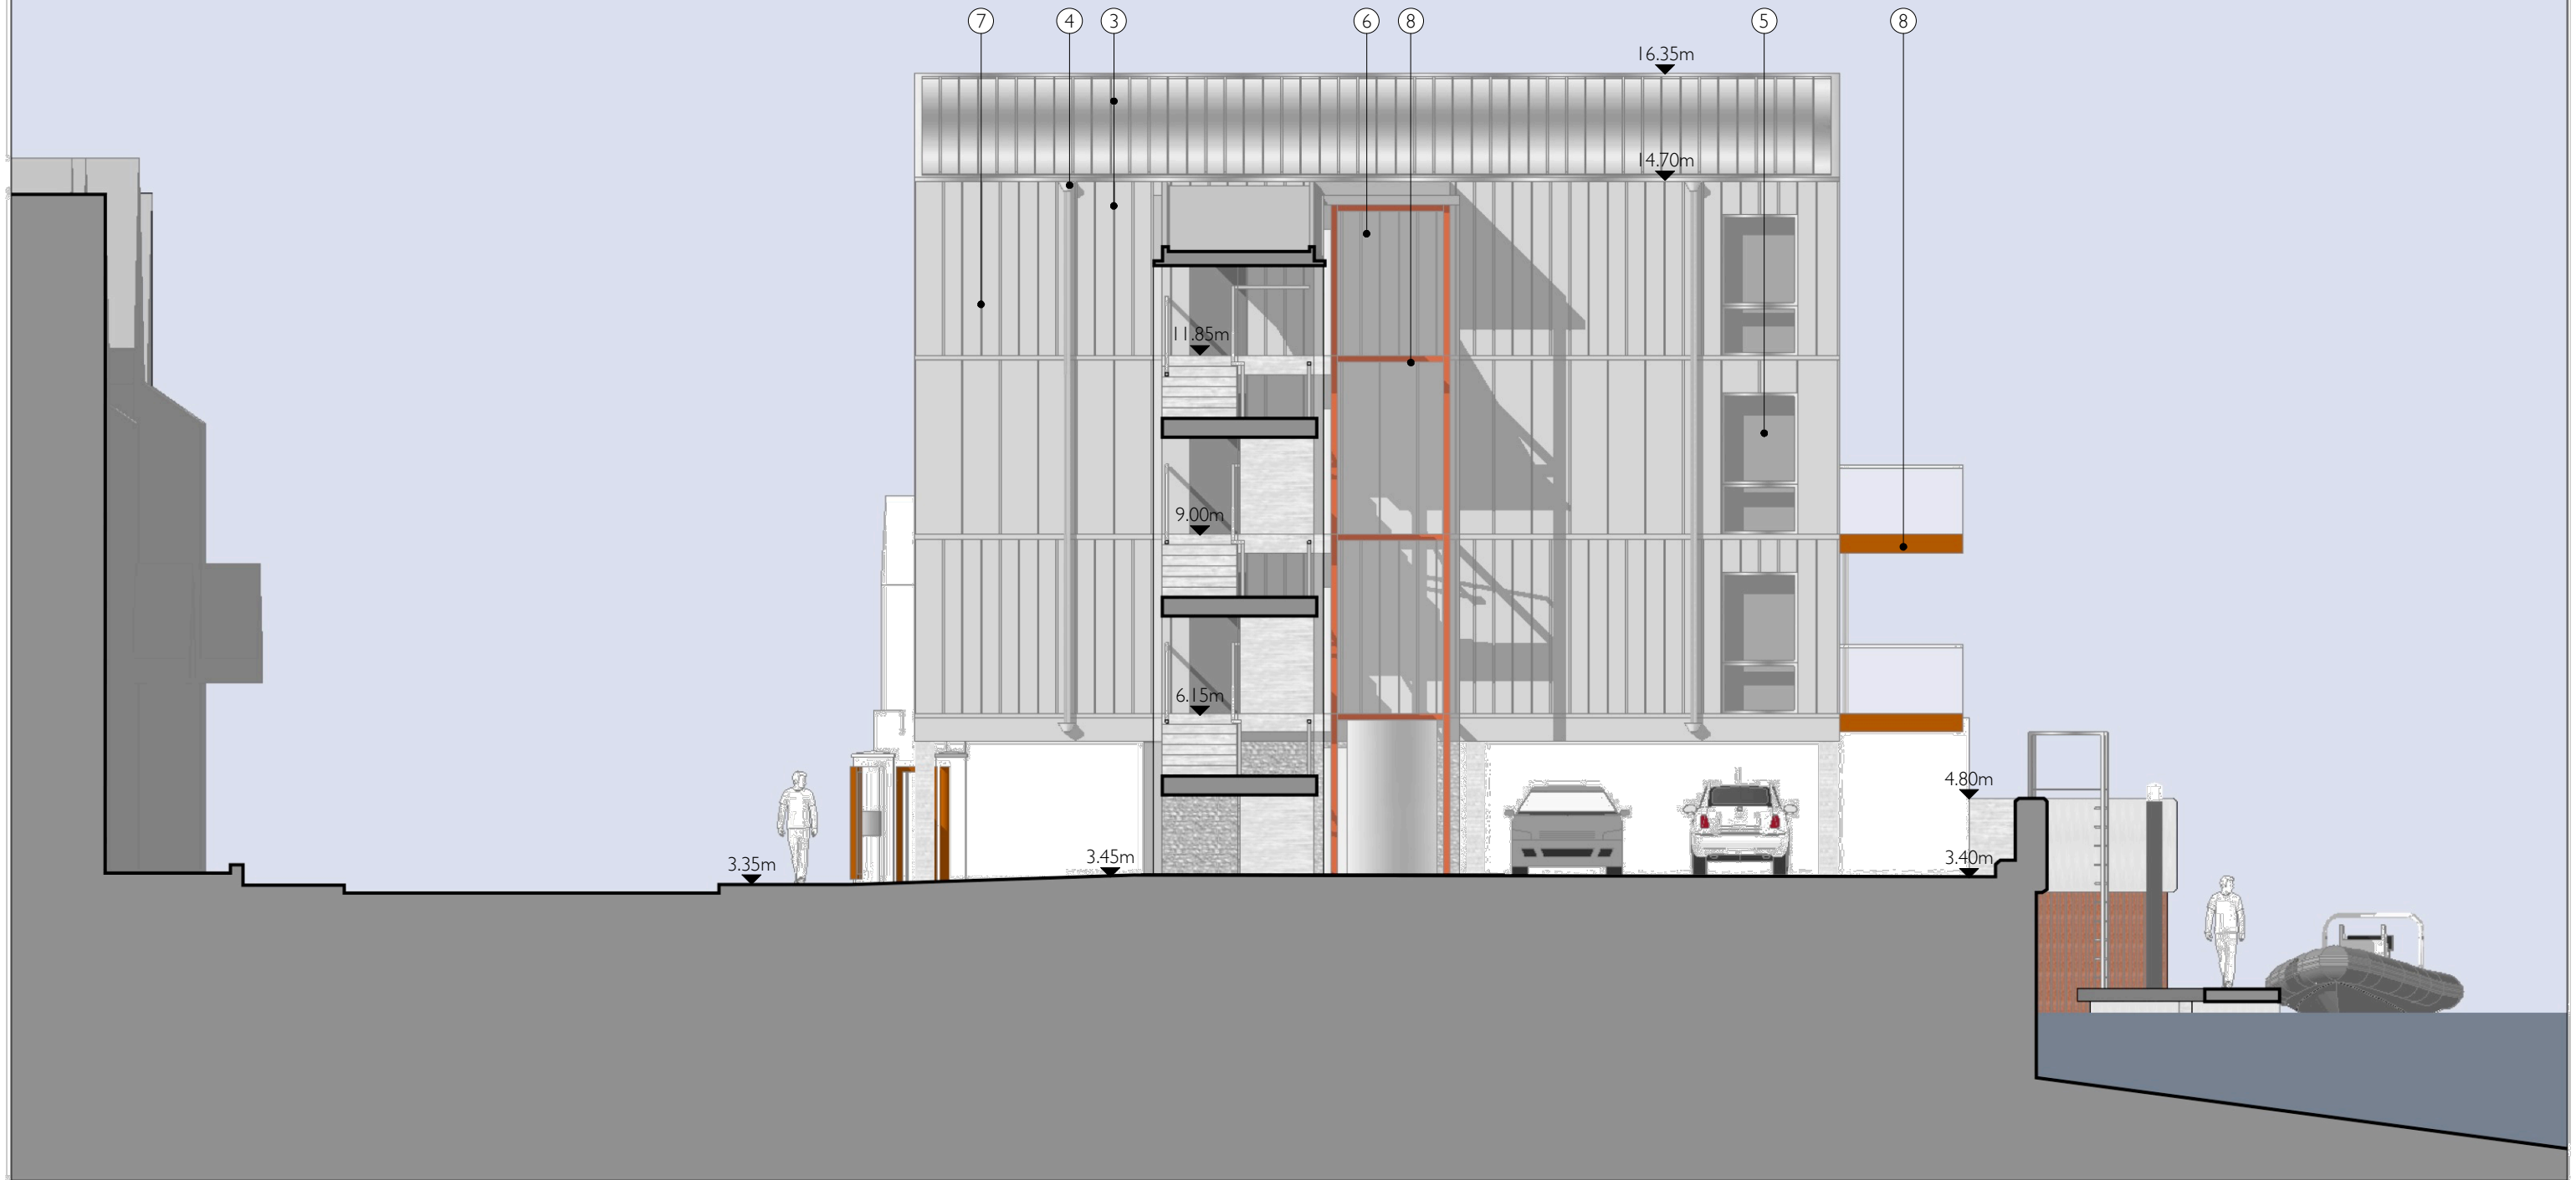

REVISION 01 TOP FLOOR RECONFIGURED TO REDUCE MASSING ADJACENT TO 49 RIVER ROAD
REVISION 02 NEW PLANNING APPLICATION

STATUS: PLANNING

SCALE: 1:100 @ A3

DATE: SEPTEMBER 2020

DRAWING NO: 1908_P_303 **REVISION 02**

TITLE: PROPOSED SECTION B

PROJECT: **57 RIVER ROAD, LITTLEHAMPTON**