




1908-P-400-2 RIVER ROAD ELEVATION

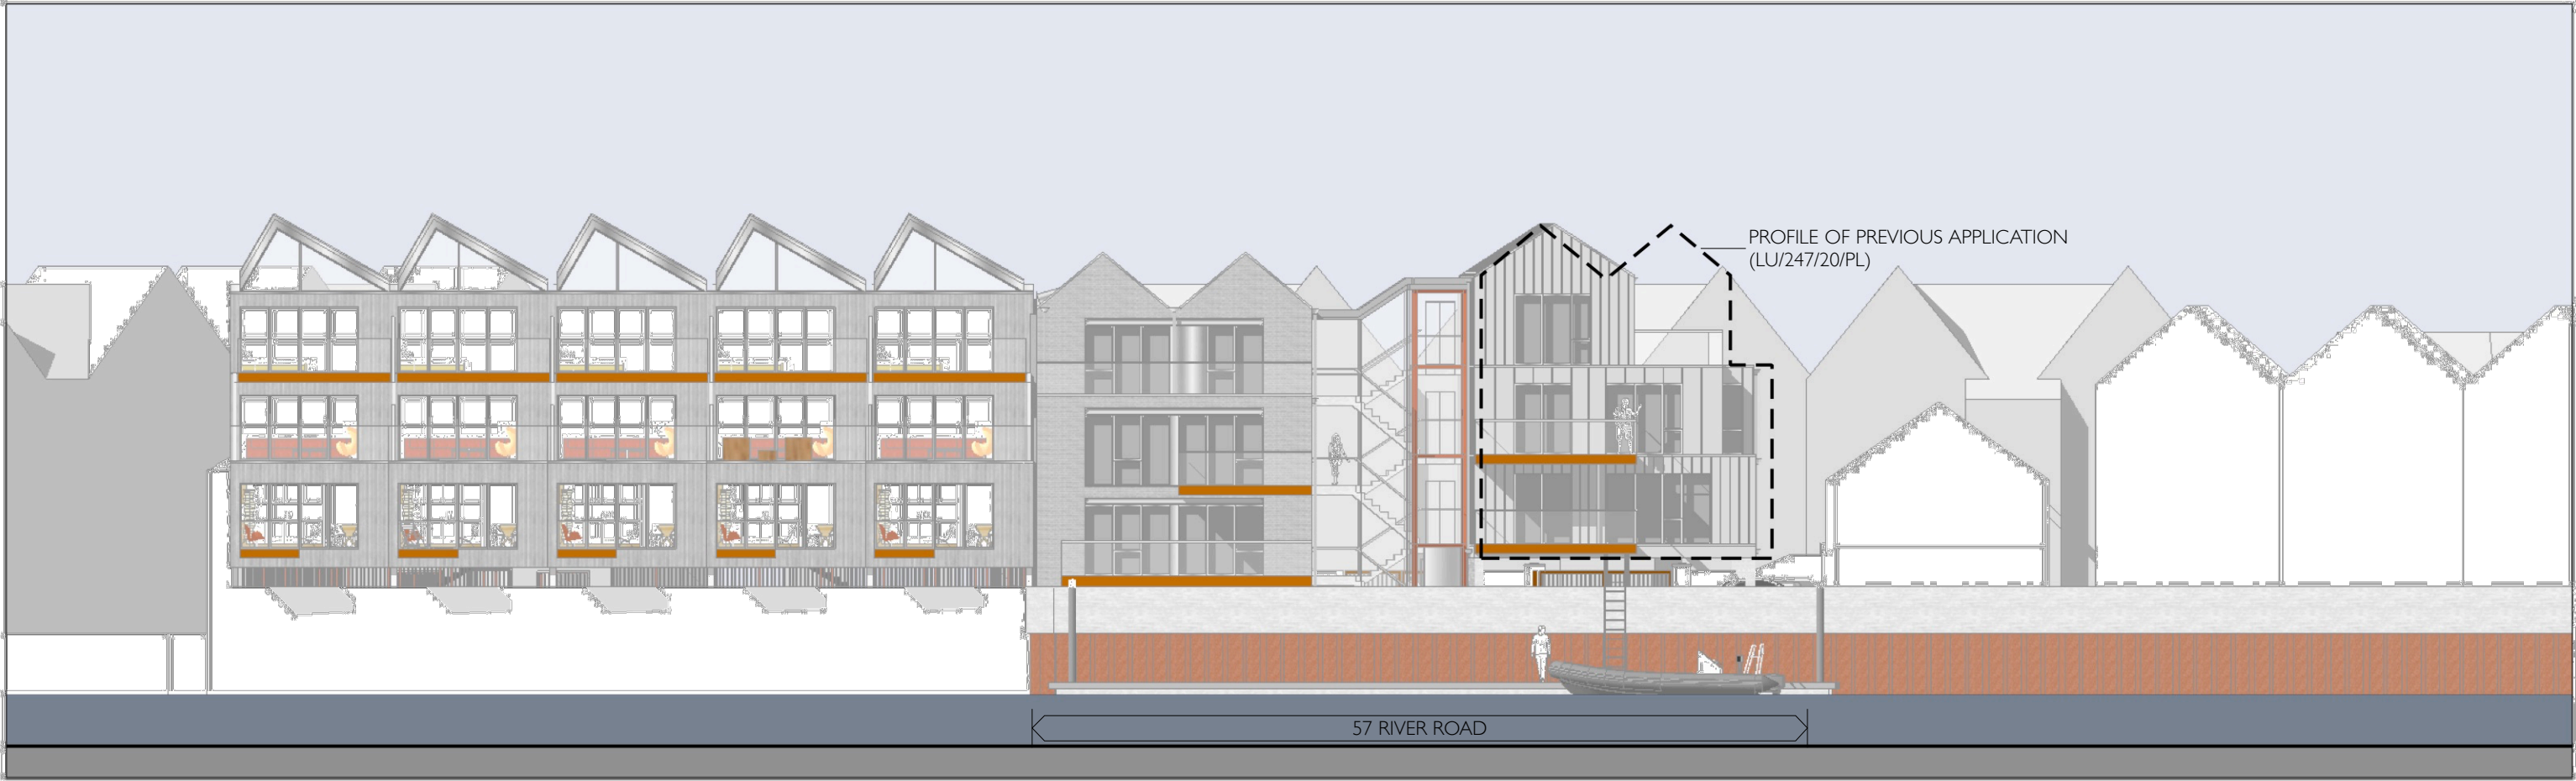

1908-P-400-1 RIVER ARUN ELEVATION

REVISION 01 MINIMUM FINISHED FLOOR LEVELS RAISED TO ABOVE 5.17M AOD TO REFLECT UPDATED FLOOD RISK DATA
REVISION 02 TOP FLOOR RECONFIGURED TO REDUCE MASSING ADJACENT TO 49 RIVER ROAD
REVISION 03 NEW PLANNING APPLICATION

STATUS: PLANNING

SCALE: 1:200 @ A3

DATE: SEPTEMBER 2020

DRAWING NO: 1908_P_400 **REVISION 03**

TITLE: PROPOSED STREET SCENES

PROJECT: **57 RIVER ROAD, LITTLEHAMPTON**