





1908-P-401-2 RIVER ROAD ELEVATION

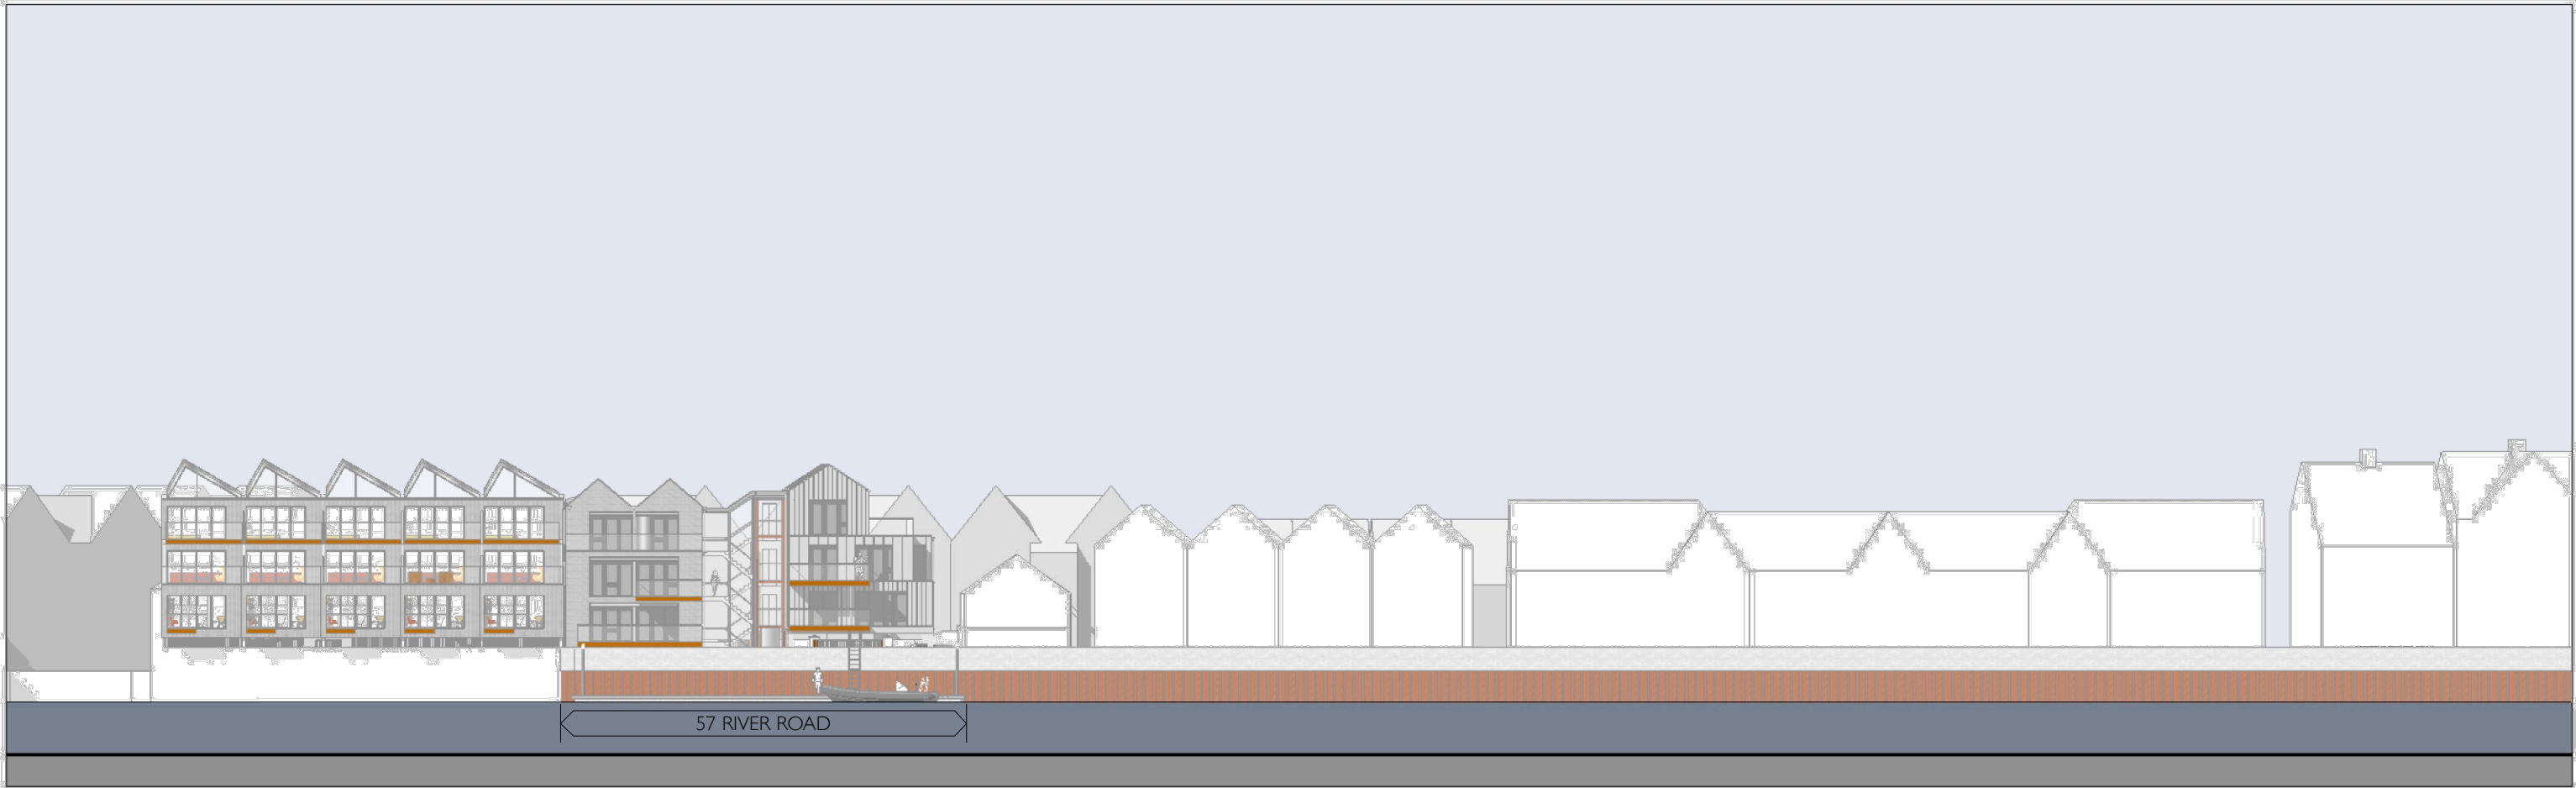

1908-P-401-1 RIVER ARUN ELEVATION

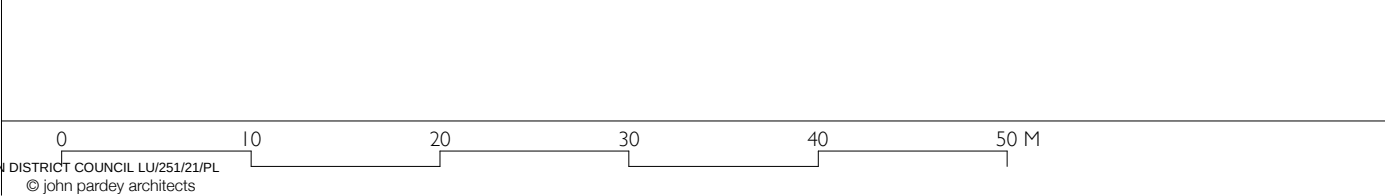

STATUS:	PLANNING
SCALE:	1:400 @ A3
DATE:	MAY 2021

DRAWING NO:	1908_P_401
TITLE:	STREET SCALE
PROJECT:	57 RIVER ROAD, LITTLEHAMPTON

jpa

T: +44 (0) 1590 626465
www.johnpardeyarchitects.com