
RIVER ROAD, LITTLEHAMPTON

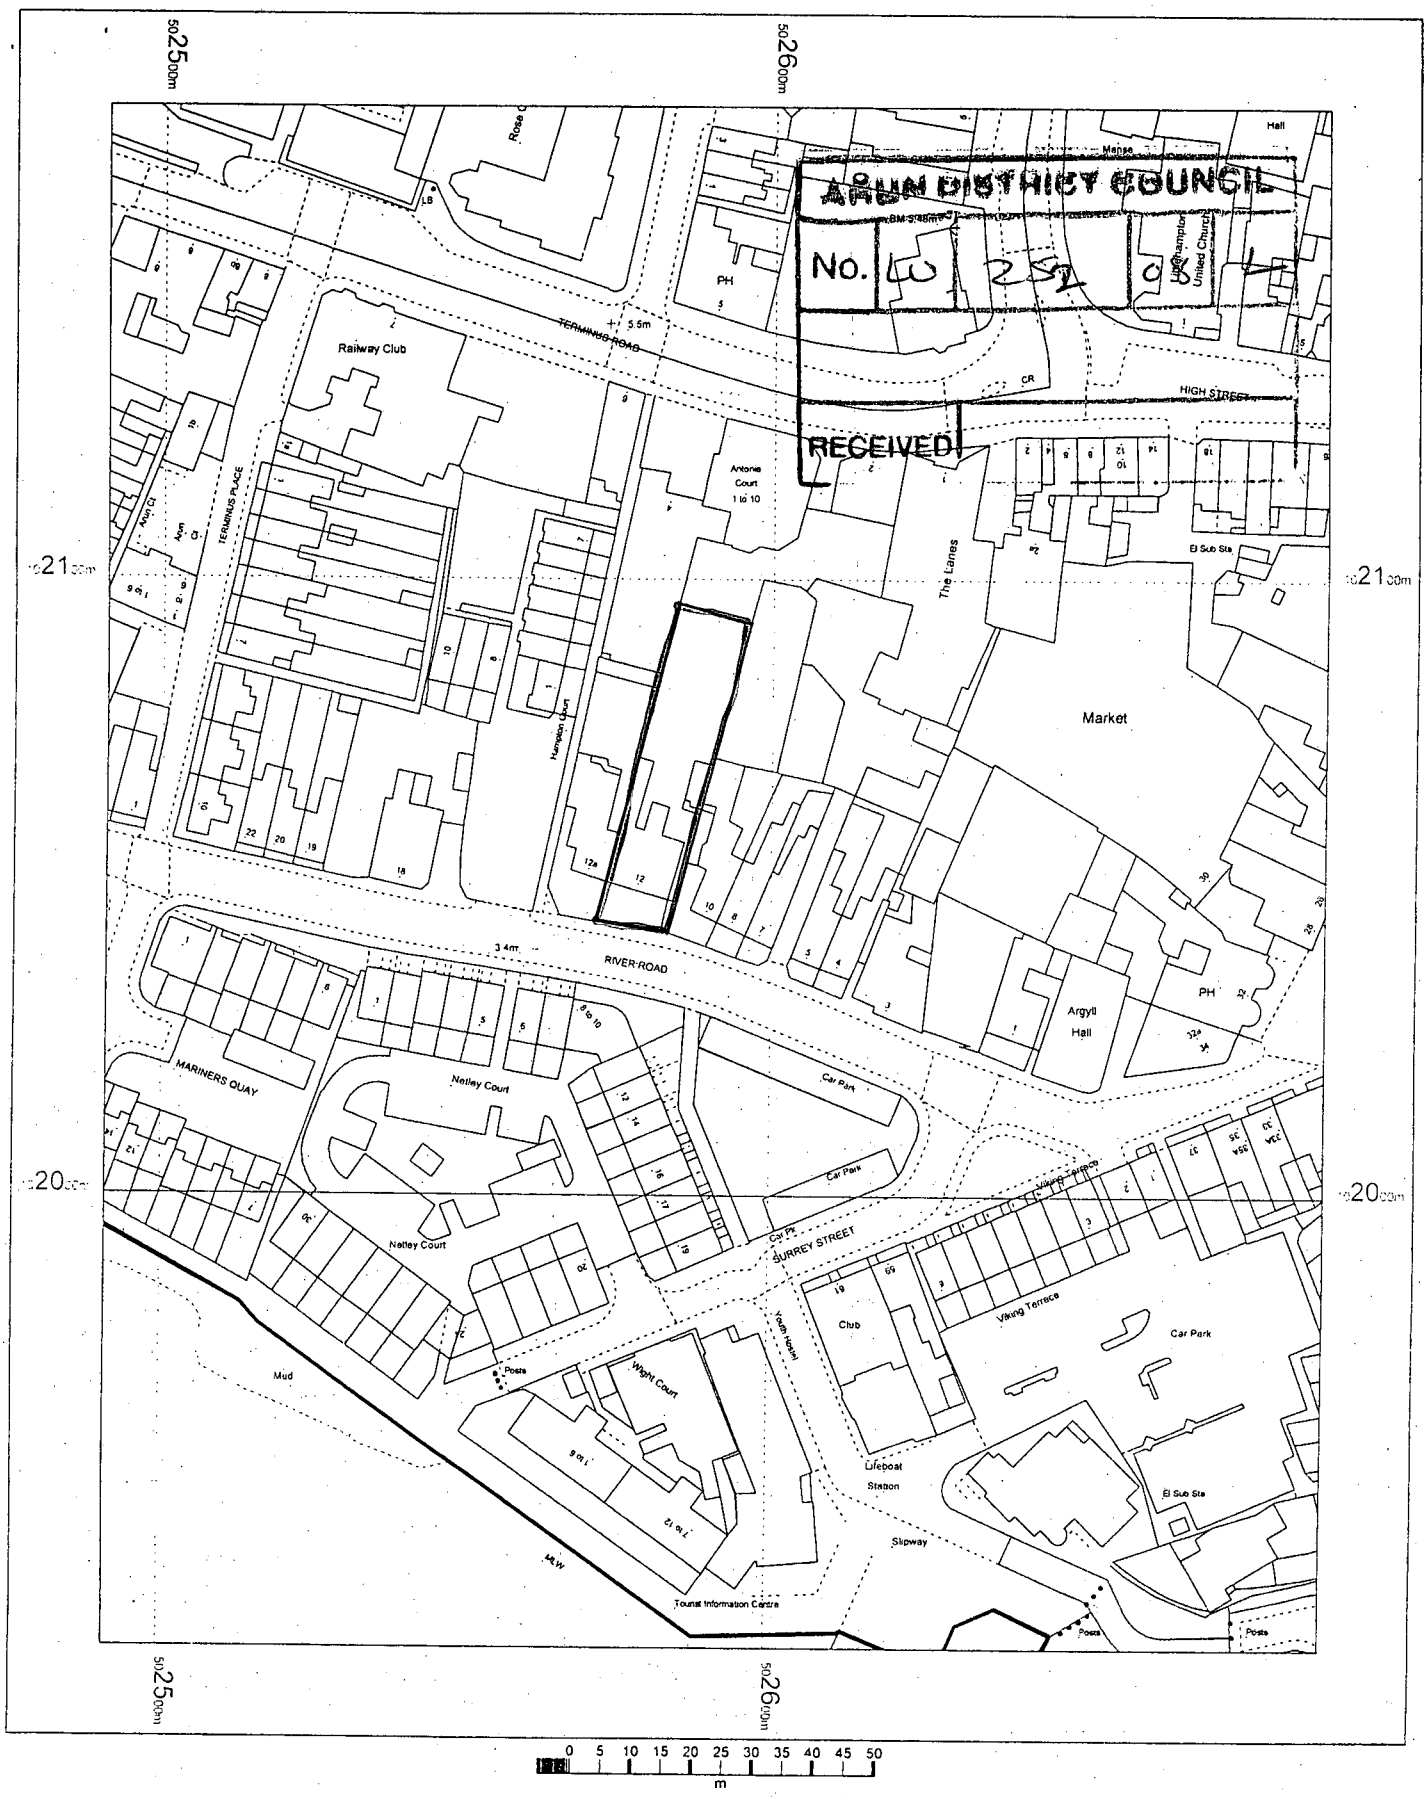

OS Mastermap
18 June 2008
www.centremapslive.com

1:1250 scale print at A4

© Crown Copyright. All rights reserved. Licence no. 10001998

N

Wayne Gander MCIAT
Chartered Architectural Technologist

98 Durrington Lane
Worthing
West Sussex
BN13 2RQ

Tel. 01903 694817

wayne@wgander.freeserve.co.uk

Mapping sourced from Ordnance Survey