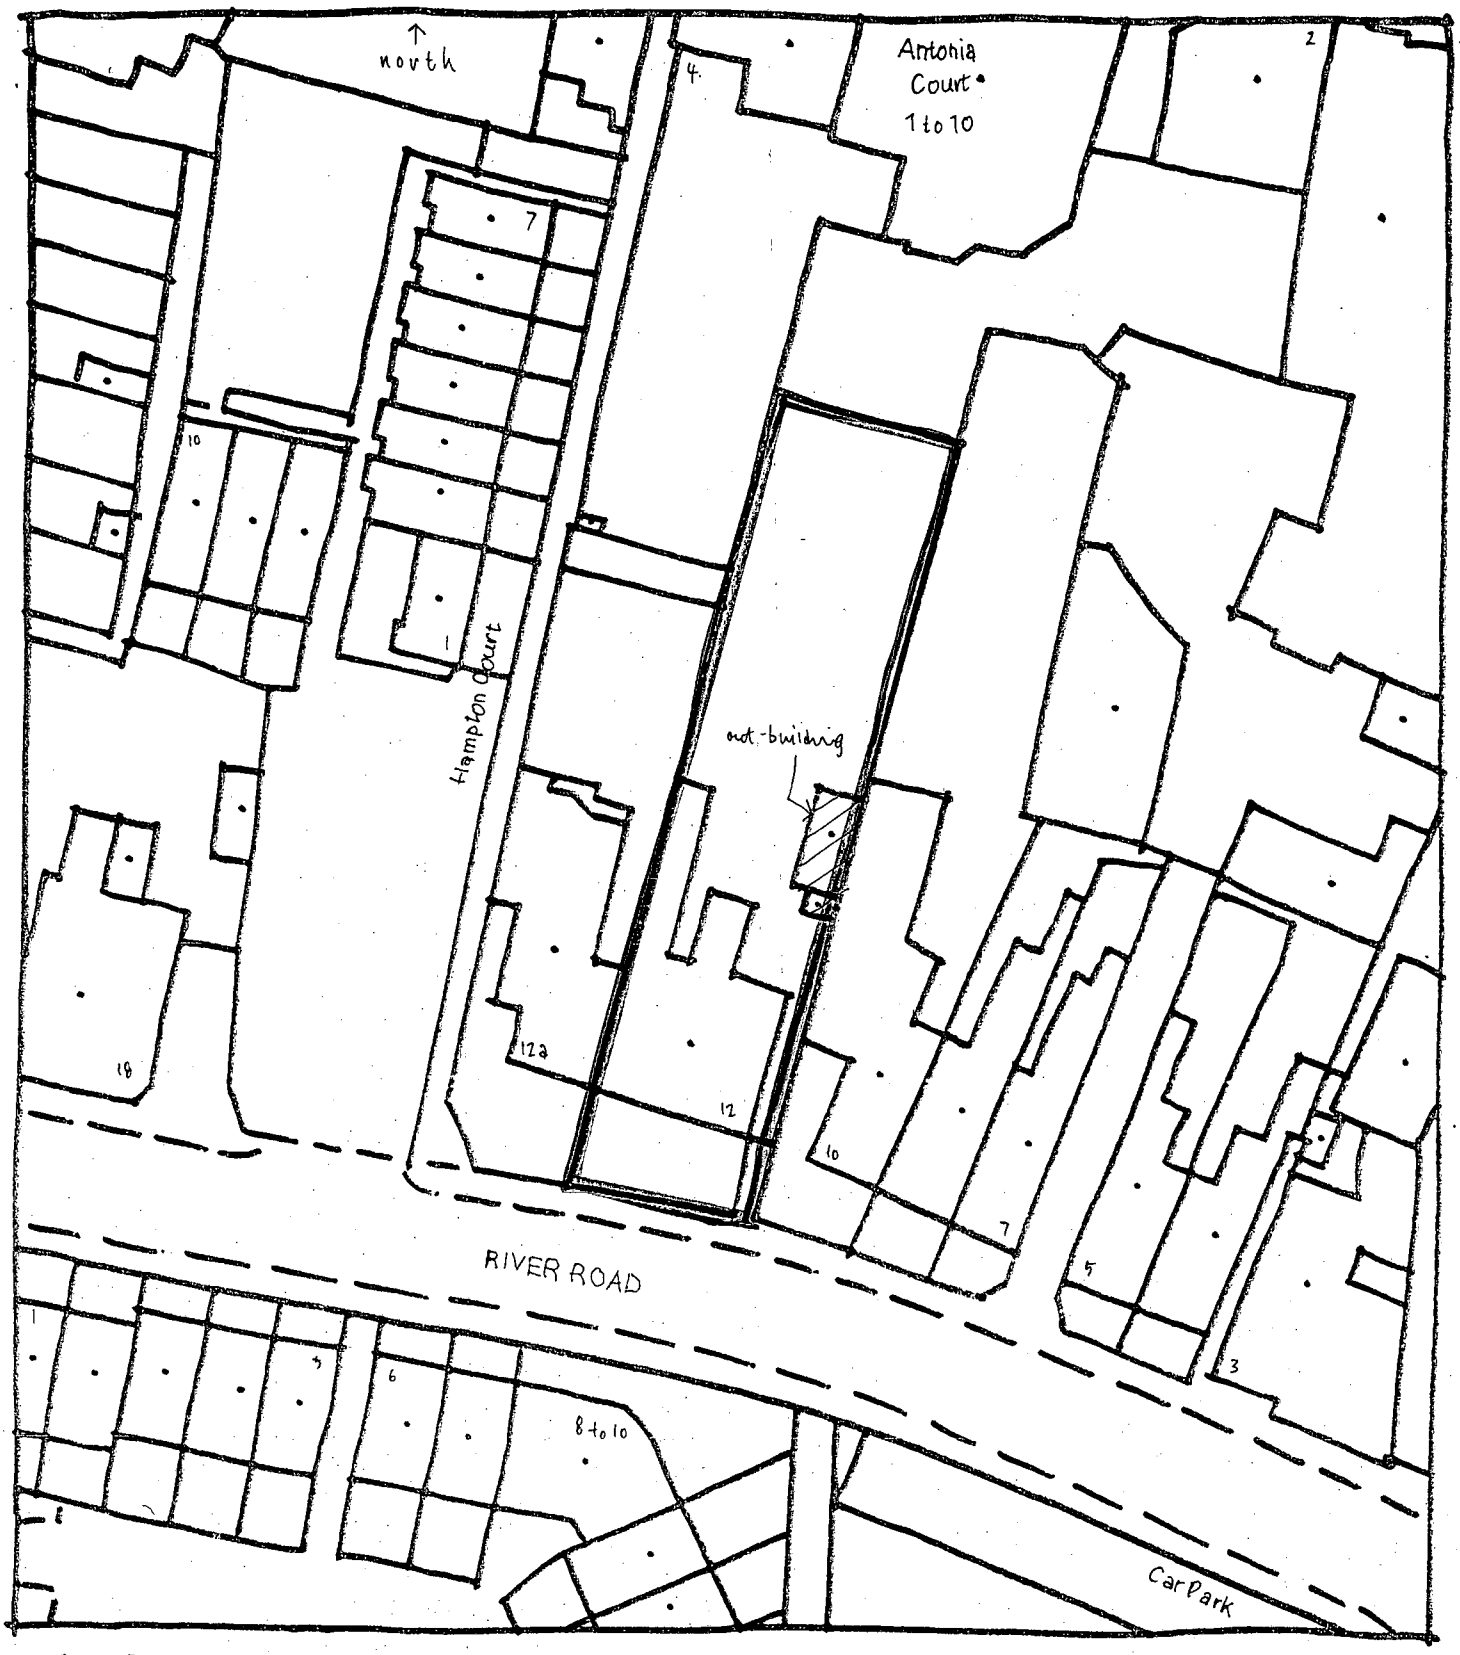


Site Plan 1:500

ARUN DISTRICT COUNCIL

No.	LU	252	08	L
RECEIVED				

12 RIVER ROAD, LITTLEHAMPTON