

Wayne Gander MCIAT
Architectural Technologist
98 Durrington Lane
Worthing
West Sussex BN13 2RQ
Tel/Fax 01903 694817

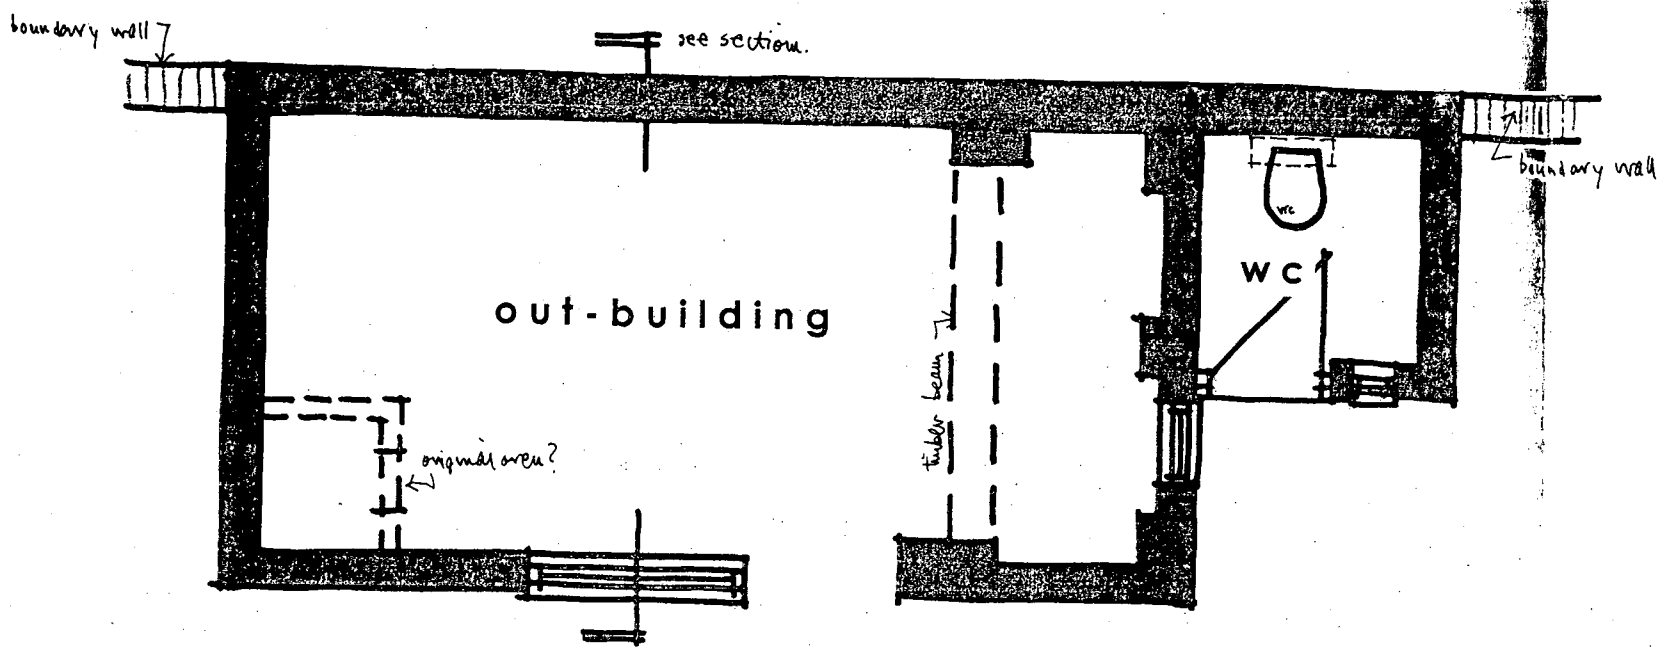



## FLOOR PLAN 1:50


Note- no roof structure over existing out-building.

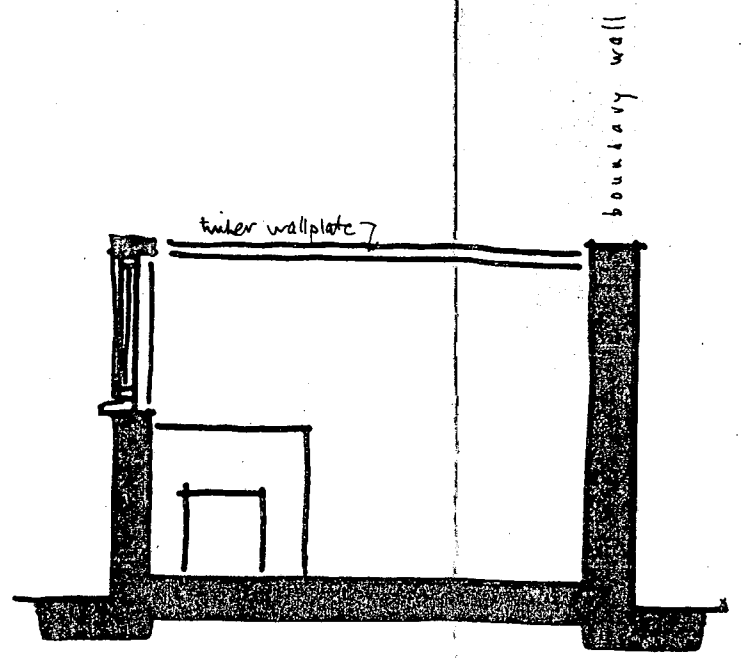



## SECTION THRO' BUILDING 1:50

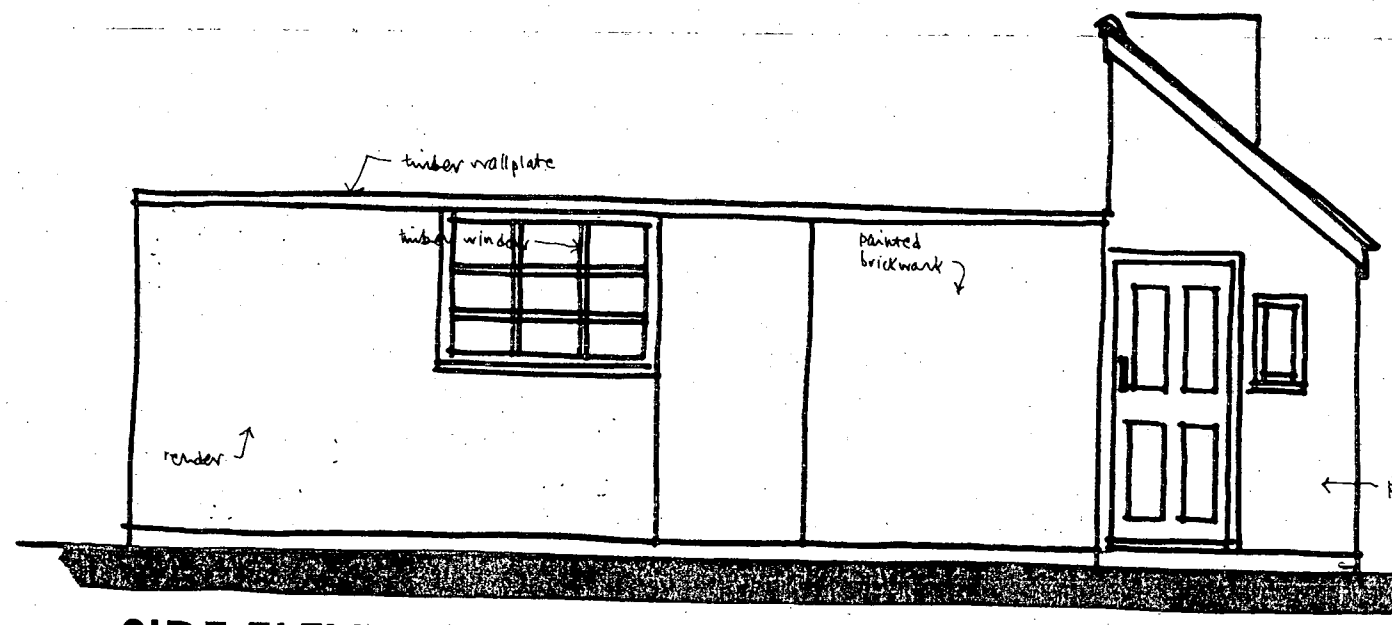


## SIDE ELEVATION (west) 1:50

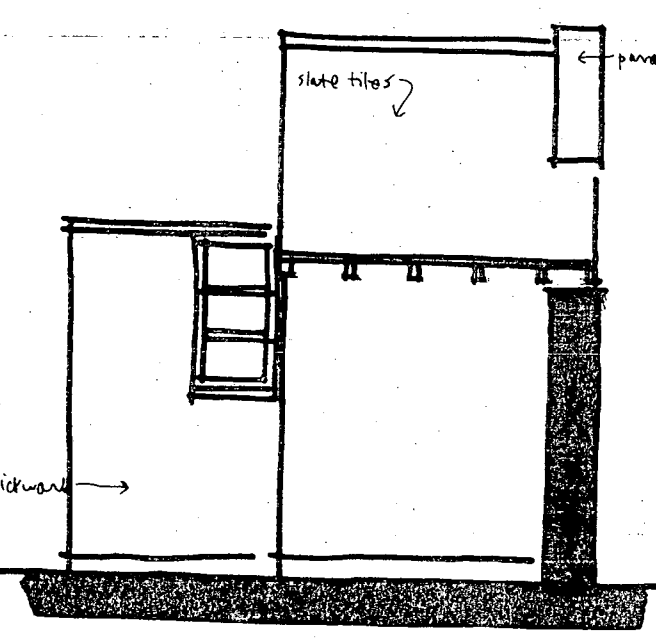


## END (south)

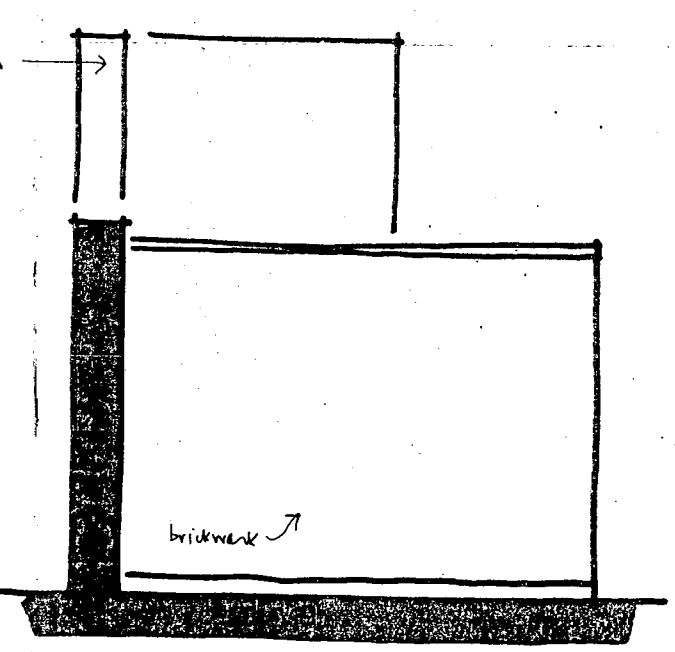


## END (north)

# 12 RIVER ROAD, LITTLEHAMPTON
# Out-building details 01

ARUN DISTRICT COUNCIL
No. LU 252 08 L
RECEIVED

ARUN DISTRICT COUNCIL LU/252/08/L