


Wayne Gander MCIAT
Architectural Technologist
98 Durrington Lane
Worthing
West Sussex BN13 2RQ
Tel/Fax 01903 694817

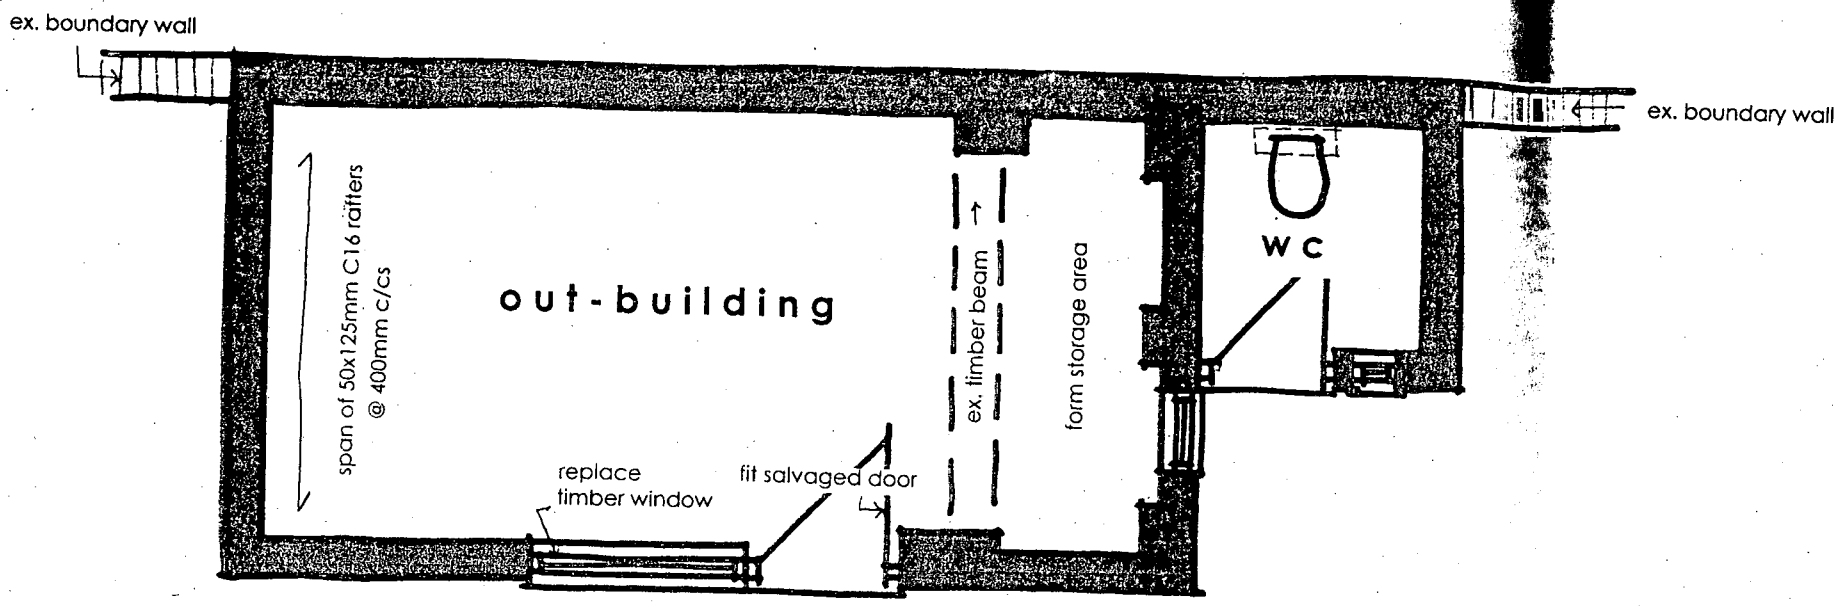


FLOOR PLAN 1:50

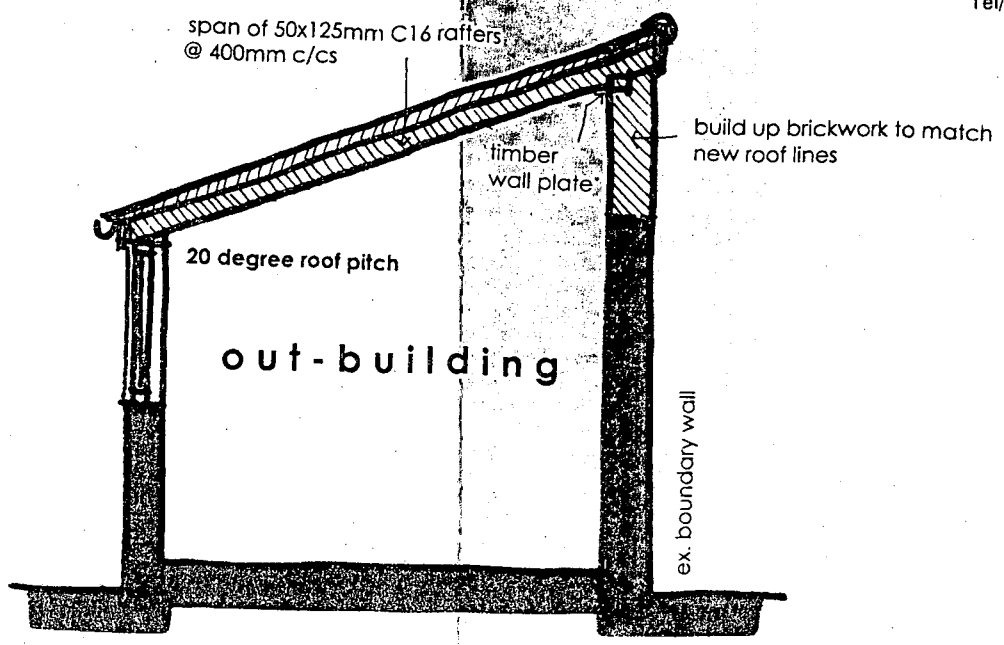


SECTION THRO BUILDING 1:50

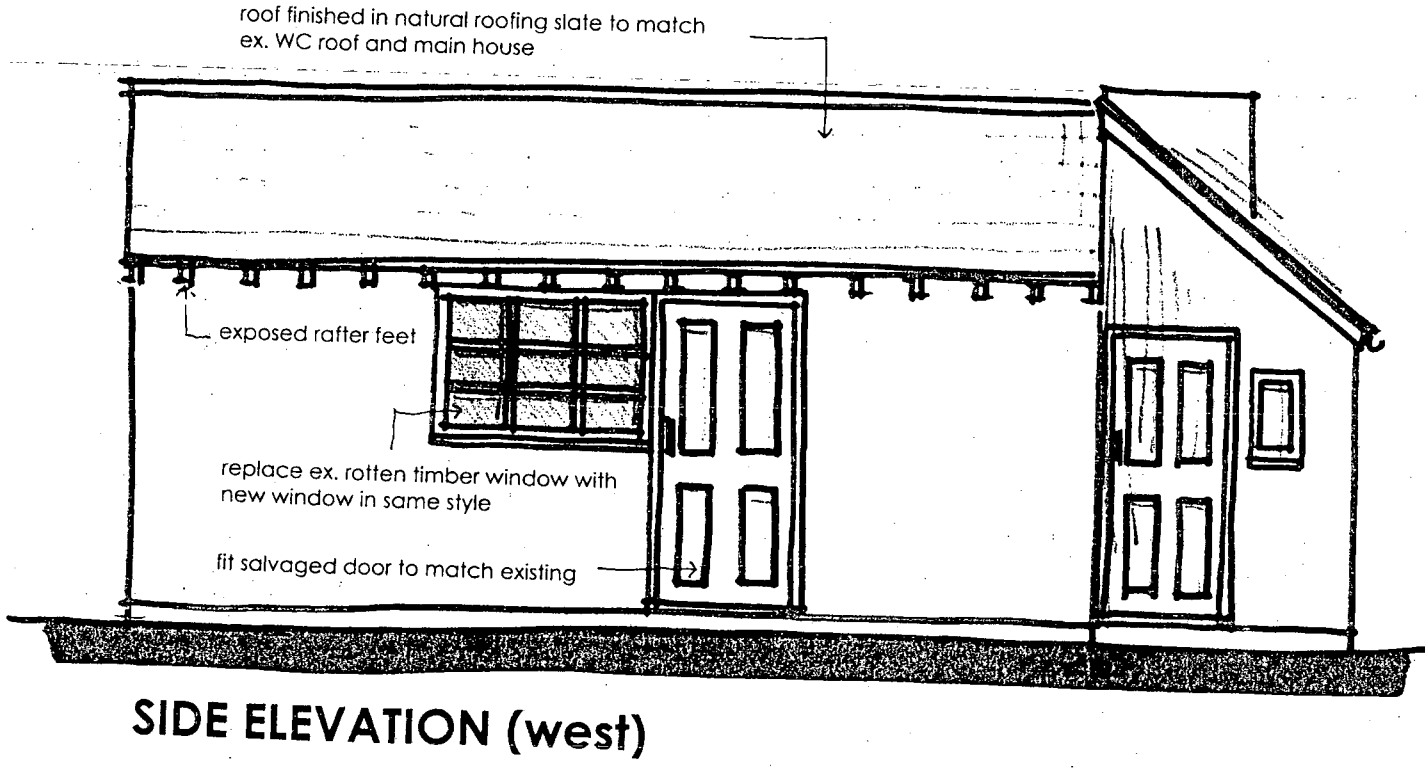

SIDE ELEVATION (west)

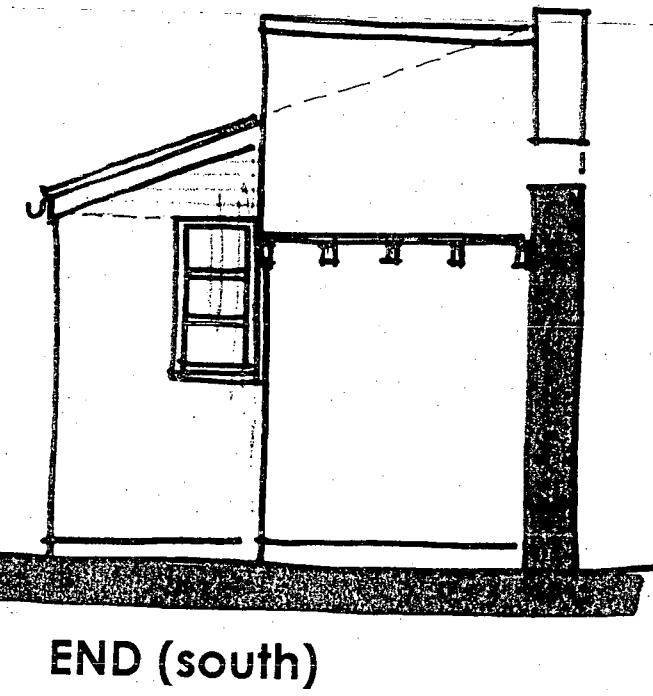

END (south)

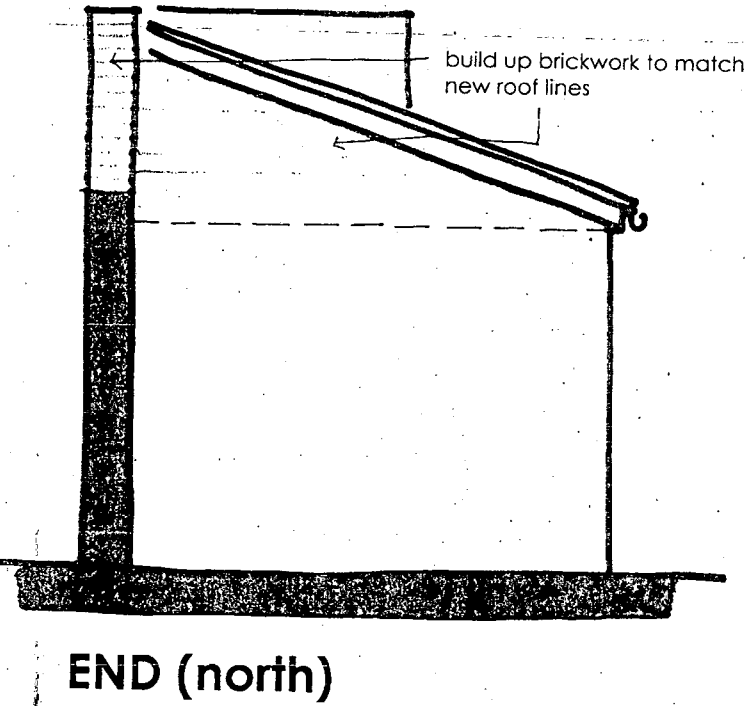

END (north)

12 RIVER ROAD, LITTLEHAMPTON
Out-building proposals 02

ARUN DISTRICT COUNCIL
No. W 252 08 L
RECEIVED

ARUN DISTRICT COUNCIL