
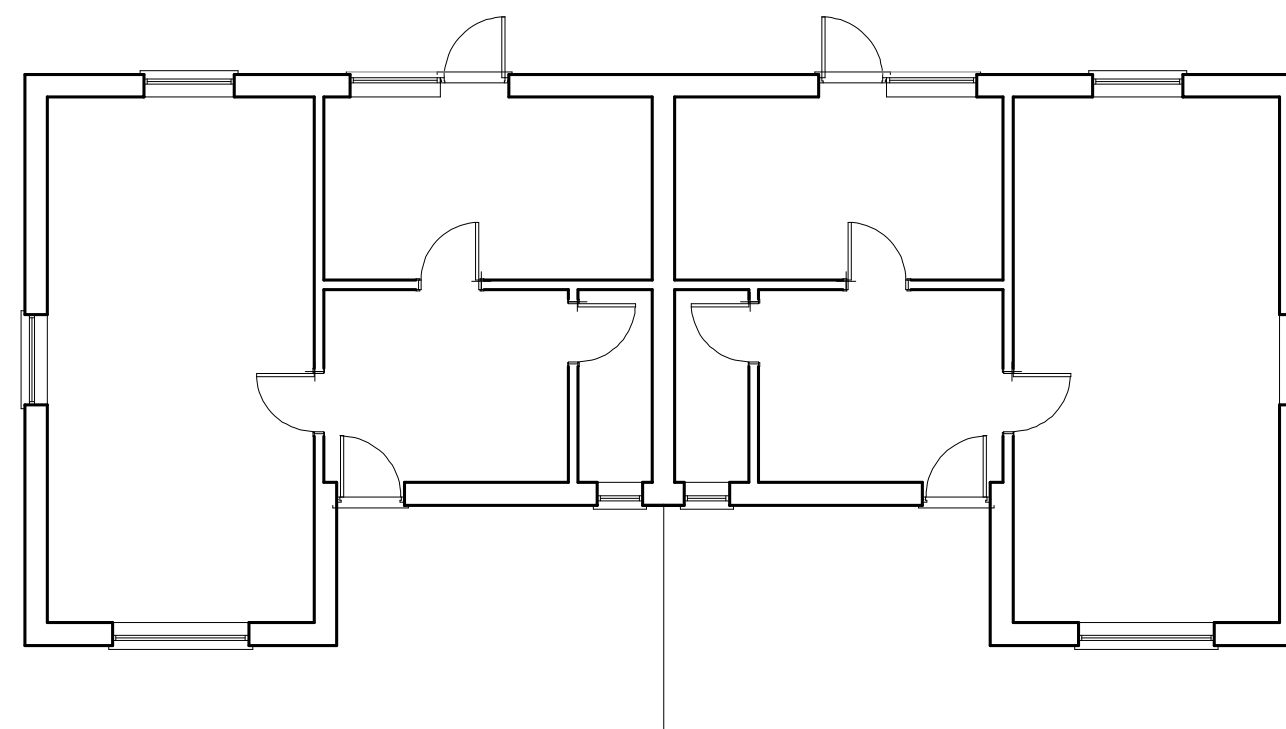
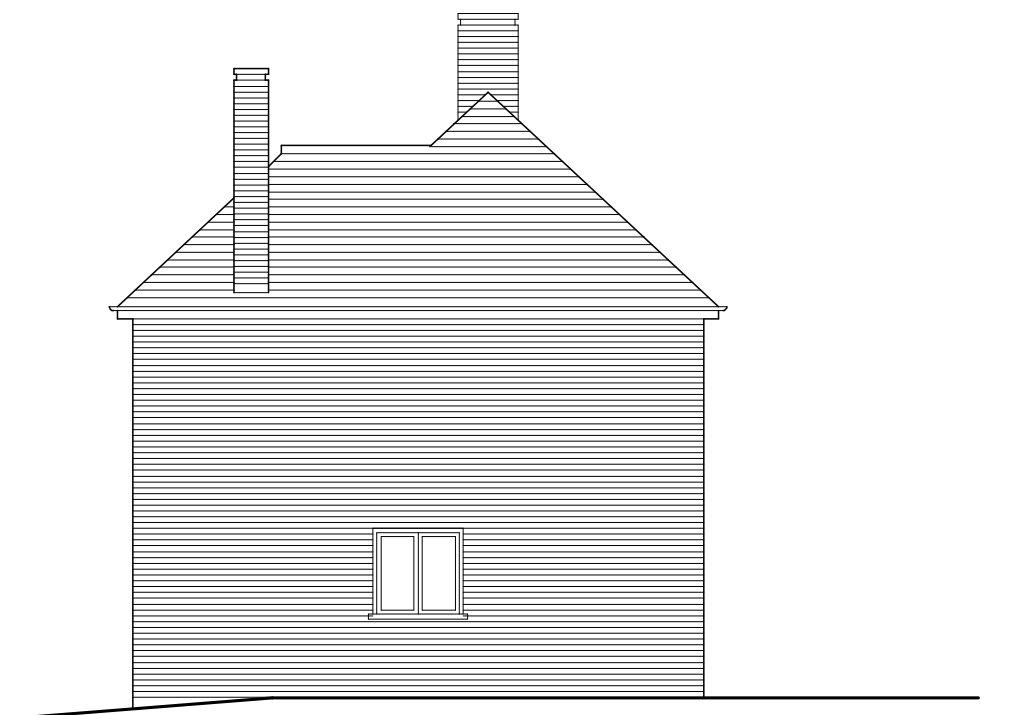
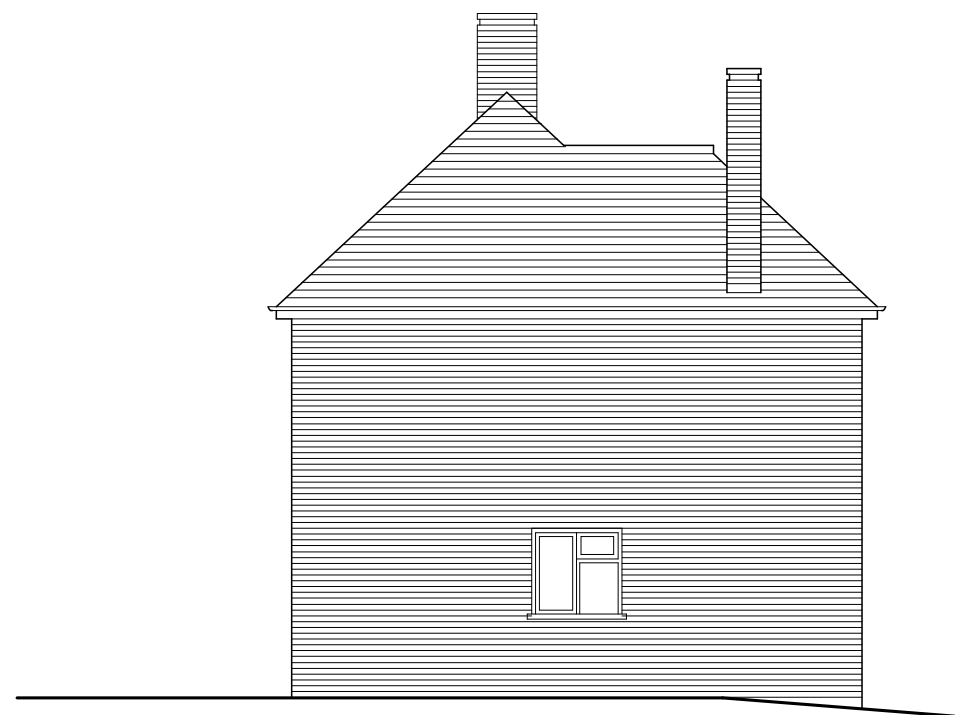
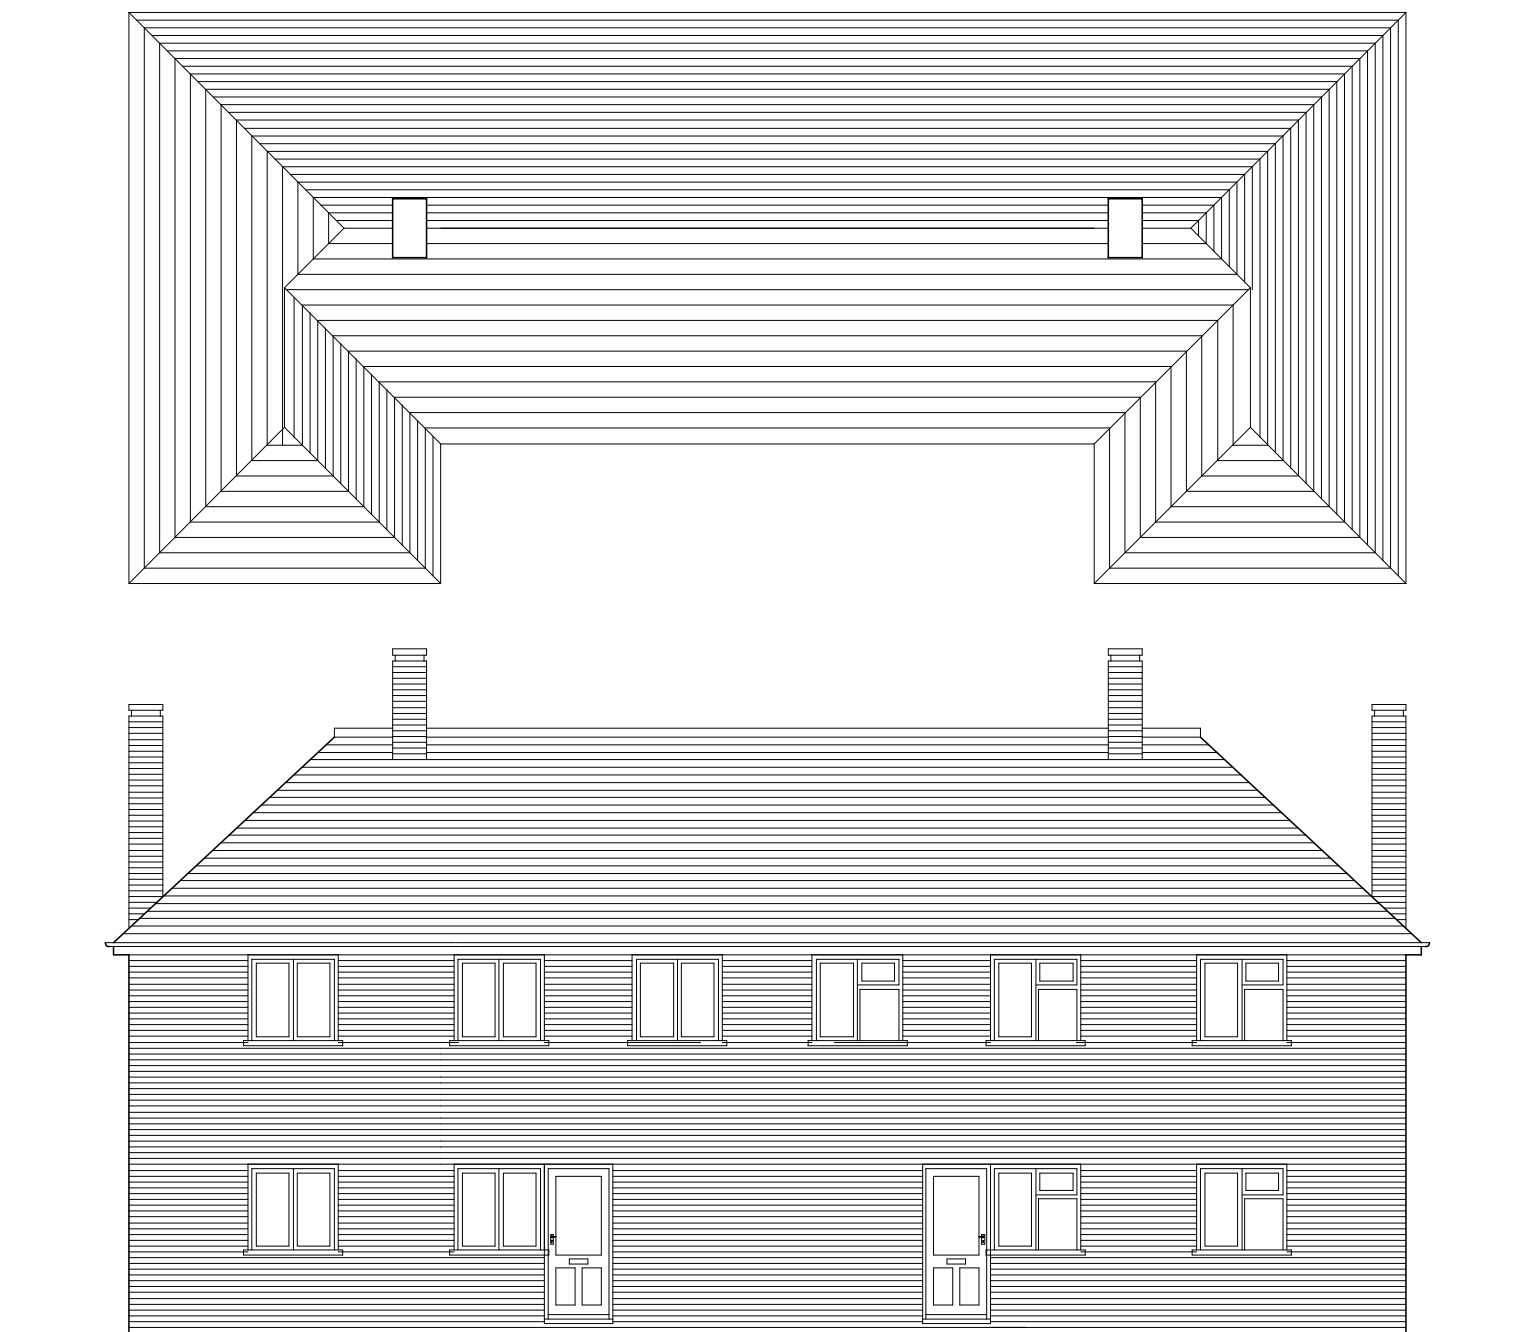


1/100 scale

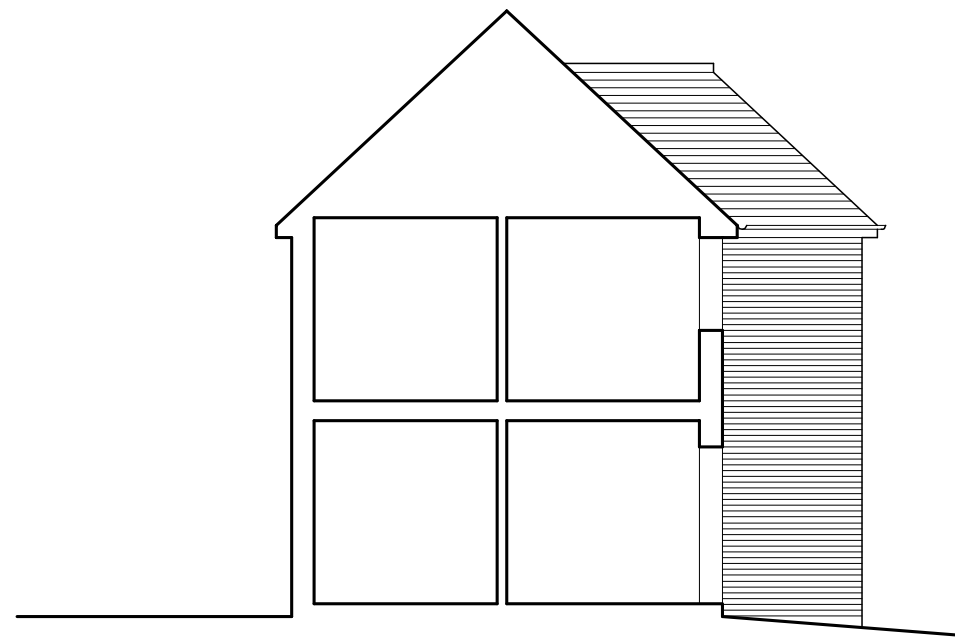

118 - 120 Wick Street, Littlehampton - Existing Houses. No external alterations are proposed to buildings

Dwg No. HA-120W-12